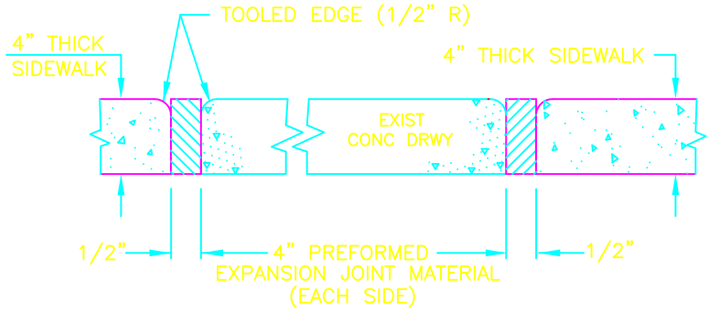

SECTION A–A

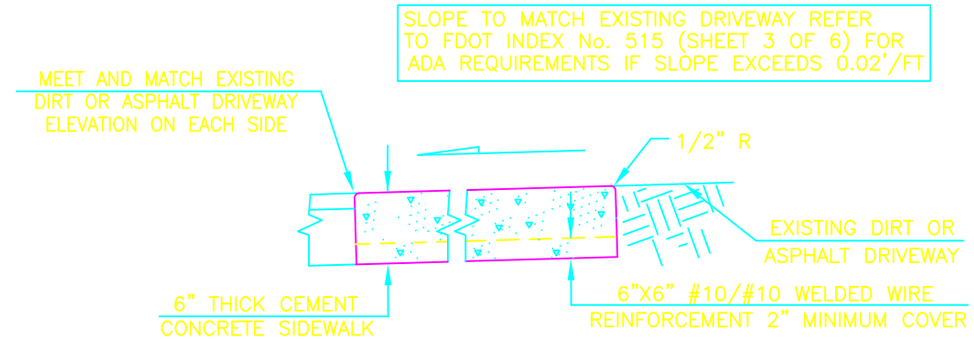

SECTION B–B

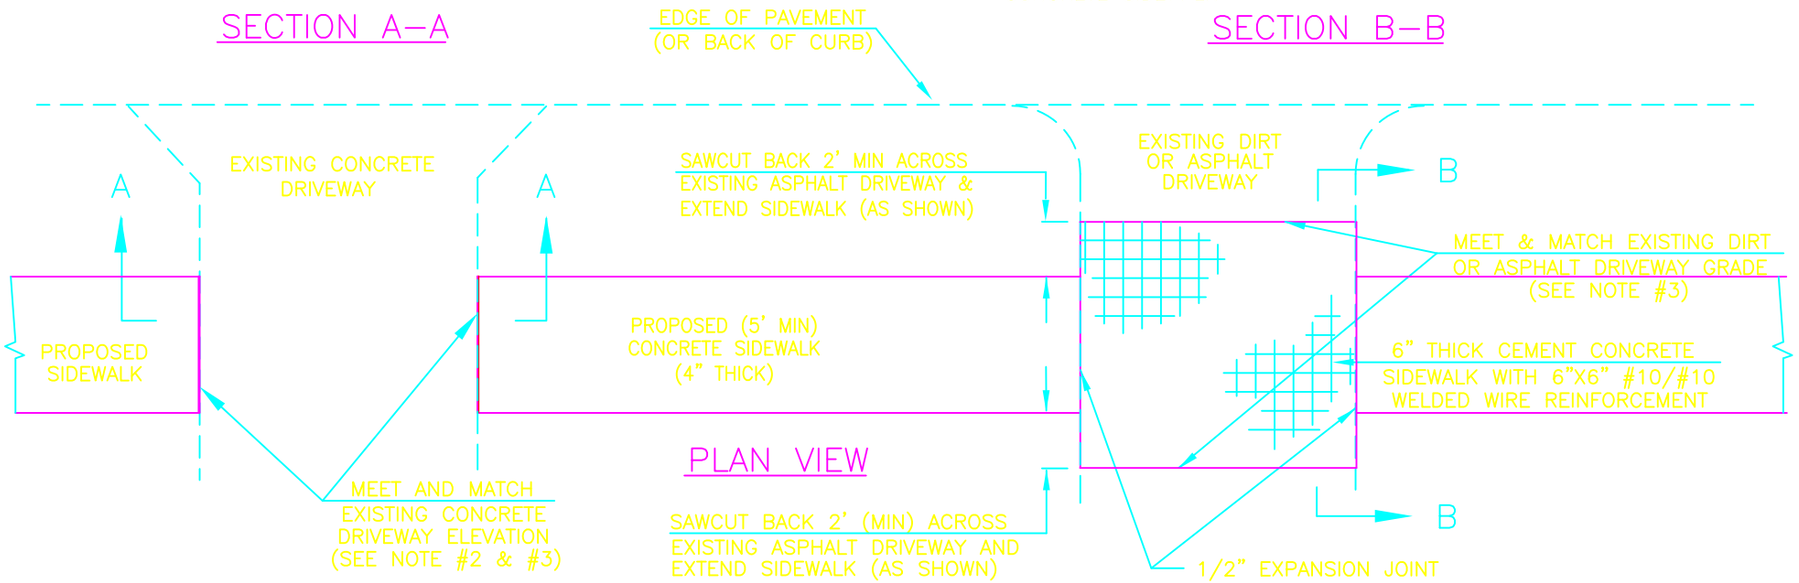

PLAN VIEW

NOTES:

1. SEE PLANS FOR LIMITS OF SIDEWALKS AT ALL DRIVEWAYS.
2. PLACE 1/2" EXPANSION JOINT WHERE CONCRETE ABUTS CONCRETE CURBS, SIDEWALKS DRIVEWAYS.
3. SIDEWALK SHALL COMPLY WITH FDOT INDEX No. 515 AND PINELLAS COUNTY ORDINANCES. (SEE PC INDEX No. 1340)
4. REMOVE TREE ROOTS WITHIN 10" OF PROPOSED GRADE.
5. SIDEWALKS ALONG RURAL CROSS SECTION ROADWAYS WHERE VEHICLES CAN CROSS THE SIDEWALK SHALL BE 6" THICK.

DEPARTMENT OF PUBLIC WORKS

PINELLAS COUNTY, FLORIDA

SIDEWALK THROUGH EXISTING DRIVEWAYS

APPROVED BY:	DATE	SHEET	INDEX
DIRECTOR OF PUBLIC WORKS	10/08	1 of 1	1353