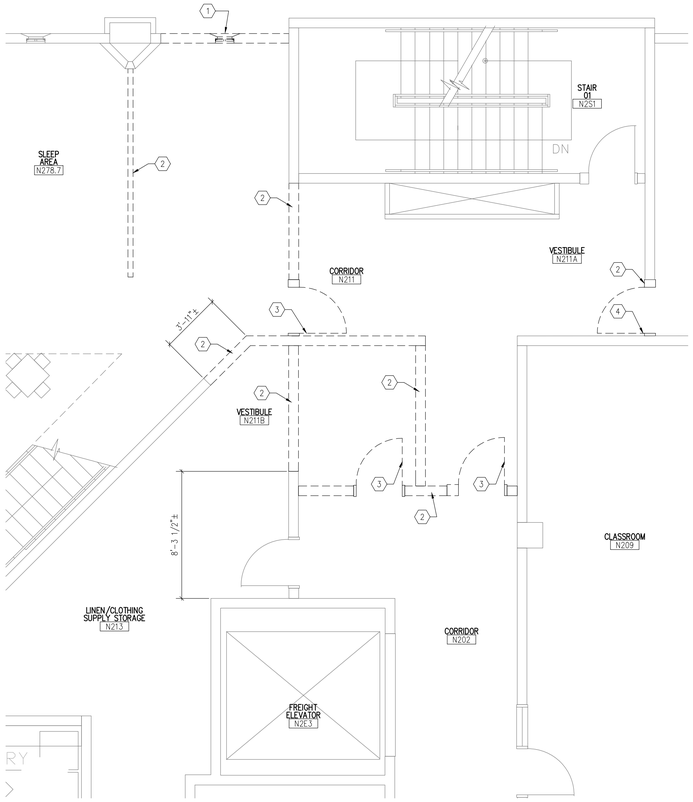

1 2ND FLOOR DEMOLITION PLAN - CONNECTOR ADDITION
Scale: 1/4" = 1'-0"

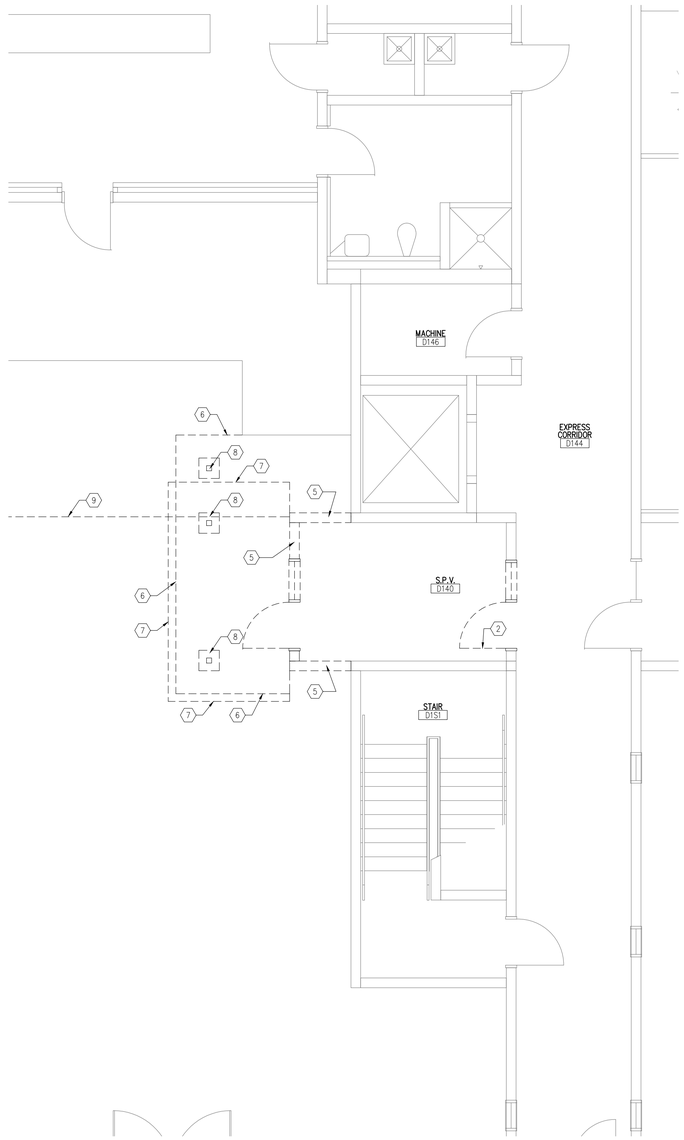

2 1ST FLOOR DEMOLITION PLAN - ELEVATOR ADDITION
Scale: 1/4" = 1'-0"

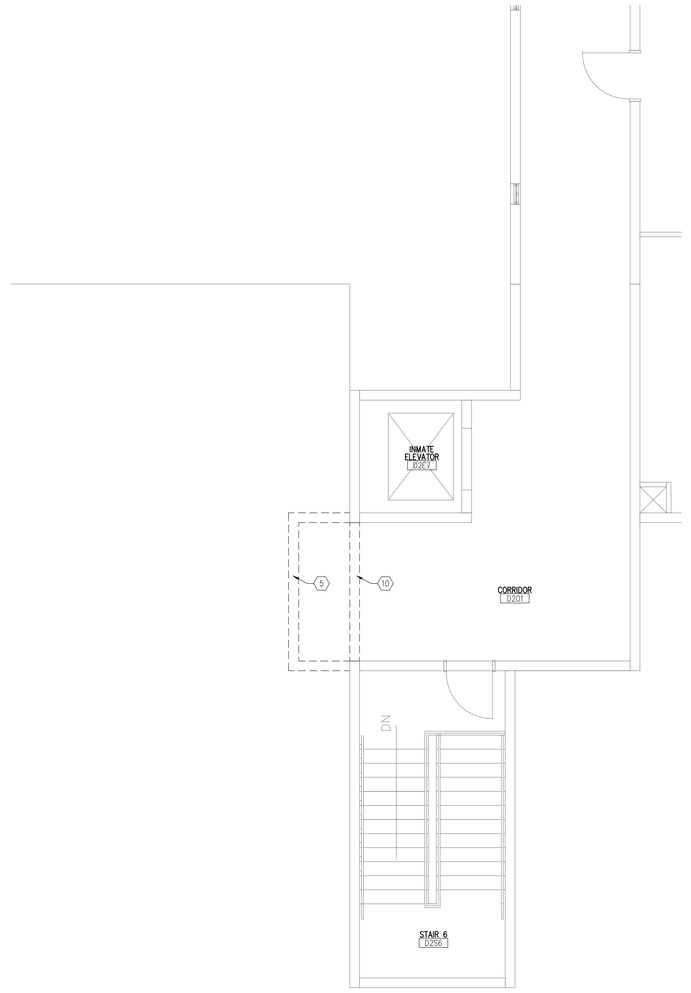

3 2ND FLOOR DEMOLITION PLAN - ELEVATOR ADDITION
Scale: 1/4" = 1'-0"

DEMOLITION LEGEND

- EXISTING WALL TOP REMAIN
- EXISTING WALL TO BE DEMOLISHED
- (2) DEMOLITION KEY NOTE: REFERENCE KEYNOTES TABLE

DEMOLITION KEYNOTES

1. REMOVE EXTERIOR WALL FROM FLOOR SLAB TO UNDERSIDE OF MEZZANINE CELL SLAB ABOVE.
2. REMOVE INTERIOR WALL TO UNDERSIDE OF SLAB ABOVE.
3. REMOVE DOOR, FRAME AND HARDWARE.
4. REMOVE DOOR AND HARDWARE – LEAVE FRAME IN PLACE.
5. REMOVE ENTRY VESTIBULE STRUCTURE IN ITS ENTIRETY INCLUDING FOUNDATION, WALLS AND ROOF AND STRUCTURE.
6. REMOVE CONCRETE PAVING.
7. REMOVE ALUMINUM WALKWAY COVER.
8. REMOVE CMU PIER, ALUMINUM WALKWAY COVER COLUMN AND FOUNDATIONS.
9. REMOVE PORTION OF ALUMINUM WALKWAY COVER BACK TO NEXT SUPPORT COLUMN.
10. REMOVE PORTION OF EXTERIOR WALL TO A HEIGHT OF 11'-4" ABOVE SECOND FLOOR. REF STRUCTURAL DRAWINGS FOR STRUCTURAL MODIFICATIONS NECESSARY TO CREATE WALL OPENING.

Dewberry

Dewberry Architects Inc.

401 SW Water St.
Suite 701
Peoria, IL 61602
309.282.8000 Phone
309.282.8001 Fax

ARC3 architecture

TLC ENGINEERING FOR ARCHITECTURE

Pinellas County

Upgrade Jail Campus Infrastructure
Phase 1 Design Criteria

114400 North 49th Street
Clearwater, FL.

SEAL

PRELIMINARY DOCUMENTS
NOT FOR CONSTRUCTION

KEY PLAN

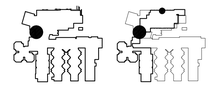

SCALE

1/4" = 1'-0"

No.	Description	Date

REVISIONS

DRAWN BY	MDW
APPROVED BY	
CHECKED BY	
DATE	3/19/2014

TITLE

DEMOLITION PLANS

PROJECT NO. 50057109

A-101

SHEET NO.

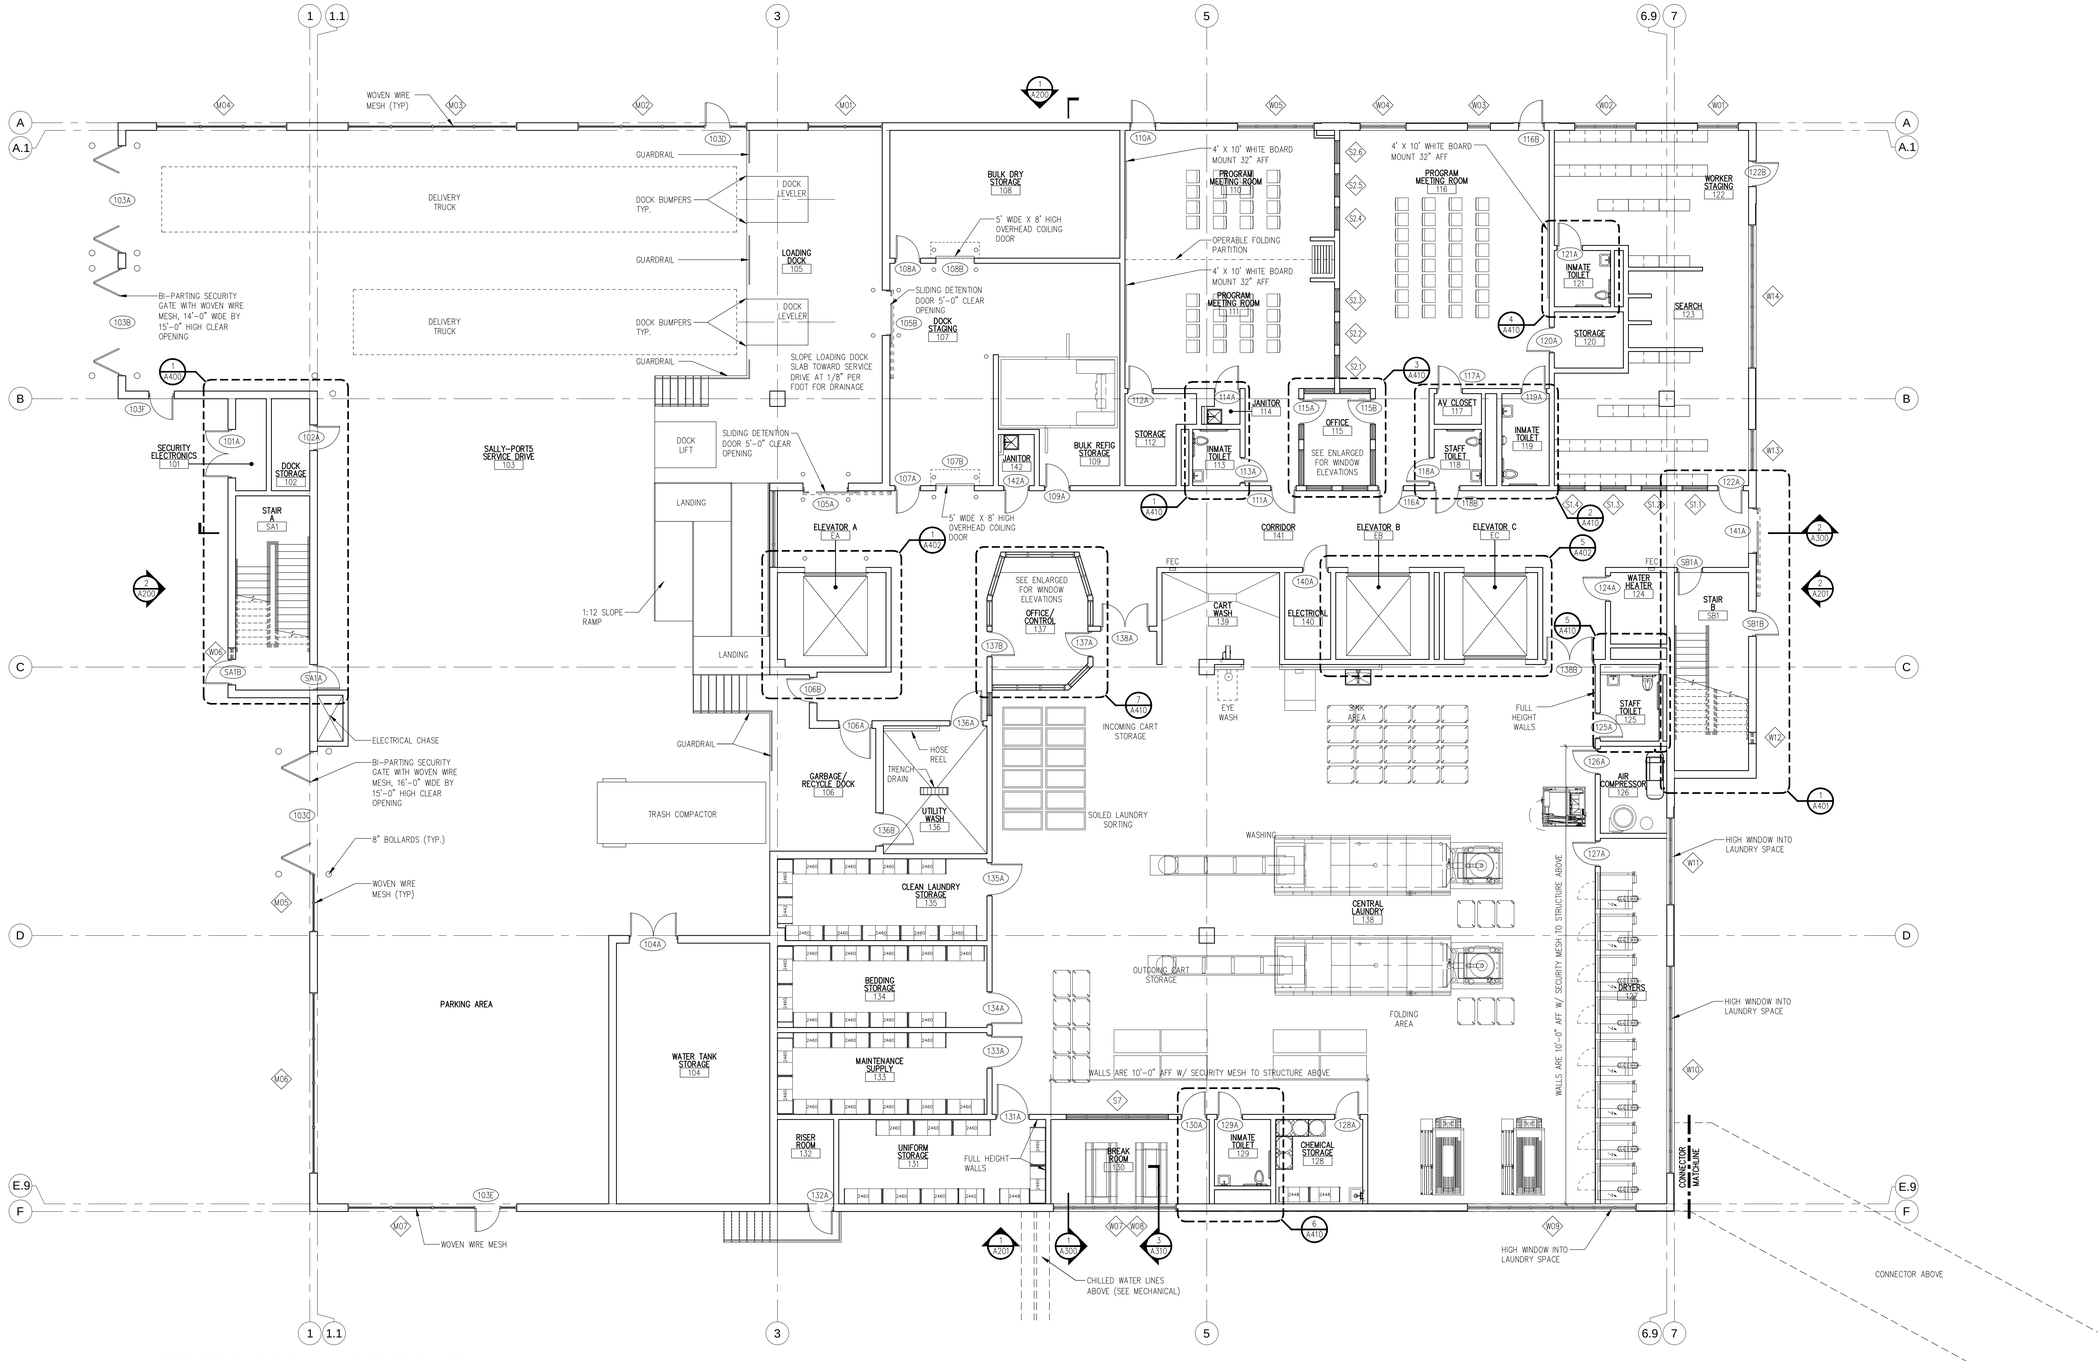

FIRST FLOOR ANNOTATION PLAN

Scale: 1/8" = 1'-0"

PLAN LEGEND

- CONCRETE PRECAST WALL PANEL
- 8" CMU PARTITION
- 6" CMU PARTITION
- 4" CMU PARTITION
- 000A — DOOR TAG: REF DOOR SCHEDULE
- S00 — INTERIOR WINDOW TAG: REF INTERIOR WINDOW SCHEDULE
- W00 — EXTERIOR WINDOW TAG: REF EXTERIOR WINDOW SCHEDULE
- M00 — MESH WINDOW TAG: REF MESH WINDOW SCHEDULE
- STORAGE 112 — ROOM IDENTIFICATION
- 0 — COLUMN LINE

PLAN GENERAL NOTES

1. ALL FIRE AND/OR SMOKE SEPARATION WALLS MUST BE IDENTIFIED ABOVE DECORATIVE CEILING AND IN CONCEALED SPACES BY STENCILED SIGN READING: "FIRE AND SMOKE BARRIER PROTECT ALL OPENINGS".
2. FINISHED FLOOR ELEVATIONS AT 0'-0" AFF. ALL FLOORS TO BE LEVEL WITHIN ¼" AT ALL DOORWAYS.
3. PRE-TREAT SOILS AGAINST SUBTERRANEAN TERMITES PER SECTION 1816.17 OF THE FLORIDA BUILDING CODE. A CERTIFICATE OF COMPLIANCE SHALL BE ISSUED. TO THE BUILDING DEPT. BY THE LICENSED PEST CONTROL COMPANY THAT CONTAINS THE FOLLOWING STATEMENT: "THE BUILDING HAS RECEIVED A COMPLETE TREATMENT FOR THE PREVENTION OF SUBTERRANEAN TERMITES. TREATMENT IS IN ACCORDANCE WITH RULES AND LAWS ESTABLISHED BY THE FLORIDA DEPARTMENT OF AGRICULTURE AND CONSUMER SERVICES."
4. PANIC HARDWARE PROVIDED AT ALL EGRESS DOORS. SEE DOOR SCHEDULES & SPECIFICATIONS FOR HARDWARE TYPES.
5. THE FOLLOWING OPENINGS IN THE BUILDING SHALL BE CAULKED OR OTHERWISE SEALED TO LIMIT INFILTRATION:
   A. EXTERIOR JOINTS AROUND THE DOOR FRAMES.
   B. OPENINGS FOR ELECTRICAL AND PLUMBING.
   C. ALL OTHER PENETRATIONS OF THE BUILDING ENVELOPE.
6. ALL GLAZING (GLASS) SUBJECT TO HUMAN IMPACT OR IN A HAZARDOUS LOCATION SHALL BE SAFETY GLAZED (TEMPERED) PER THE REQUIREMENTS OF OF THE 2007 FLORIDA BUILDING CODE.
7. ALL SIGNAGE SHALL BE IN ACCORDANCE WITH THE 2007 FLORIDA BUILDING CODE.

Dewberry

Dewberry Architects Inc.
401 SW Water St.
Suite 701
Peoria, IL 61602
309.282.8000 Phone
309.282.8001 Fax

ARC3 architecture

TLC ENGINEERING FOR ARCHITECTURE

Pinellas County

Upgrade Jail Campus Infrastructure
Phase 1 Design Criteria

114400 North 49th Street
Clearwater, FL.

SEAL

PRELIMINARY DOCUMENTS
NOT FOR CONSTRUCTION

KEY PLAN

SCALE

1/8" = 1'-0"

No.	Description	Date

REVISIONS

DRAWN BY	MDW
APPROVED BY	
CHECKED BY	
DATE	3/19/2014

TITLE

FIRST FLOOR ANNOTATION PLAN

PROJECT NO. 50057109

A-110

SHEET NO.

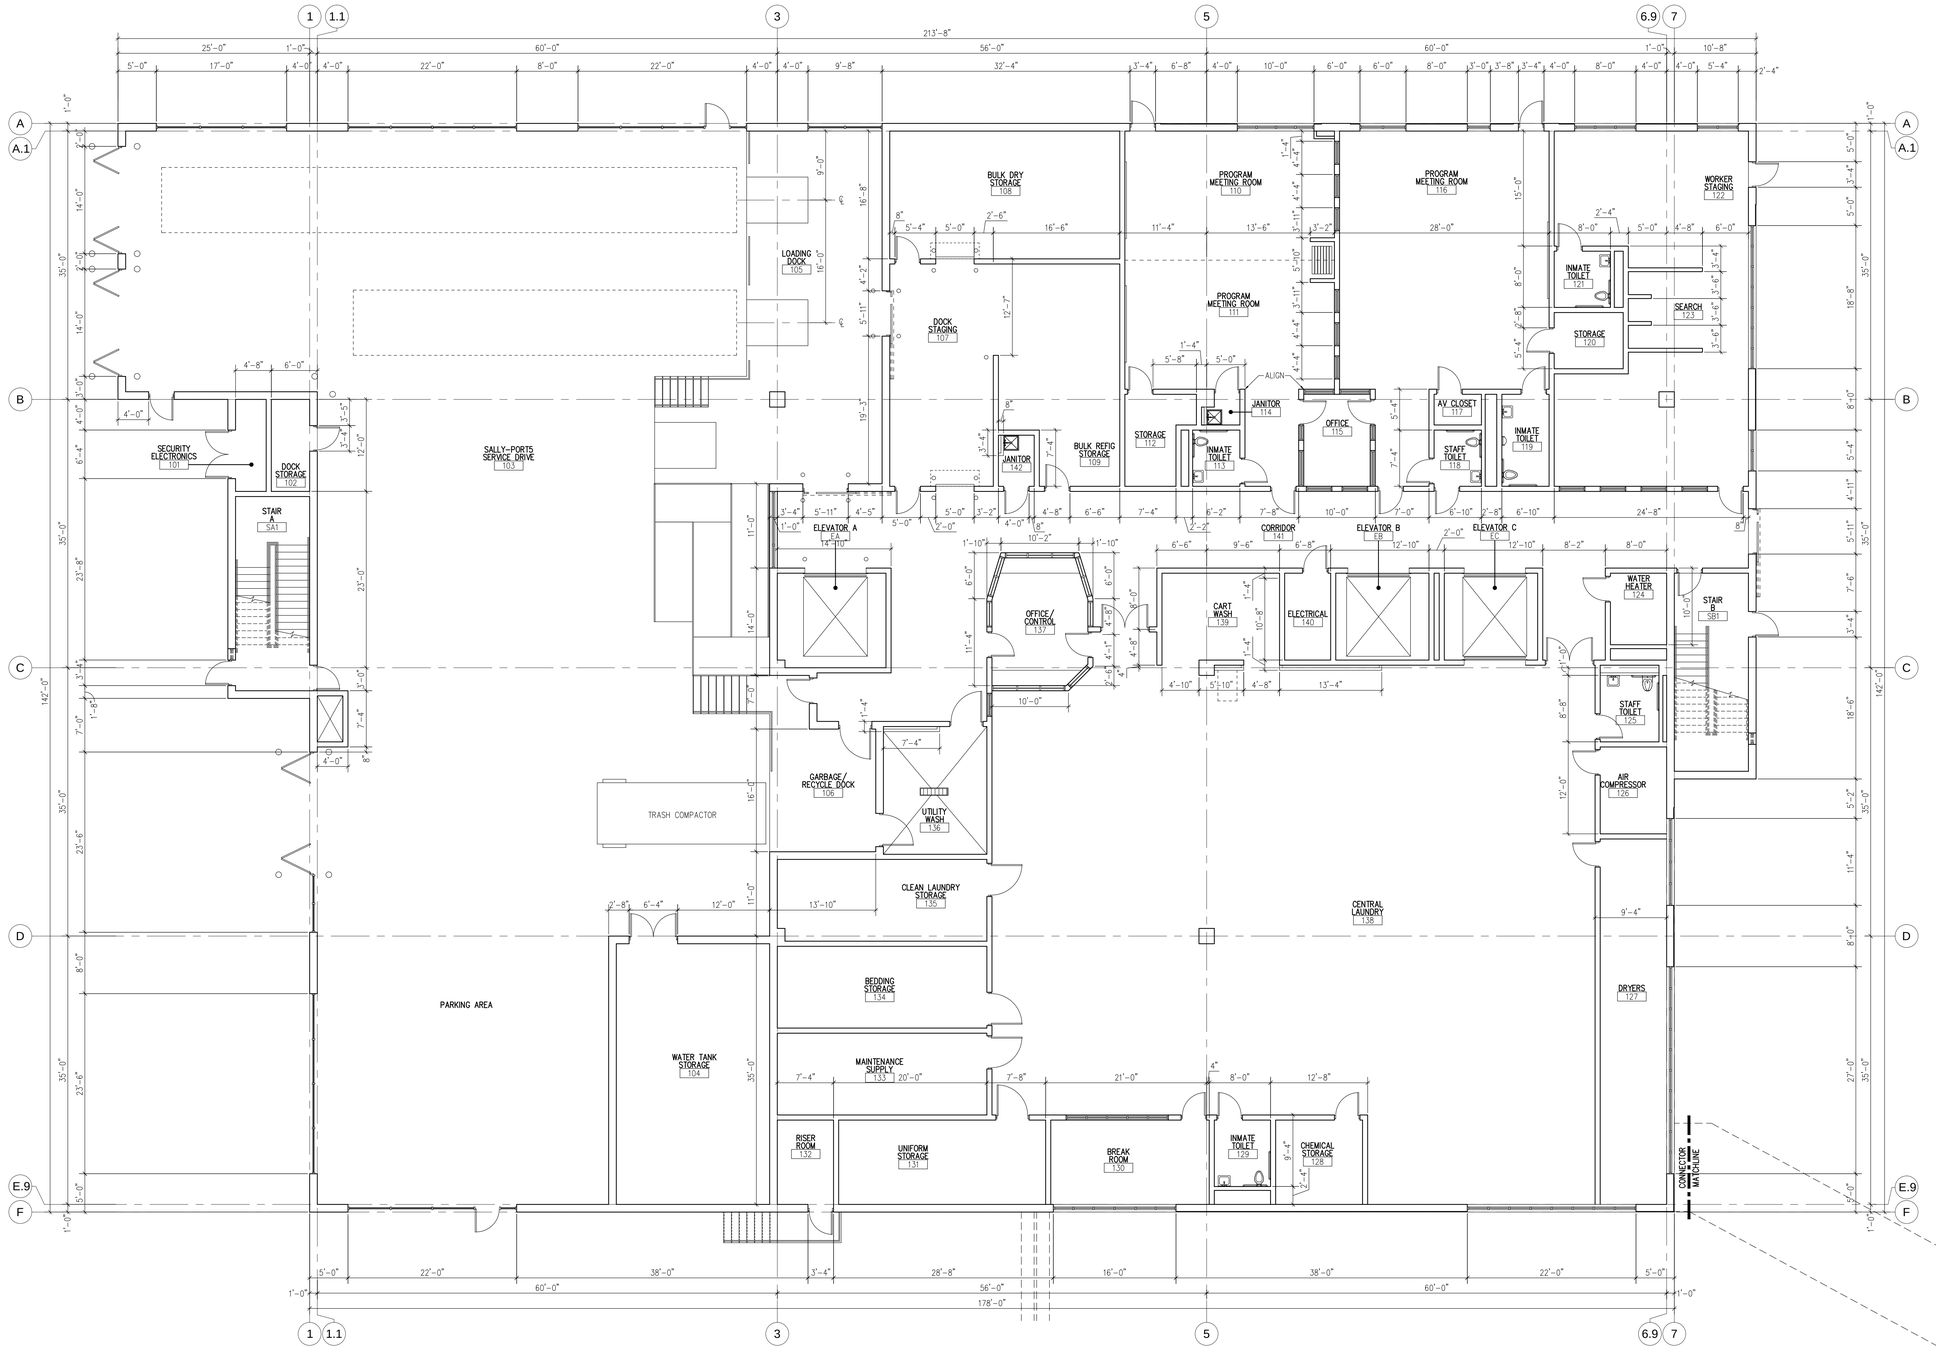

FIRST FLOOR DIMENSION PLAN

Scale: 1/8" = 1'-0"

DIMENSION PLAN GENERAL NOTES

1. ALL DIMENSIONS ARE TO FACE FINISH, FACE OF PANEL OR FACE OF BLOCK UNLESS NOTED OTHERWISE.
2. PRIOR TO START OF FRAMING: GENERAL CONTRACTOR SHALL VERIFY ALL FRAMING REQUIREMENTS FOR MECHANICAL EQUIPMENT, MECHANICAL CHASES, PLENUMS, CABINETS AND OTHER CONSTRUCTION ELEMENTS WITHIN THIS BUILDING NOT SPECIFICALLY DETAILED IN THESE CONSTRUCTION DOCUMENTS.
3. ELEVATION AND SIZE OF LANDINGS AND FLOORS ON EACH SIDE OF DOORS AND HEIGHTS OF THRESHOLDS, SHALL COMPLY WITH THE 2007 FLORIDA ACCESSIBILITY CODE. THE WIDTH OF THE LEVEL AREA ON THE SIDE TO WHICH THE DOOR SWINGS SHALL EXTEND 24 INCHES PAST THE STRIKE EDGE FOR EXTERIOR DOORS AND 18 INCHES PAST THE STRIKE EDGE FOR INTERIOR DOORS.
4. GENERAL CONTRACTOR TO VERIFY ALL DOOR FRAME WIDTHS. COORDINATE WITH WALL TYPE SCHEDULE FOR WALL THICKNESS. REFER TO DOOR SCHEDULE.
5. PROVIDE OPENINGS FOR DOOR SIZE SCHEDULED. JAMBS ARE 4-INCHES, FLUSH AS SHOWN OR AS DIMENSIONED

Dewberry

Dewberry Architects Inc.

401 SW Water St.
Suite 701
Peoria, IL 61602
309.282.8000 Phone
309.282.8001 Fax

ARC3 architecture

TLC ENGINEERING FOR ARCHITECTURE

Pinellas County

Upgrade Jail Campus Infrastructure
Phase 1 Design Criteria

114400 North 49th Street
Clearwater, FL.

SEAL

PRELIMINARY DOCUMENTS
NOT FOR CONSTRUCTION

KEY PLAN

SCALE

1/8" = 1'-0"

No.	Description	Date

REVISIONS

DRAWN BY	MDW
APPROVED BY	
CHECKED BY	
DATE	3/19/2014

TITLE

FIRST FLOOR DIMENSION PLAN

PROJECT NO. 50057109

A-111

SHEET NO.

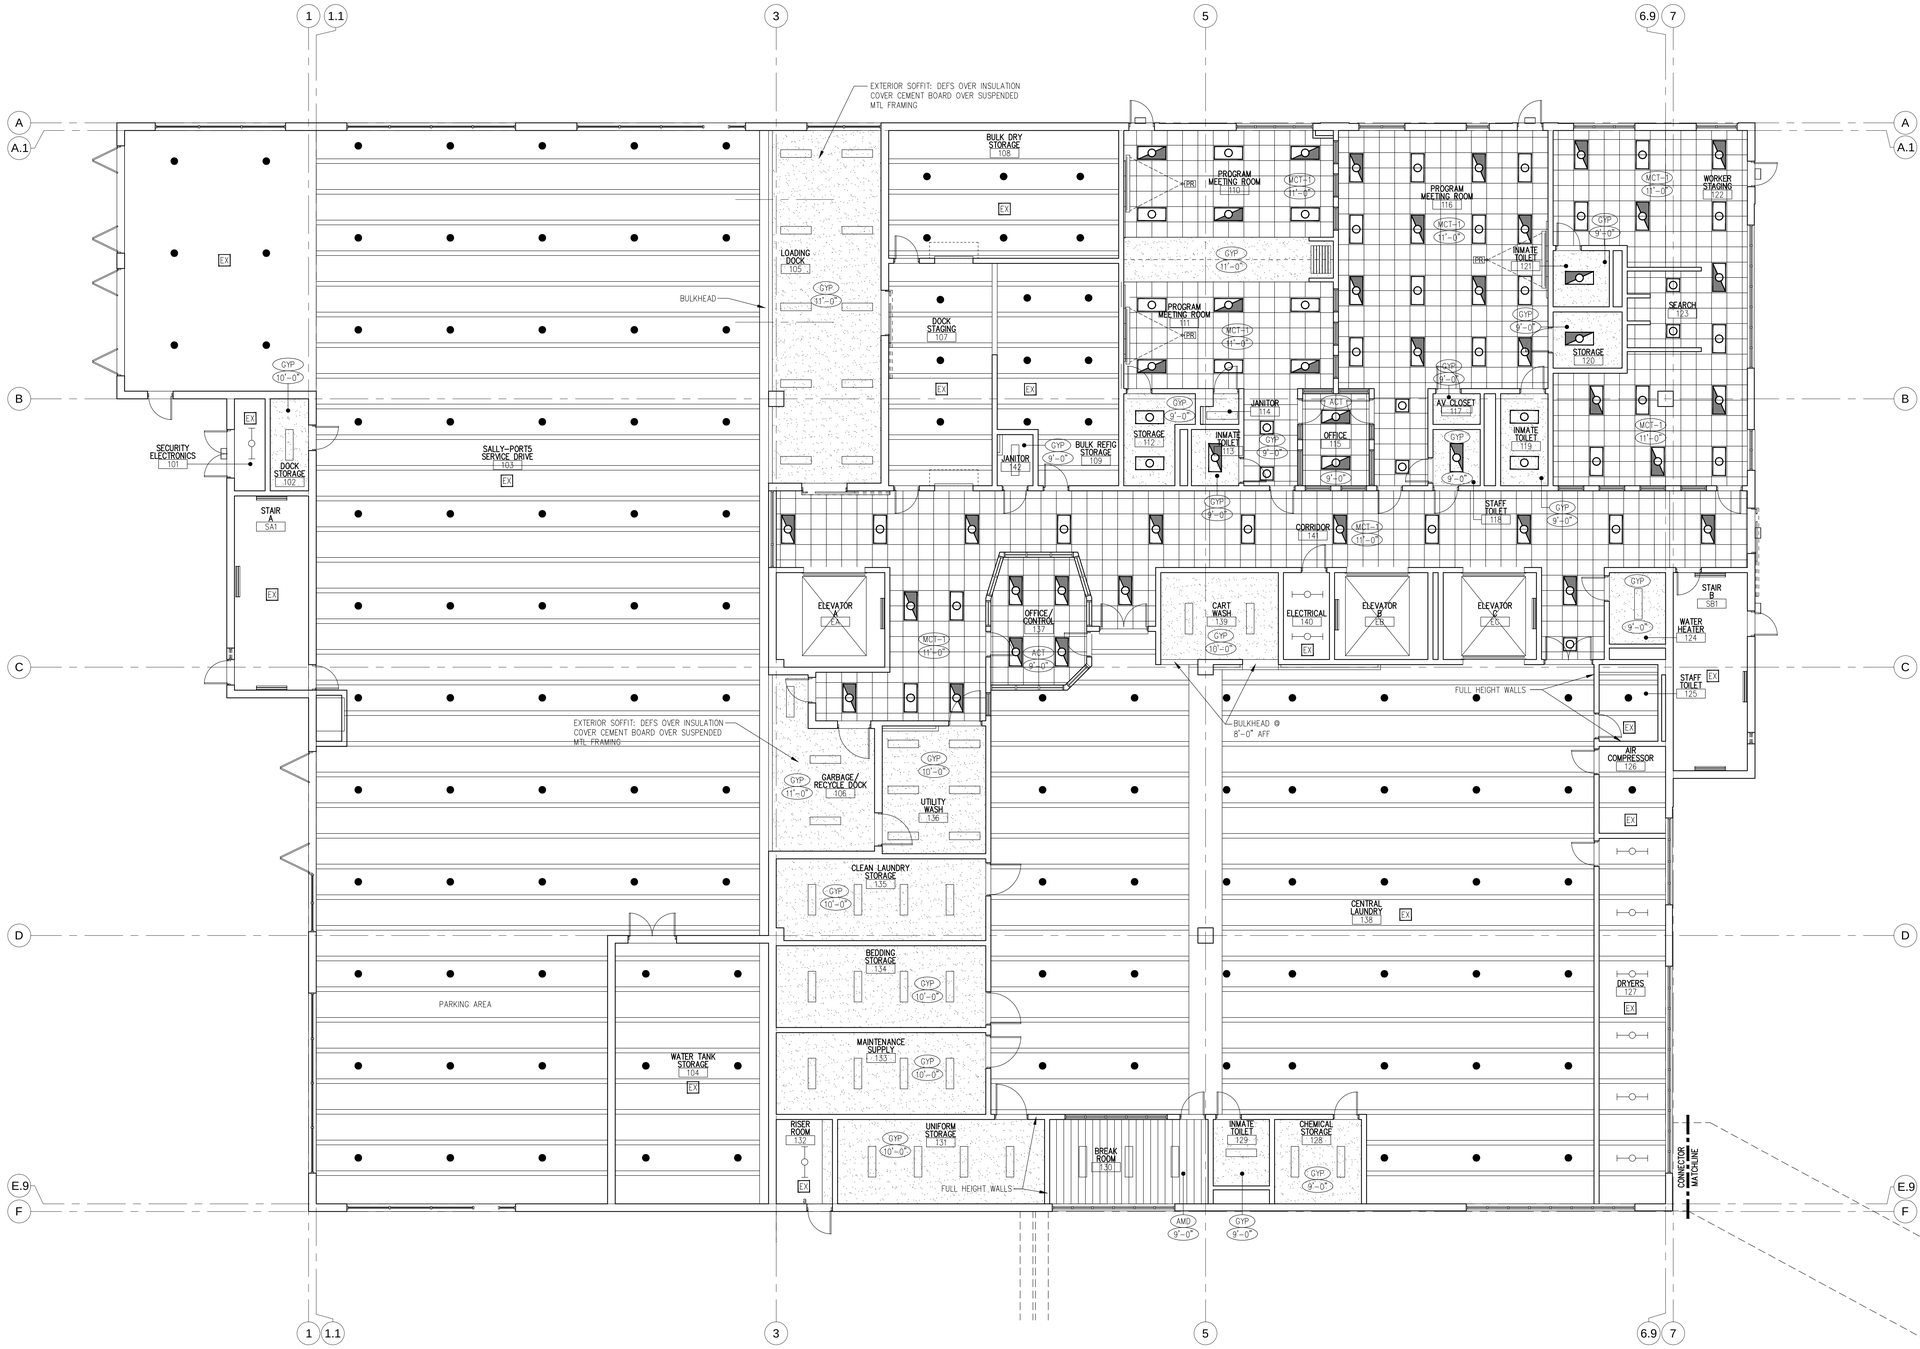

1 FIRST FLOOR REFLECTED CEILING PLAN

Scale: 1/8" = 1'-0"

RCP LEGEND

	2' X 4' LIGHT EMERGENCY FIXTURE: REF ELECT DWGS
	2' X 4' LIGHT FIXTURE: REF ELECT DWGS
	2' X 2' LIGHT FIXTURE: REF ELECT DWGS
	LINEAR STRIP LIGHT FIXTURE: REF ELECT DWGS
	HIGH BAY LIGHT FIXTURE: REF ELECT DWGS
	WALL MOUNTED LIGHT FIXTURE: REF ELECT DWGS
	SURFACE MOUNTED LIGHT FIXTURE: REF ELECT DWGS
	WALL MOUNTED LIGHT FIXTURE: REF ELECT DWGS
PR	CEILING MOUNTED PROJECTOR
	RECESSED, CEILING MOUNTED PROJECTION SCREEN, POWER OPERATION

EX	PAINTED EXPOSED CEILING
GYP	GYP BD CEILING
MCT-1	DOWNWARD-LOCKING-PANEL SECURITY CEILING SYSTEM
ACT-1	ACOUSTICAL CEILING TILE
AMD	SECURITY PLANK CEILING SYSTEM
9'-0"	CEILING HEIGHT ABOVE FINISH FLOOR
	2' X 2' CEILING TILE
	EXPOSED STRUCTURE

RCP GENERAL NOTES

1. FIRE SPRINKLER SUB-CONTRACTOR SHALL PROVIDE THE FOLLOWING:
   A. PROTECTIVE CAGES FOR THE SPRINKLER HEADS IN THE BASKETBALL COURT
   B. RECESSED SPRINKLER HEADS THROUGHOUT (UNLESS NOTED OTHERWISE)
   C. FIRE SPRINKLER HEAD SHALL BE "WHITE" IN COLOR AND CENTERED ON THE 2'-0" X 2'-0" PORTION OF THE 2'-0" X 4'-0" TILE AS SHOWN:

   SPRINKLER HEAD

2. FIXTURES, CONDUITS, DUCTWORK, PIPING, ETC. SHALL BE INSTALLED AS HIGH AS POSSIBLE.
3. ADDITIONAL DIRECTIONAL EXIT SIGNS MAY BE REQUIRED. CONTRACTOR TO VERIFY QUANTITIES AND COORDINATE LOCATIONS IN THE FIELD WITH THE FIRE DEPARTMENT FIRE INSPECTOR.
4. EMERGENCY LIGHTING SHALL COMPLY WITH THE FBC- BUILDING, FFPC AND THE NEC.
5. MECHANICAL DIFFUSERS TO MATCH ADJACENT CEILING TILE.
6. PROVIDE ACCESS PANELS AT ALL HARD CEILINGS
7. PAINT ALL GYP BD CEILINGS, SOFFITS AND BULKHEADS

Dewberry

Dewberry Architects Inc.

401 SW Water St.
Suite 701
Peoria, IL 61602
309.282.8000 Phone
309.282.8001 Fax

ARC3 architecture

TLC ENGINEERING FOR ARCHITECTURE

Pinellas County

Upgrade Jail Campus Infrastructure
Phase 1 Design Criteria

114400 North 49th Street
Clearwater, FL.

SEAL

PRELIMINARY DOCUMENTS
NOT FOR CONSTRUCTION

KEY PLAN

SCALE

1/8" = 1'-0"

No.	Description	Date

REVISIONS

DRAWN BY	MDW
APPROVED BY	
CHECKED BY	
DATE	3/19/2014

TITLE

FIRST FLOOR REFLECTED CEILING PLAN

PROJECT NO. 50057109

A-112

SHEET NO.

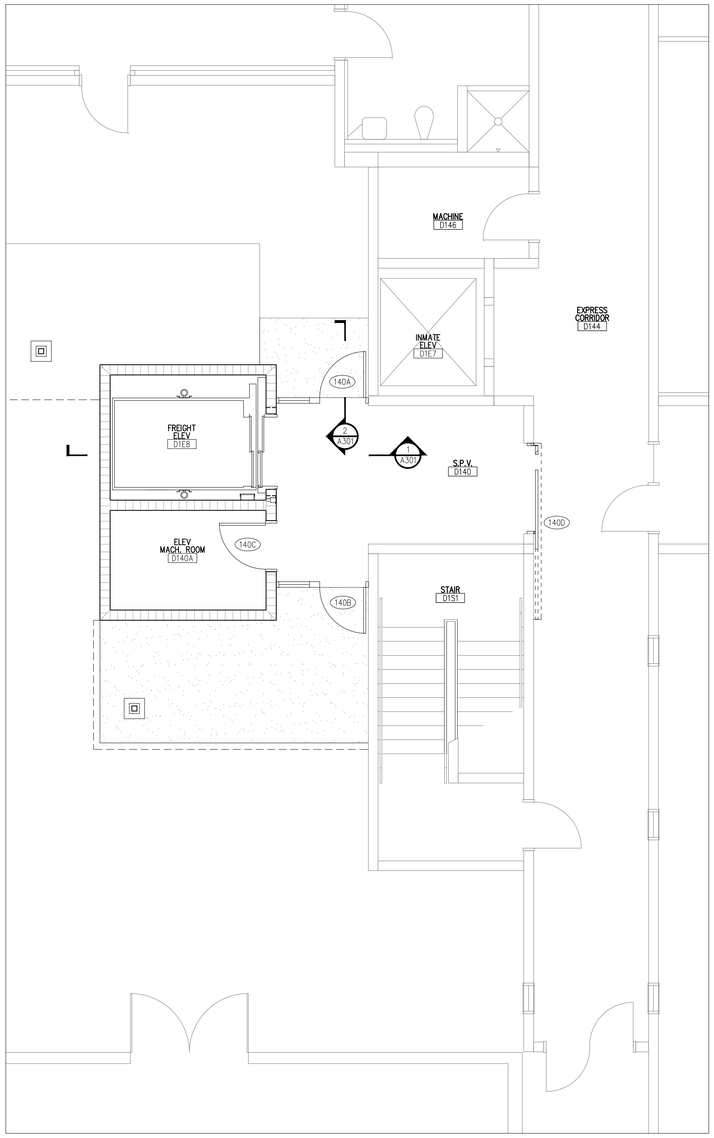

1 1ST FLOOR PLAN - ANNOTATION
Scale: 1/4" = 1'-0"

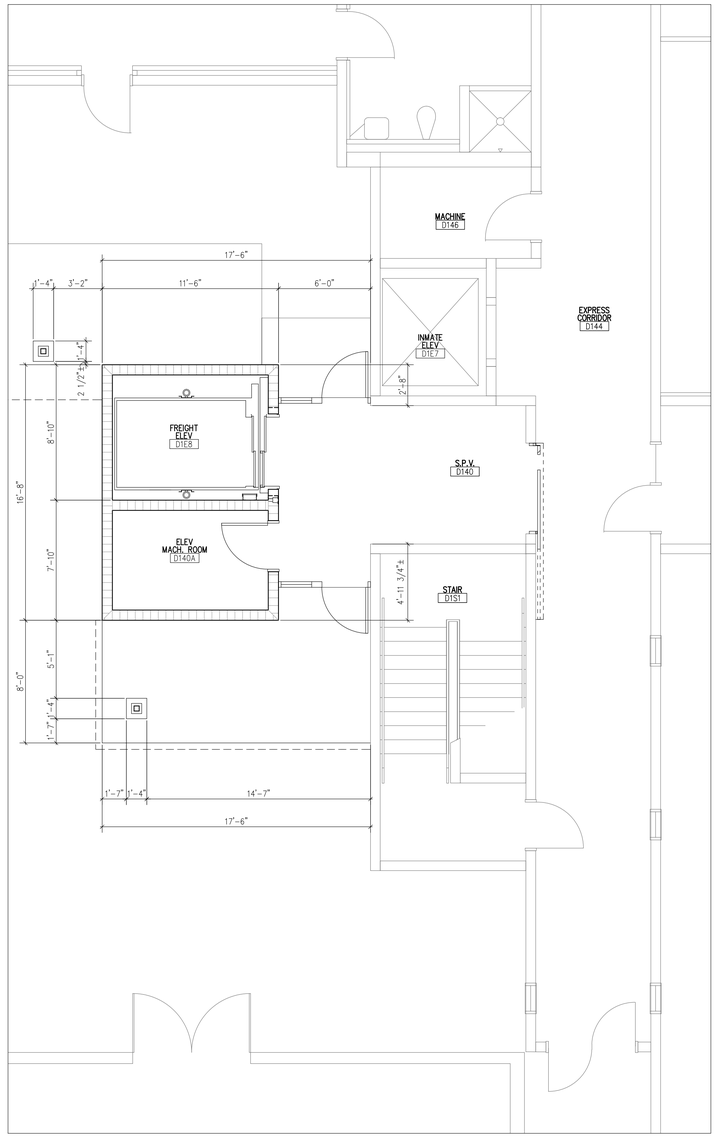

2 1ST FLOOR PLAN - DIMENSIONS
Scale: 1/4" = 1'-0"

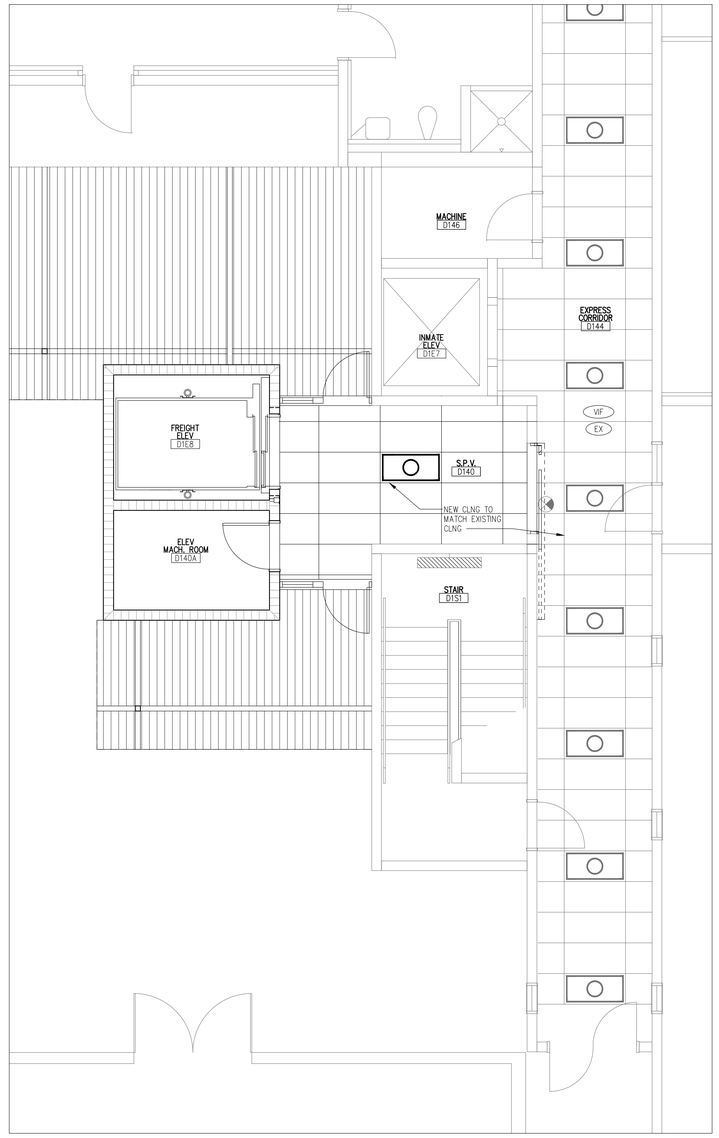

3 1ST FLOOR REFLECTED CEILING PLAN
Scale: 1/4" = 1'-0"

PLAN LEGEND

- CONCRETE PRECAST WALL PANEL
- 8" CMU PARTITION
- 6" CMU PARTITION
- 4" CMU PARTITION
- 000A — DOOR TAG: REF DOOR SCHEDULE
- S00 — INTERIOR WINDOW TAG: REF INTERIOR WINDOW SCHEDULE
- W00 — EXTERIOR WINDOW TAG: REF EXTERIOR WINDOW SCHEDULE
- M00 — MESH WINDOW TAG: REF MESH WINDOW SCHEDULE
- STORAGE 112 — ROOM IDENTIFICATION
- 0 — COLUMN LINE

PLAN GENERAL NOTES

1. ALL FIRE AND/OR SMOKE SEPARATION WALLS MUST BE IDENTIFIED ABOVE DECORATIVE CEILING AND IN CONCEALED SPACES BY STENCILED SIGN READING: "FIRE AND SMOKE BARRIER PROTECT ALL OPENINGS".
2. FINISHED FLOOR ELEVATIONS AT 0'-0" AFF. ALL FLOORS TO BE LEVEL WITHIN ¼" AT ALL DOORWAYS.
3. PRE-TREAT SOILS AGAINST SUBTERRANEAN TERMITES PER SECTION 1816.17 OF THE FLORIDA BUILDING CODE. A CERTIFICATE OF COMPLIANCE SHALL BE ISSUED. TO THE BUILDING DEPT. BY THE LICENSED PEST CONTROL COMPANY THAT CONTAINS THE FOLLOWING STATEMENT: "THE BUILDING HAS RECEIVED A COMPLETE TREATMENT FOR THE PREVENTION OF SUBTERRANEAN TERMITES. TREATMENT IS IN ACCORDANCE WITH RULES AND LAWS ESTABLISHED BY THE FLORIDA DEPARTMENT OF AGRICULTURE AND CONSUMER SERVICES."
4. PANIC HARDWARE PROVIDED AT ALL EGRESS DOORS. SEE DOOR SCHEDULES & SPECIFICATIONS FOR HARDWARE TYPES.
5. THE FOLLOWING OPENINGS IN THE BUILDING SHALL BE CAULKED OR OTHERWISE SEALED TO LIMIT INFILTRATION:
   A. EXTERIOR JOINTS ARROUND THE DOOR FRAMES.
   B. OPENINGS FOR ELECTRICAL AND PLUMBING.
   C. ALL OTHER PENETRATIONS OF THE BUILDING ENVELOPE.
6. ALL GLAZING (GLASS) SUBJECT TO HUMAN IMPACT OR IN A HAZARDOUS LOCATION SHALL BE SAFETY GLAZED (TEMPERED) PER THE REQUIREMENTS OF OF THE 2007 FLORIDA BUILDING CODE.
7. ALL SIGNAGE SHALL BE IN ACCORDANCE WITH THE 2007 FLORIDA BUILDING CODE.

RCP LEGEND

- 2' X 4' LIGHT EMERGENCY FIXTURE: REF ELECT DWGS
- 2' X 4' LIGHT FIXTURE: REF ELECT DWGS
- 2' X 2' LIGHT FIXTURE: REF ELECT DWGS
- LINEAR STRIP LIGHT FIXTURE: REF ELECT DWGS
- HIGH BAY LIGHT FIXTURE: REF ELECT DWGS
- WALL MOUNTED LIGHT FIXTURE: REF ELECT DWGS
- SURFACE MOUNTED LIGHT FIXTURE: REF ELECT DWGS
- WALL MOUNTED LIGHT FIXTURE: REF ELECT DWGS

- EX — PAINT EXPOSED CEILING
- GYP — GYP BD CEILING
- MCT-1 — DOWNWARD-LOCKING-PANEL SECURITY CEILING SYSTEM
- ACT-1 — ACOUSTICAL CEILING TILE
- AMD — SECURITY PLANK CEILING SYSTEM
- 9'-0" — CEILING HEIGHT ABOVE FINISH FLOOR
- 2' X 2' CEILING TILE
- EXPOSED STRUCTURE

RCP GENERAL NOTES

1. FIRE SPRINKLER SUB-CONTRACTOR SHALL PROVIDE THE FOLLOWING:
   A. PROTECTIVE CAGES FOR THE SPRINKLER HEADS IN THE BASKETBALL COURT
   B. RECESSED SPRINKLER HEADS THROUGHOUT (UNLESS NOTED OTHERWISE)
   C. FIRE SPRINKLER HEAD SHALL BE "WHITE" IN COLOR AND CENTERED ON THE 2'-0" X 2'-0" PORTION OF THE 2'-0" X 4'-0" TILE AS SHOWN:
   SPRINKLER HEAD
2. FIXTURES, CONDUITS, DUCTWORK, PIPING, ETC. SHALL BE INSTALLED AS HIGH AS POSSIBLE.
3. ADDITIONAL DIRECTIONAL EXIT SIGNS MAY BE REQUIRED. CONTRACTOR TO VERIFY QUANTITIES AND COORDINATE LOCATIONS IN THE FIELD WITH THE FIRE DEPARTMENT FIRE INSPECTOR.
4. EMERGENCY LIGHTING SHALL COMPLY WITH THE FBC- BUILDING, FFPC AND THE NEC.
5. MECHANICAL DIFFUSERS TO MATCH ADJACENT CEILING TILE.
6. PROVIDE ACCESS PANELS AT ALL HARD CEILINGS
7. PAINT ALL GYP BD CEILINGS, SOFFITS AND BULKHEADS

Dewberry®

Dewberry Architects Inc.

401 SW Water St.
Suite 701
Peoria, IL 61602
309.282.8000 Phone
309.282.8001 Fax

ARC3 architecture

TLC ENGINEERING FOR ARCHITECTURE

Pinellas County

Upgrade Jail Campus Infrastructure
Phase 1 Design Criteria

114400 North 49th Street
Clearwater, FL.

SEAL

PRELIMINARY DOCUMENTS
NOT FOR CONSTRUCTION

KEY PLAN

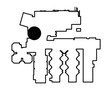

1ST FLOOR

SCALE

1/4" = 1'-0"

No.	Description	Date

REVISIONS

DRAWN BY	MDW
APPROVED BY	
CHECKED BY	
DATE	3/19/2014

TITLE

FIRST FLOOR ELEVATOR ANNOTATION PLAN

PROJECT NO. 50057109

A-113

SHEET NO.

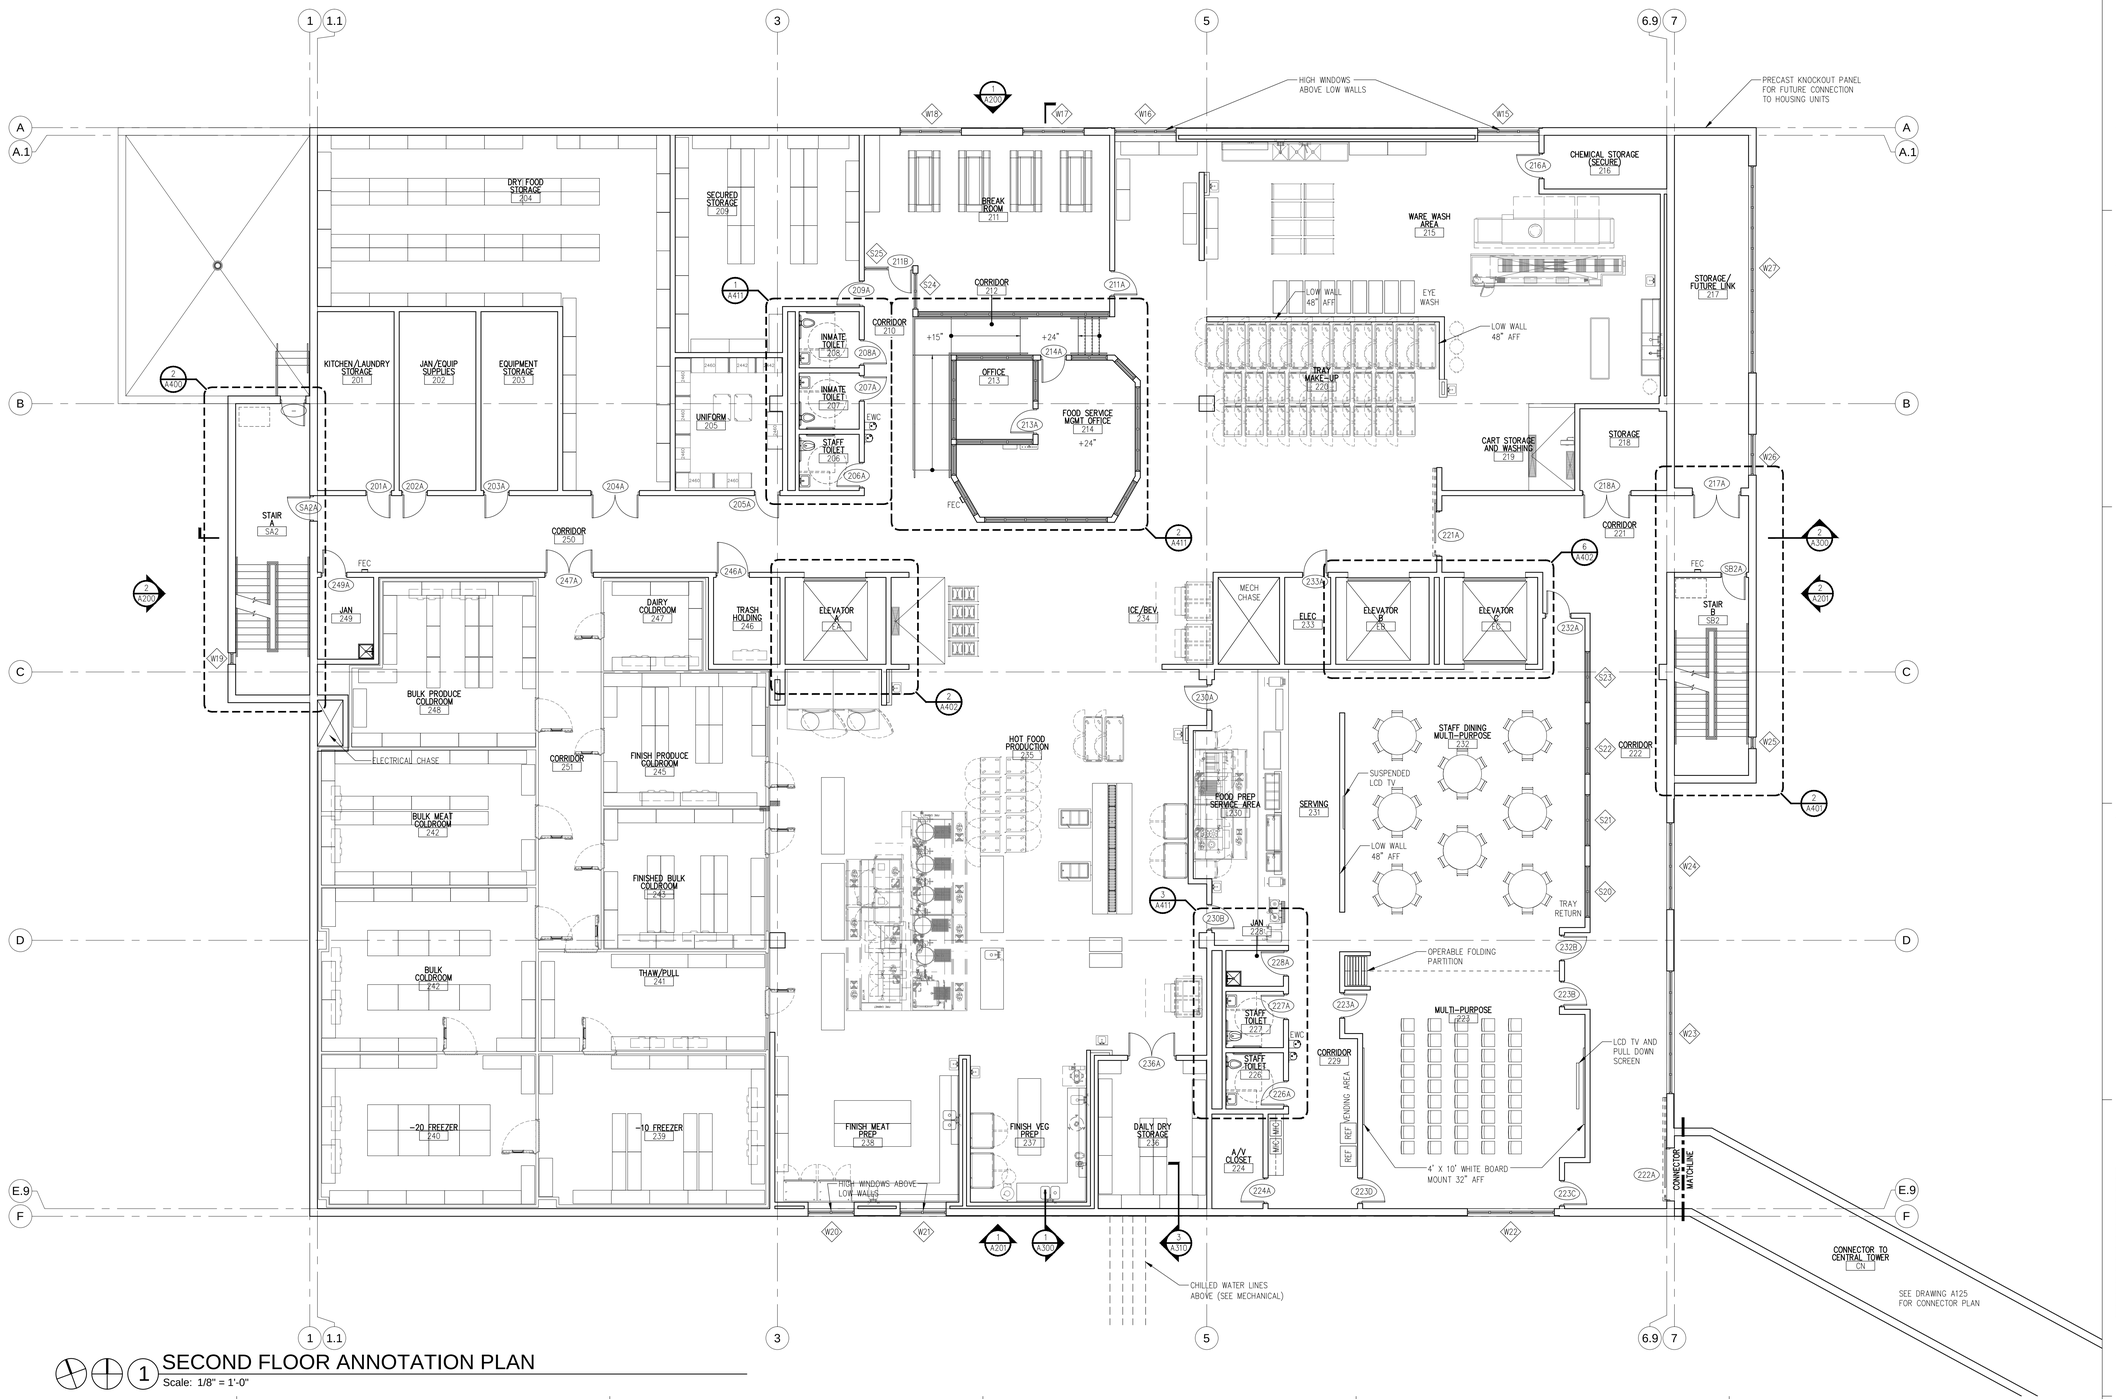

SECOND FLOOR ANNOTATION PLAN

Scale: 1/8" = 1'-0"

PLAN LEGEND

- CONCRETE PRECAST WALL PANEL
- 8" CMU PARTITION
- 6" CMU PARTITION
- 4" CMU PARTITION
- 000A — DOOR TAG: REF DOOR SCHEDULE
- 000 — INTERIOR WINDOW TAG: REF INTERIOR WINDOW SCHEDULE
- W00 — EXTERIOR WINDOW TAG: REF EXTERIOR WINDOW SCHEDULE
- M00 — MESH WINDOW TAG: REF MESH WINDOW SCHEDULE
- STORAGE 112 — ROOM IDENTIFICATION
- 0 — COLUMN LINE

PLAN GENERAL NOTES

1. ALL FIRE AND/OR SMOKE SEPARATION WALLS MUST BE IDENTIFIED ABOVE DECORATIVE CEILING AND IN CONCEALED SPACES BY STENCILED SIGN READING: "FIRE AND SMOKE BARRIER PROTECT ALL OPENINGS".
2. FINISHED FLOOR ELEVATIONS AT 0'-0" AFF. ALL FLOORS TO BE LEVEL WITHIN ¼" AT ALL DOORWAYS.
3. PRE-TREAT SOILS AGAINST SUBTERRANEAN TERMITES PER SECTION 1816.17 OF THE FLORIDA BUILDING CODE. A CERTIFICATE OF COMPLIANCE SHALL BE ISSUED. TO THE BUILDING DEPT. BY THE LICENSED PEST CONTROL COMPANY THAT CONTAINS THE FOLLOWING STATEMENT: "THE BUILDING HAS RECEIVED A COMPLETE TREATMENT FOR THE PREVENTION OF SUBTERRANEAN TERMITES. TREATMENT IS IN ACCORDANCE WITH RULES AND LAWS ESTABLISHED BY THE FLORIDA DEPARTMENT OF AGRICULTURE AND CONSUMER SERVICES."
4. PANIC HARDWARE PROVIDED AT ALL EGRESS DOORS. SEE DOOR SCHEDULES & SPECIFICATIONS FOR HARDWARE TYPES.
5. THE FOLLOWING OPENINGS IN THE BUILDING SHALL BE CAULKED OR OTHERWISE SEALED TO LIMIT INFILTRATION:
   A. EXTERIOR JOINTS AROUND THE DOOR FRAMES.
   B. OPENINGS FOR ELECTRICAL AND PLUMBING.
   C. ALL OTHER PENETRATIONS OF THE BUILDING ENVELOPE.
6. ALL GLAZING (GLASS) SUBJECT TO HUMAN IMPACT OR IN A HAZARDOUS LOCATION SHALL BE SAFETY GLAZED (TEMPERED) PER THE REQUIREMENTS OF OF THE 2007 FLORIDA BUILDING CODE.
7. ALL SIGNAGE SHALL BE IN ACCORDANCE WITH THE 2007 FLORIDA BUILDING CODE.

Dewberry

Dewberry Architects Inc.

401 SW Water St.
Suite 701
Peoria, IL 61602
309.282.8000 Phone
309.282.8001 Fax

ARC3 architecture

TLC ENGINEERING FOR ARCHITECTURE

Pinellas County

Upgrade Jail Campus Infrastructure
Phase 1 Design Criteria

114400 North 49th Street
Clearwater, FL.

SEAL

PRELIMINARY DOCUMENTS
NOT FOR CONSTRUCTION

KEY PLAN

SCALE

1/8" = 1'-0"

No.	Description	Date

REVISIONS

DRAWN BY	MDW
APPROVED BY	
CHECKED BY	
DATE	3/19/2014

TITLE

SECOND FLOOR ANNOTATION PLAN

PROJECT NO. 50057109

A-120

SHEET NO.

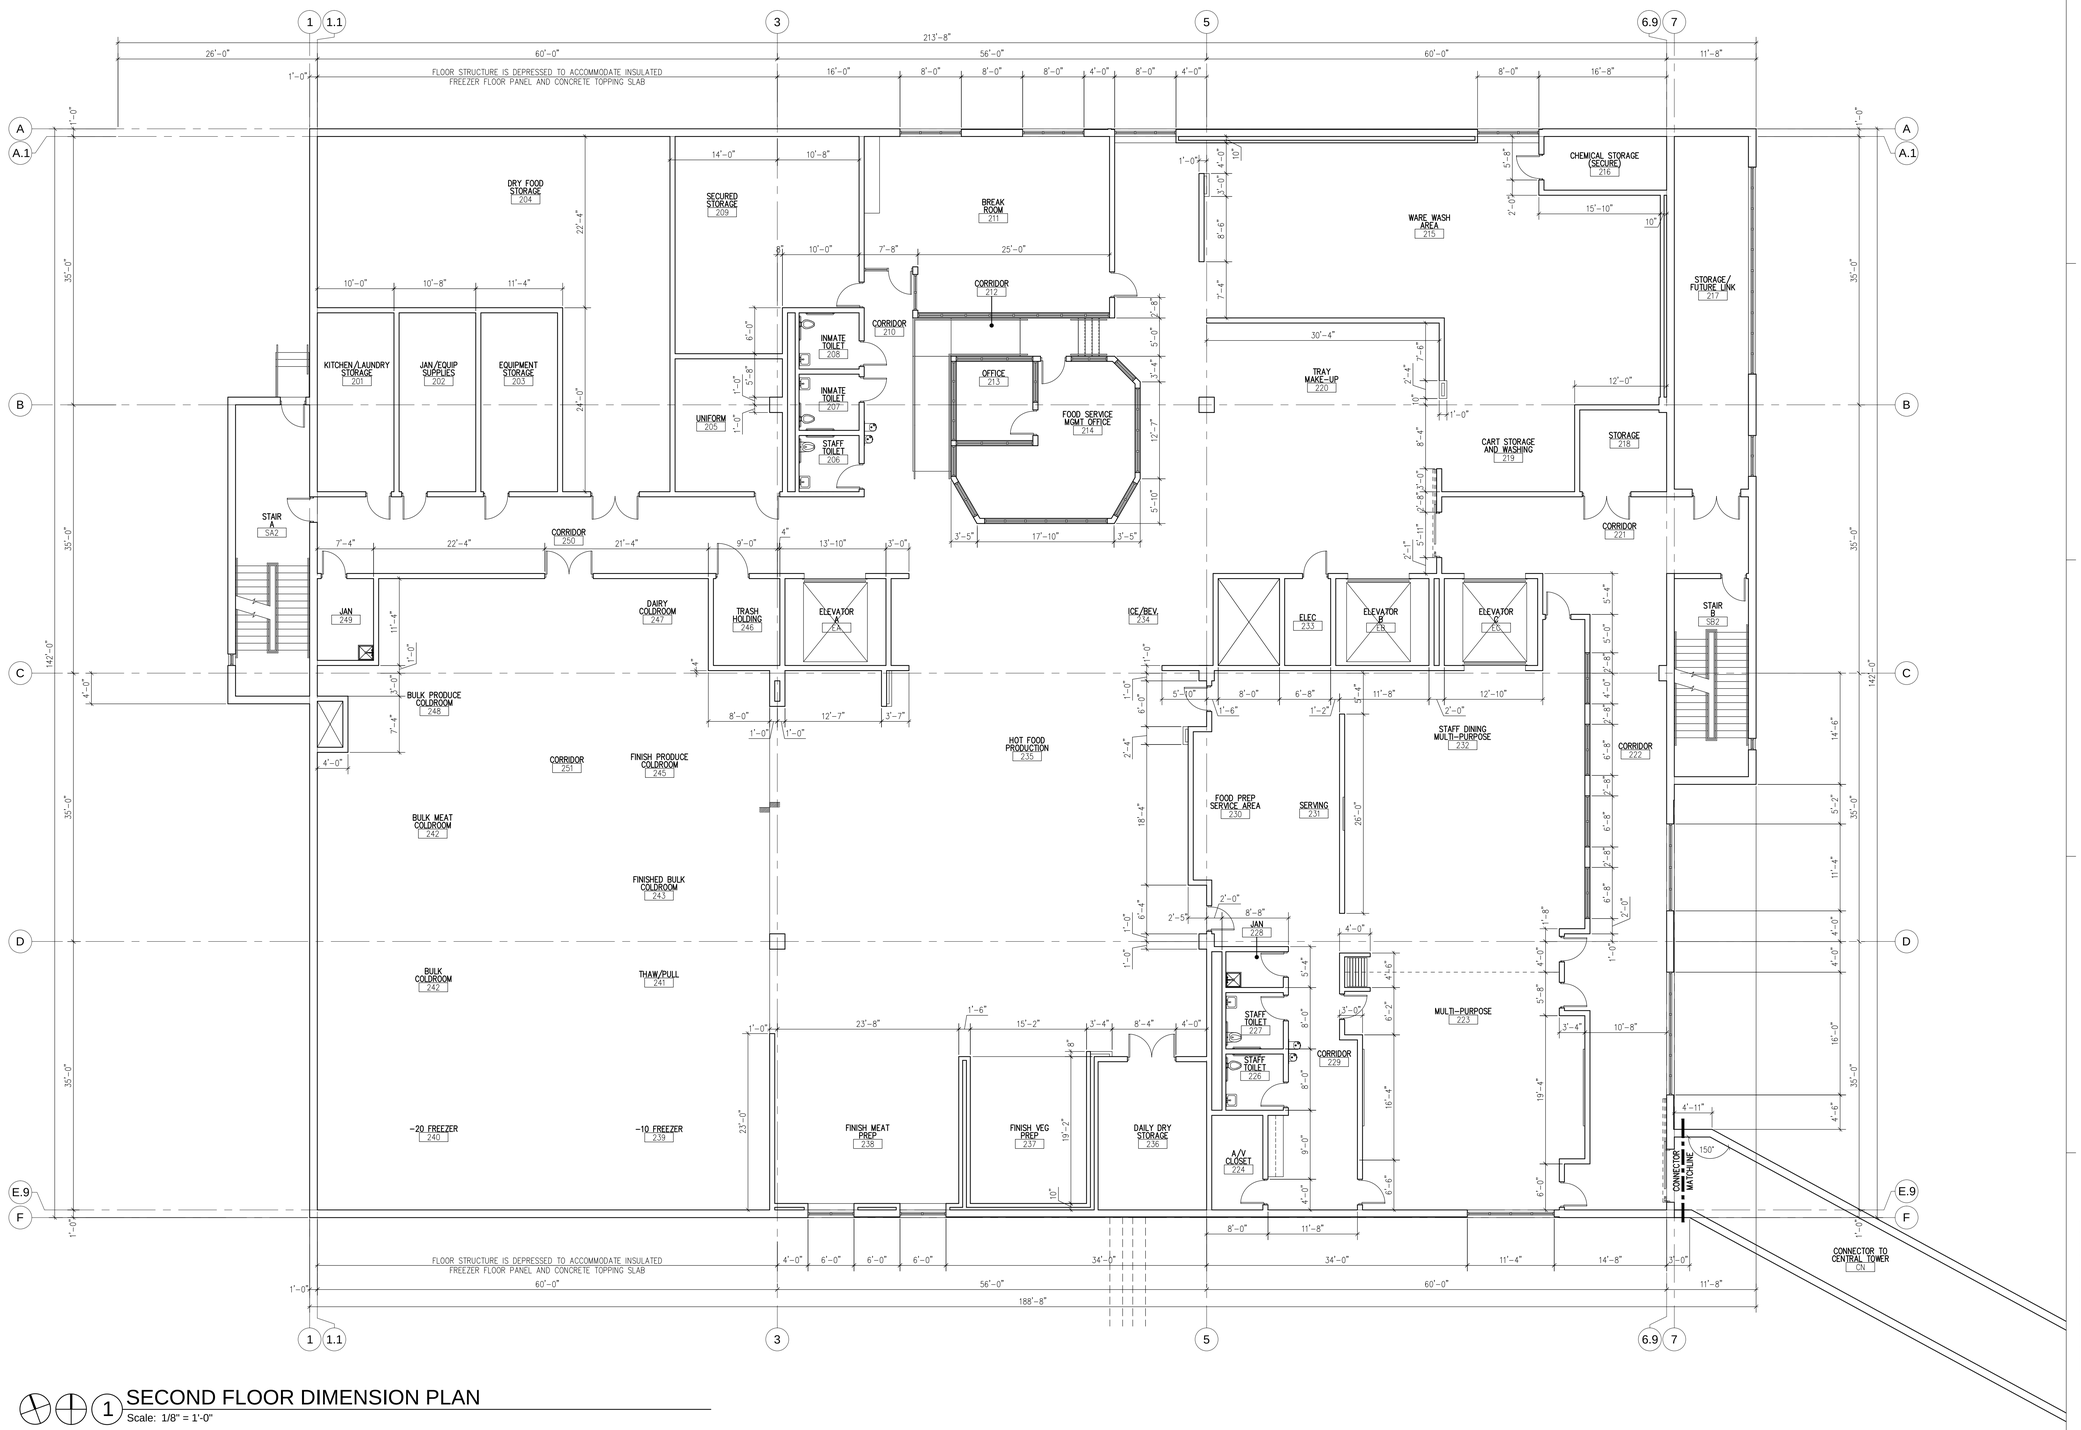

SECOND FLOOR DIMENSION PLAN

Scale: 1/8" = 1'-0"

DIMENSION PLAN GENERAL NOTES

1. ALL DIMENSIONS ARE TO FACE FINISH, FACE OF PANEL OR FACE OF BLOCK UNLESS NOTED OTHERWISE.
2. PRIOR TO START OF FRAMING: GENERAL CONTRACTOR SHALL VERIFY ALL FRAMING REQUIREMENTS FOR MECHANICAL EQUIPMENT, MECHANICAL CHASES, PLENUMS, CABINETS AND OTHER CONSTRUCTION ELEMENTS WITHIN THIS BUILDING NOT SPECIFICALLY DETAILED IN THESE CONSTRUCTION DOCUMENTS.
3. ELEVATION AND SIZE OF LANDINGS AND FLOORS ON EACH SIDE OF DOORS AND HEIGHTS OF THRESHOLDS, SHALL COMPLY WITH THE 2007 FLORIDA ACCESSIBILITY CODE. THE WIDTH OF THE LEVEL AREA ON THE SIDE TO WHICH THE DOOR SWINGS SHALL EXTEND 24 INCHES PAST THE STRIKE EDGE FOR EXTERIOR DOORS AND 18 INCHES PAST THE STRIKE EDGE FOR INTERIOR DOORS.
4. GENERAL CONTRACTOR TO VERIFY ALL DOOR FRAME WIDTHS. COORDINATE WITH WALL TYPE SCHEDULE FOR WALL THICKNESS. REFER TO DOOR SCHEDULE.
5. PROVIDE OPENINGS FOR DOOR SIZE SCHEDULED. JAMBS ARE 4-INCHES, FLUSH AS SHOWN OR AS DIMENSIONED

Dewberry

Dewberry Architects Inc.

401 SW Water St.
Suite 701
Peoria, IL 61602
309.282.8000 Phone
309.282.8001 Fax

ARC3 architecture

TLC ENGINEERING FOR ARCHITECTURE

Pinellas County

Upgrade Jail Campus Infrastructure
Phase 1 Design Criteria

114400 North 49th Street
Clearwater, FL.

SEAL

PRELIMINARY DOCUMENTS
NOT FOR CONSTRUCTION

KEY PLAN

SCALE

1/8" = 1'-0"

No.	Description	Date

REVISIONS

DRAWN BY	MDW
APPROVED BY	
CHECKED BY	
DATE	3/19/2014

TITLE

SECOND FLOOR DIMENSION PLAN

PROJECT NO. 50057109

A-121

SHEET NO.

1 SECOND FLOOR REFLECTED CEILING PLAN
Scale: 1/8" = 1'-0"

RCP LEGEND

	2' X 4' LIGHT EMERGENCY FIXTURE: REF ELECT DWGS
	2' X 4' LIGHT FIXTURE: REF ELECT DWGS
	2' X 2' LIGHT FIXTURE: REF ELECT DWGS
	LINEAR STRIP LIGHT FIXTURE: REF ELECT DWGS
	HIGH BAY LIGHT FIXTURE: REF ELECT DWGS
	WALL MOUNTED LIGHT FIXTURE: REF ELECT DWGS
	SURFACE MOUNTED LIGHT FIXTURE: REF ELECT DWGS
	WALL MOUNTED LIGHT FIXTURE: REF ELECT DWGS
PR	CEILING MOUNTED PROJECTOR
	RECESSED, CEILING MOUNTED PROJECTION SCREEN, POWER OPERATION

EX	PAINTED EXPOSED CEILING
GYP	GYP BD CEILING
MCT-1	DOWNWARD-LOCKING-PANEL SECURITY CEILING SYSTEM
ACT-1	ACOUSTICAL CEILING TILE
AMD	SECURITY PLANK CEILING SYSTEM
9'-0"	CEILING HEIGHT ABOVE FINISH FLOOR
	2' X 2' CEILING TILE
	EXPOSED STRUCTURE

RCP GENERAL NOTES

1. FIRE SPRINKLER SUB-CONTRACTOR SHALL PROVIDE THE FOLLOWING:
   A. PROTECTIVE CAGES FOR THE SPRINKLER HEADS IN THE BASKETBALL COURT
   B. RECESSED SPRINKLER HEADS THROUGHOUT (UNLESS NOTED OTHERWISE)
   C. FIRE SPRINKLER HEAD SHALL BE "WHITE" IN COLOR AND CENTERED ON THE 2'-0" X 2'-0" PORTION OF THE 2'-0" X 4'-0" TILE AS SHOWN:
   SPRINKLER HEAD
2. FIXTURES, CONDUITS, DUCTWORK, PIPING, ETC. SHALL BE INSTALLED AS HIGH AS POSSIBLE.
3. ADDITIONAL DIRECTIONAL EXIT SIGNS MAY BE REQUIRED. CONTRACTOR TO VERIFY QUANTITIES AND COORDINATE LOCATIONS IN THE FIELD WITH THE FIRE DEPARTMENT FIRE INSPECTOR.
4. EMERGENCY LIGHTING SHALL COMPLY WITH THE FBC- BUILDING, FFPC AND THE NEC.
5. MECHANICAL DIFFUSERS TO MATCH ADJACENT CEILING TILE.
6. PROVIDE ACCESS PANELS AT ALL HARD CEILINGS
7. PAINT ALL GYP BD CEILINGS, SOFFITS AND BULKHEADS

Dewberry

Dewberry Architects Inc.

401 SW Water St.
Suite 701
Peoria, IL 61602
309.282.8000 Phone
309.282.8001 Fax

ARC3 architecture

TLC ENGINEERING FOR ARCHITECTURE

Pinellas County

Upgrade Jail Campus Infrastructure
Phase 1 Design Criteria

114400 North 49th Street
Clearwater, FL.

SEAL

PRELIMINARY DOCUMENTS
NOT FOR CONSTRUCTION

KEY PLAN

SCALE

1/8" = 1'-0"

No.	Description	Date

REVISIONS

DRAWN BY	MDW
APPROVED BY	
CHECKED BY	
DATE	3/19/2014

TITLE

SECOND FLOOR REFLECTED CEILING PLAN

PROJECT NO. 50057109

A-122

SHEET NO.

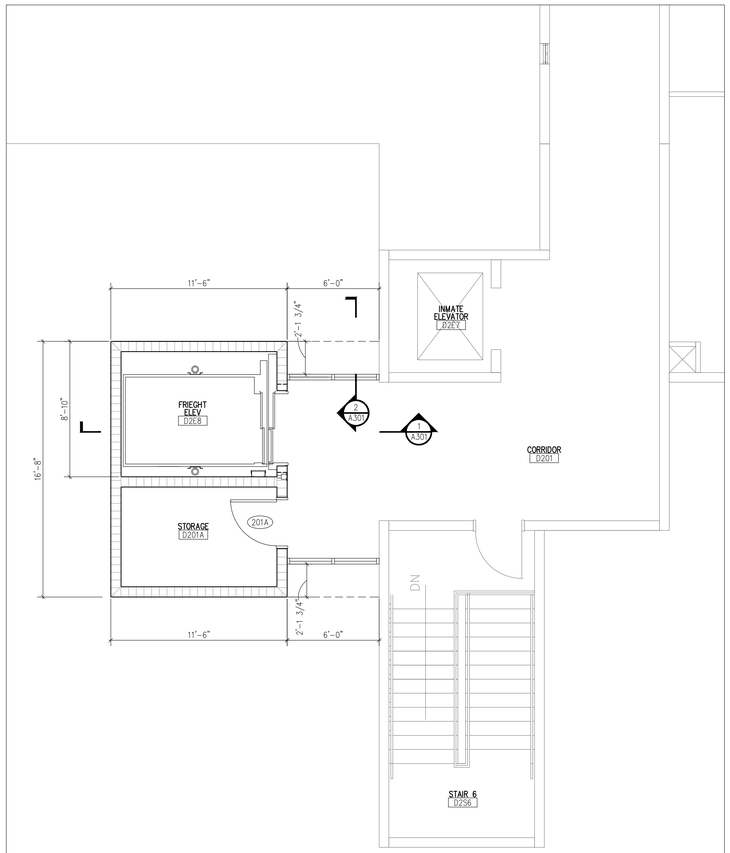

1 2ND FLOOR PLAN - ANNO/DIMS - ELEVATOR ADDITION
Scale: 1/4" = 1'-0"

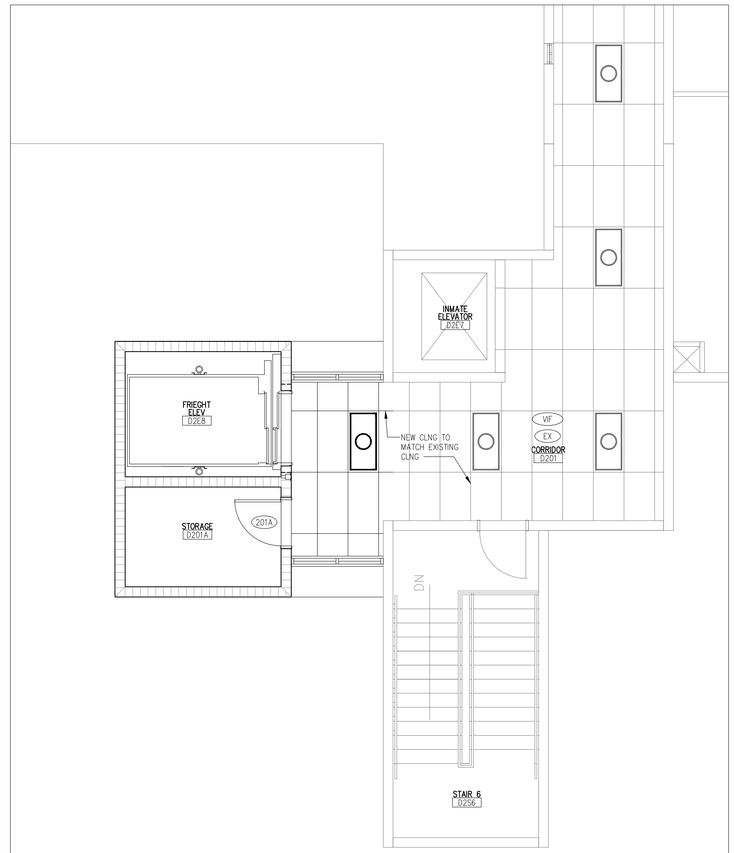

2 2ND FLOOR REFLECTED CEILING PLAN - ELEVATOR ADDITION
Scale: 1/4" = 1'-0"

PLAN LEGEND

- CONCRETE PRECAST WALL PANEL
- 8" CMU PARTITION
- 6" CMU PARTITION
- 4" CMU PARTITION
- 000A — DOOR TAG: REF DOOR SCHEDULE
- S000 — INTERIOR WINDOW TAG: REF INTERIOR WINDOW SCHEDULE
- WX0 — EXTERIOR WINDOW TAG: REF EXTERIOR WINDOW SCHEDULE
- MX0 — MESH WINDOW TAG: REF MESH WINDOW SCHEDULE
- STORAGE 112 — ROOM IDENTIFICATION
- 0 — COLUMN LINE

PLAN GENERAL NOTES

1. ALL FIRE AND/OR SMOKE SEPARATION WALLS MUST BE IDENTIFIED ABOVE DECORATIVE CEILING AND IN CONCEALED SPACES BY STENCILED SIGN READING: "FIRE AND SMOKE BARRIER PROTECT ALL OPENINGS".
2. FINISHED FLOOR ELEVATIONS AT 0'-0" AFF. ALL FLOORS TO BE LEVEL WITHIN ¼" AT ALL DOORWAYS.
3. PRE-TREAT SOILS AGAINST SUBTERRANEAN TERMITES PER SECTION 1816.17 OF THE FLORIDA BUILDING CODE. A CERTIFICATE OF COMPLIANCE SHALL BE ISSUED TO THE BUILDING DEPT. BY THE LICENSED PEST CONTROL COMPANY THAT CONTAINS THE FOLLOWING STATEMENT: "THE BUILDING HAS RECEIVED A COMPLETE TREATMENT FOR THE PREVENTION OF SUBTERRANEAN TERMITES. TREATMENT IS IN ACCORDANCE WITH RULES AND LAWS ESTABLISHED BY THE FLORIDA DEPARTMENT OF AGRICULTURE AND CONSUMER SERVICES."
4. PANIC HARDWARE PROVIDED AT ALL EGRESS DOORS. SEE DOOR SCHEDULES & SPECIFICATIONS FOR HARDWARE TYPES.
5. THE FOLLOWING OPENINGS IN THE BUILDING SHALL BE CAULKED OR OTHERWISE SEALED TO LIMIT INFILTRATION:
   A. EXTERIOR JOINTS AROUND THE DOOR FRAMES.
   B. OPENINGS FOR ELECTRICAL AND PLUMBING.
   C. ALL OTHER PENETRATIONS OF THE BUILDING ENVELOPE.
6. ALL GLAZING (GLASS) SUBJECT TO HUMAN IMPACT OR IN A HAZARDOUS LOCATION SHALL BE SAFETY GLAZED (TEMPERED) PER THE REQUIREMENTS OF OF THE 2007 FLORIDA BUILDING CODE.
7. ALL SIGNAGE SHALL BE IN ACCORDANCE WITH THE 2007 FLORIDA BUILDING CODE.

RCP LEGEND

- 2' X 4' LIGHT EMERGENCY FIXTURE: REF ELECT DWGS
- 2' X 4' LIGHT FIXTURE: REF ELECT DWGS
- 2' X 2' LIGHT FIXTURE: REF ELECT DWGS
- LINEAR STRIP LIGHT FIXTURE: REF ELECT DWGS
- HIGH BAY LIGHT FIXTURE: REF ELECT DWGS
- WALL MOUNTED LIGHT FIXTURE: REF ELECT DWGS
- SURFACE MOUNTED LIGHT FIXTURE: REF ELECT DWGS
- WALL MOUNTED LIGHT FIXTURE: REF ELECT DWGS

- EX — PAINT EXPOSED CEILING
- GYP — GYP BD CEILING
- MCT-1 — DOWNWARD-LOCKING-PANEL SECURITY CEILING SYSTEM
- ACT-1 — ACOUSTICAL CEILING TILE
- AMD — SECURITY PLANK CEILING SYSTEM
- 9'-0" — CEILING HEIGHT ABOVE FINISH FLOOR
- 2' X 2' CEILING TILE
- EXPOSED STRUCTURE

RCP GENERAL NOTES

1. FIRE SPRINKLER SUB-CONTRACTOR SHALL PROVIDE THE FOLLOWING:
   A. PROTECTIVE CAGES FOR THE SPRINKLER HEADS IN THE BASKETBALL COURT
   B. RECESSED SPRINKLER HEADS THROUGHOUT (UNLESS NOTED OTHERWISE)
   C. FIRE SPRINKLER HEAD SHALL BE "WHITE" IN COLOR AND CENTERED ON THE 2'-0" X 2'-0" PORTION OF THE 2'-0" X 4'-0" TILE AS SHOWN:
   SPRINKLER HEAD
2. FIXTURES, CONDUITS, DUCTWORK, PIPING, ETC. SHALL BE INSTALLED AS HIGH AS POSSIBLE.
3. ADDITIONAL DIRECTIONAL EXIT SIGNS MAY BE REQUIRED. CONTRACTOR TO VERIFY QUANTITIES AND COORDINATE LOCATIONS IN THE FIELD WITH THE FIRE DEPARTMENT FIRE INSPECTOR.
4. EMERGENCY LIGHTING SHALL COMPLY WITH THE FBC- BUILDING, FFPC AND THE NEC.
5. MECHANICAL DIFFUSERS TO MATCH ADJACENT CEILING TILE.
6. PROVIDE ACCESS PANELS AT ALL HARD CEILINGS
7. PAINT ALL GYP BD CEILINGS, SOFFITS AND BULKHEADS

Dewberry

Dewberry Architects Inc.

401 SW Water St.
Suite 701
Peoria, IL 61602
309.282.8000 Phone
309.282.8001 Fax

ARC3 architecture

TLC ENGINEERING FOR ARCHITECTURE

Pinellas County

Upgrade Jail Campus Infrastructure
Phase 1 Design Criteria

114400 North 49th Street
Clearwater, FL.

SEAL

PRELIMINARY DOCUMENTS
NOT FOR CONSTRUCTION

KEY PLAN

2ND FLOOR

SCALE

1/4" = 1'-0"

No.	Description	Date

REVISIONS

DRAWN BY	MDW
APPROVED BY	
CHECKED BY	
DATE	3/19/2014

TITLE

SECOND FLOOR ELEVATOR ANNOTATION PLANS

PROJECT NO. 50057109

A-123

SHEET NO.

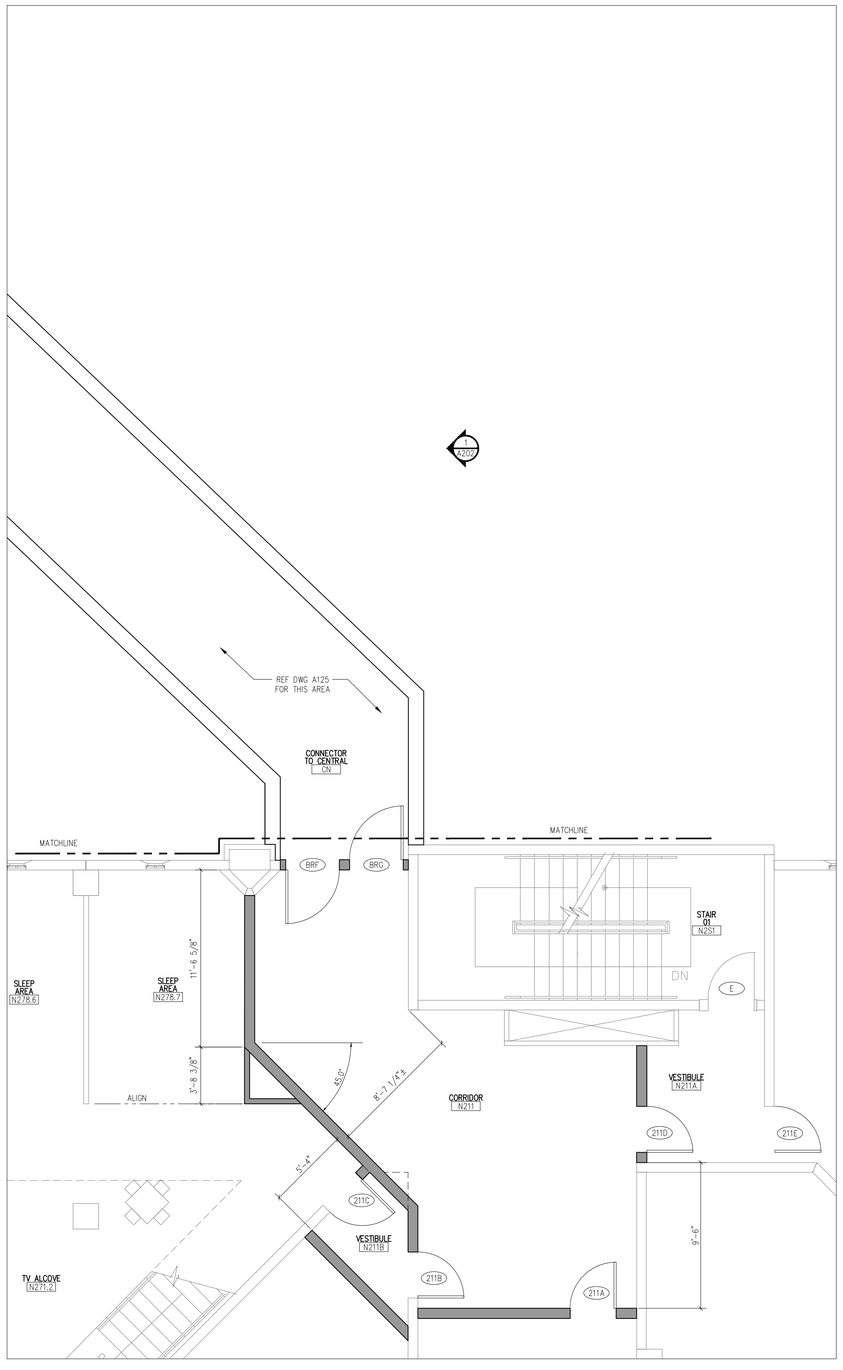

1 2ND FLOOR PLAN - ANNO/DIMS - RENOVATION AT CONNECTOR

Scale: 1/4" = 1'-0"

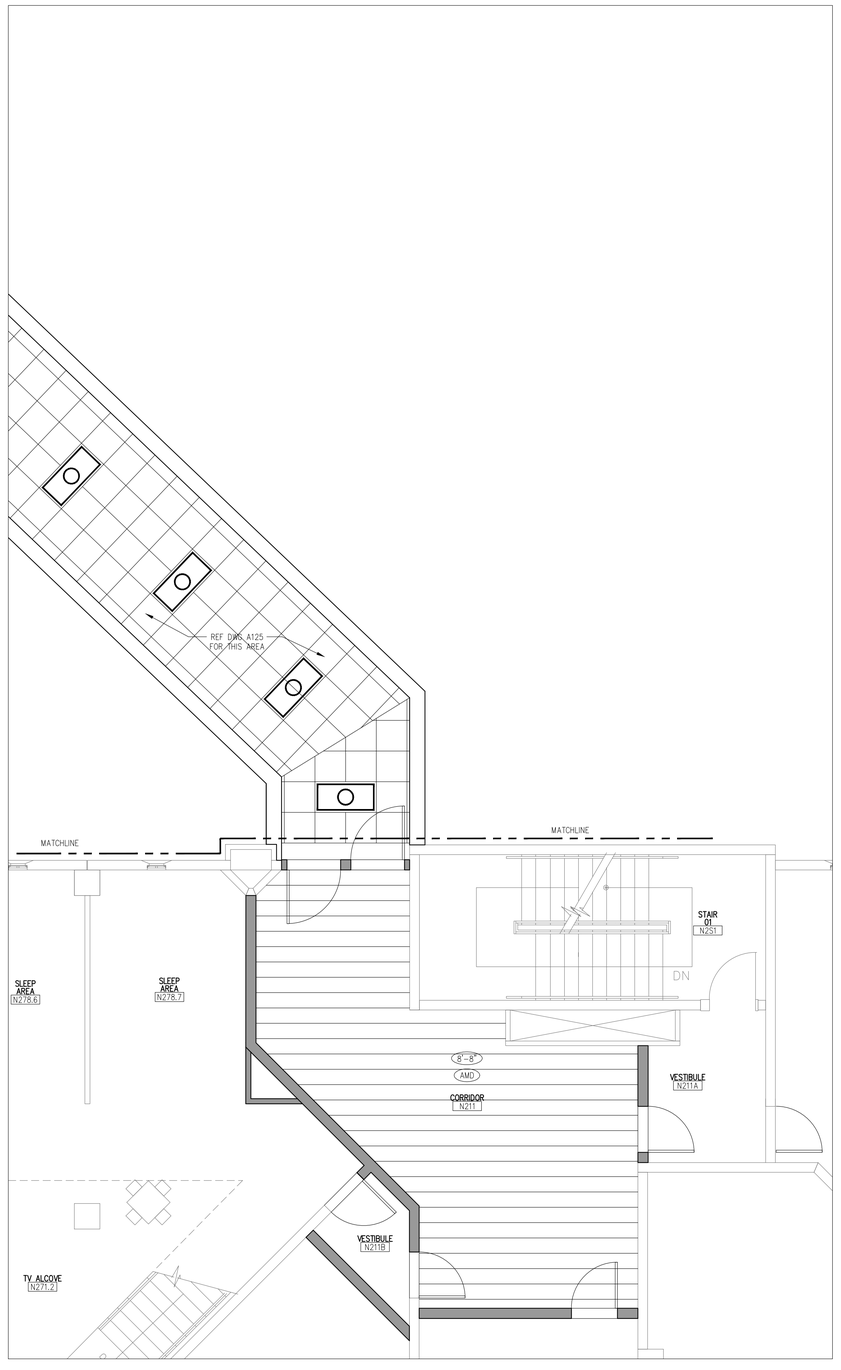

2 2ND FLOOR REFLECTED CEILING PLAN - RENO AT CONN.

Scale: 1/4" = 1'-0"

PLAN LEGEND

- CONCRETE PRECAST WALL PANEL
- 8" CMU PARTITION
- 6" CMU PARTITION
- 4" CMU PARTITION
- 000A — DOOR TAG: REF DOOR SCHEDULE
- 000 — INTERIOR WINDOW TAG: REF INTERIOR WINDOW SCHEDULE
- W00 — EXTERIOR WINDOW TAG: REF EXTERIOR WINDOW SCHEDULE
- M00 — MESH WINDOW TAG: REF MESH WINDOW SCHEDULE
- STORAGE 112 — ROOM IDENTIFICATION
- 0 — COLUMN LINE

PLAN GENERAL NOTES

1. ALL FIRE AND/OR SMOKE SEPARATION WALLS MUST BE IDENTIFIED ABOVE DECORATIVE CEILING AND IN CONCEALED SPACES BY STENCILED SIGN READING: "FIRE AND SMOKE BARRIER PROTECT ALL OPENINGS".
2. FINISHED FLOOR ELEVATIONS AT 0'-0" AFF. ALL FLOORS TO BE LEVEL WITHIN ¼" AT ALL DOORWAYS.
3. PRE-TREAT SOILS AGAINST SUBTERRANEAN TERMITES PER SECTION 1816.17 OF THE FLORIDA BUILDING CODE. A CERTIFICATE OF COMPLIANCE SHALL BE ISSUED, TO THE BUILDING DEPT. BY THE LICENSED PEST CONTROL COMPANY THAT CONTAINS THE FOLLOWING STATEMENT: "THE BUILDING HAS RECEIVED A COMPLETE TREATMENT FOR THE PREVENTION OF SUBTERRANEAN TERMITES. TREATMENT IS IN ACCORDANCE WITH RULES AND LAWS ESTABLISHED BY THE FLORIDA DEPARTMENT OF AGRICULTURE AND CONSUMER SERVICES."
4. PANIC HARDWARE PROVIDED AT ALL EGRESS DOORS. SEE DOOR SCHEDULES & SPECIFICATIONS FOR HARDWARE TYPES.
5. THE FOLLOWING OPENINGS IN THE BUILDING SHALL BE CAULKED OR OTHERWISE SEALED TO LIMIT INFILTRATION:
   A. EXTERIOR JOINTS AROUND THE DOOR FRAMES.
   B. OPENINGS FOR ELECTRICAL AND PLUMBING.
   C. ALL OTHER PENETRATIONS OF THE BUILDING ENVELOPE.
6. ALL GLAZING (GLASS) SUBJECT TO HUMAN IMPACT OR IN A HAZARDOUS LOCATION SHALL BE SAFETY GLAZED (TEMPERED) PER THE REQUIREMENTS OF OF THE 2007 FLORIDA BUILDING CODE.
7. ALL SIGNAGE SHALL BE IN ACCORDANCE WITH THE 2007 FLORIDA BUILDING CODE.

RCP LEGEND

- 2' X 4' LIGHT EMERGENCY FIXTURE: REF ELECT DWGS
- 2' X 4' LIGHT FIXTURE: REF ELECT DWGS
- 2' X 2' LIGHT FIXTURE: REF ELECT DWGS
- LINEAR STRIP LIGHT FIXTURE: REF ELECT DWGS
- HIGH BAY LIGHT FIXTURE: REF ELECT DWGS
- WALL MOUNTED LIGHT FIXTURE: REF ELECT DWGS
- SURFACE MOUNTED LIGHT FIXTURE: REF ELECT DWGS
- WALL MOUNTED LIGHT FIXTURE: REF ELECT DWGS

- EX — PAINT EXPOSED CEILING
- GYP — GYP BD CEILING
- MCT-1 — DOWNWARD-LOCKING-PANEL SECURITY CEILING SYSTEM
- ACT-1 — ACOUSTICAL CEILING TILE
- AMD — SECURITY PLANK CEILING SYSTEM
- 9'-0" — CEILING HEIGHT ABOVE FINISH FLOOR
- 2' X 2' CEILING TILE
- EXPOSED STRUCTURE

RCP GENERAL NOTES

1. FIRE SPRINKLER SUB-CONTRACTOR SHALL PROVIDE THE FOLLOWING:
   A. PROTECTIVE CAGES FOR THE SPRINKLER HEADS IN THE BASKETBALL COURT
   B. RECESSED SPRINKLER HEADS THROUGHOUT (UNLESS NOTED OTHERWISE)
   C. FIRE SPRINKLER HEAD SHALL BE "WHITE" IN COLOR AND CENTERED ON THE 2'-0" X 2'-0" PORTION OF THE 2'-0" X 4'-0" TILE AS SHOWN:
   SPRINKLER HEAD
2. FIXTURES, CONDUITS, DUCTWORK, PIPING, ETC. SHALL BE INSTALLED AS HIGH AS POSSIBLE.
3. ADDITIONAL DIRECTIONAL EXIT SIGNS MAY BE REQUIRED. CONTRACTOR TO VERIFY QUANTITIES AND COORDINATE LOCATIONS IN THE FIELD WITH THE FIRE DEPARTMENT FIRE INSPECTOR.
4. EMERGENCY LIGHTING SHALL COMPLY WITH THE FBC- BUILDING, FFPC AND THE NEC.
5. MECHANICAL DIFFUSERS TO MATCH ADJACENT CEILING TILE.
6. PROVIDE ACCESS PANELS AT ALL HARD CEILINGS
7. PAINT ALL GYP BD CEILINGS, SOFFITS AND BULKHEADS

Dewberry

Dewberry Architects Inc.

401 SW Water St.
Suite 701
Peoria, IL 61602
309.282.8000 Phone
309.282.8001 Fax

ARC3 architecture

TLC ENGINEERING FOR ARCHITECTURE

Pinellas County

Upgrade Jail Campus Infrastructure
Phase 1 Design Criteria

114400 North 49th Street
Clearwater, FL.

SEAL

PRELIMINARY DOCUMENTS
NOT FOR CONSTRUCTION

KEY PLAN

2ND FLOOR

SCALE

1/4" = 1'-0"

No.	Description	Date

REVISIONS

DRAWN BY	MDW
APPROVED BY	
CHECKED BY	
DATE	3/19/2014

TITLE

SECOND FLOOR CONNECTOR ANNOTATION PLANS

PROJECT NO. 50057109

A-124

SHEET NO.

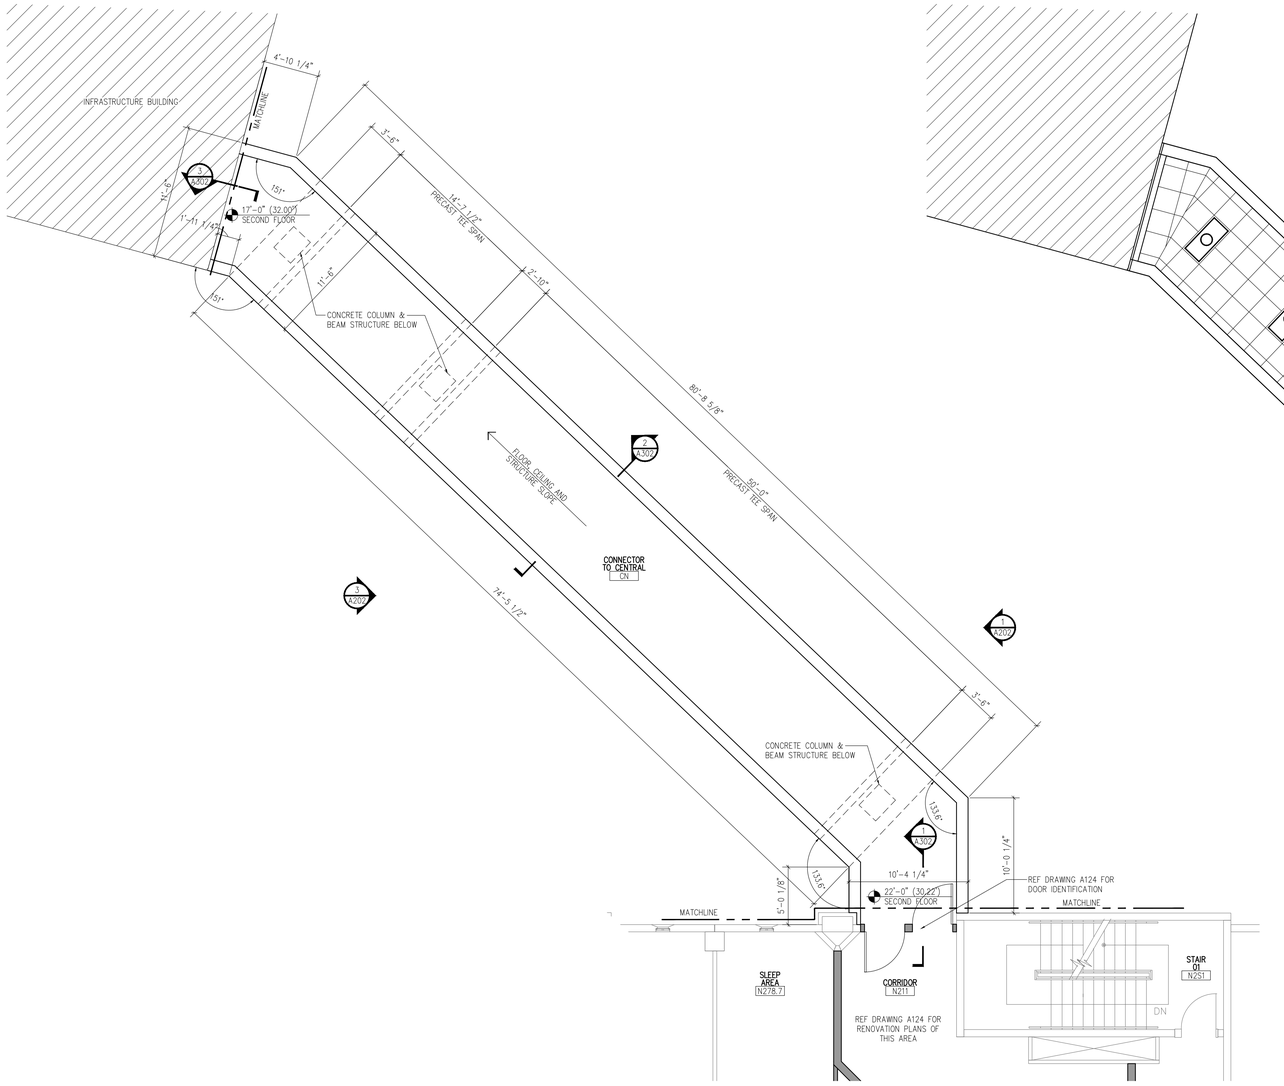

1 2ND FLOOR PLAN - ANNO/DIMS - CONNECTOR
Scale: 3/16" = 1'-0"

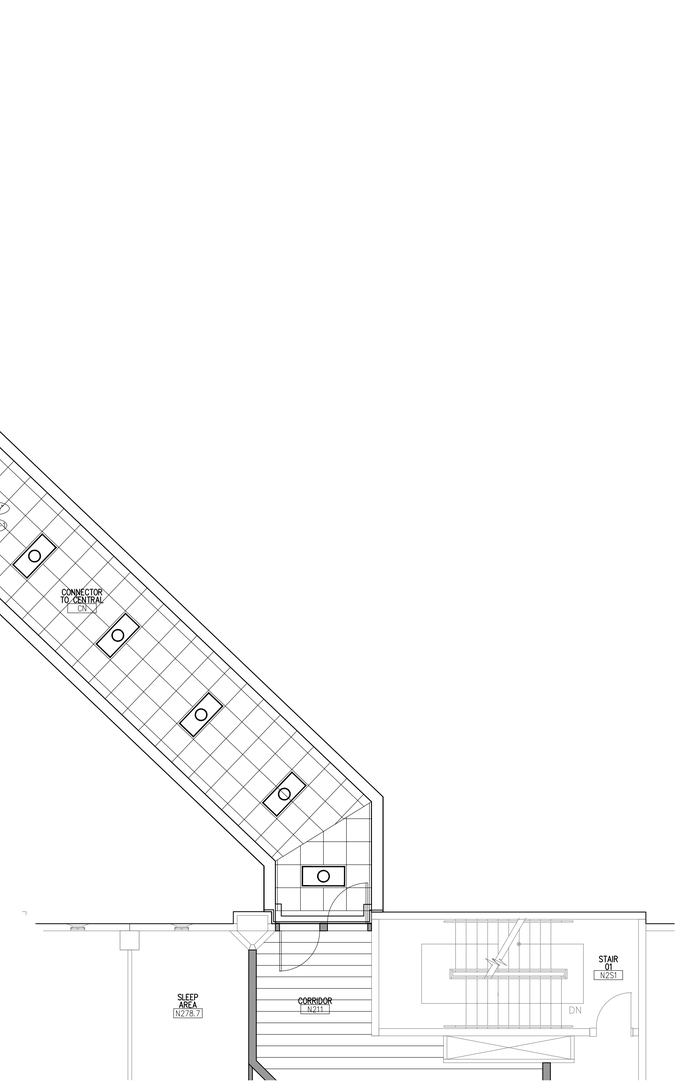

2 2ND FLOOR REFLECTED CEILING PLAN - CONNECTOR
Scale: 3/16" = 1'-0"

PLAN LEGEND

- CONCRETE PRECAST WALL PANEL
- 8" CMU PARTITION
- 6" CMU PARTITION
- 4" CMU PARTITION
- 000A — DOOR TAG: REF DOOR SCHEDULE
- S00 — INTERIOR WINDOW TAG: REF INTERIOR WINDOW SCHEDULE
- W00 — EXTERIOR WINDOW TAG: REF EXTERIOR WINDOW SCHEDULE
- M00 — MESH WINDOW TAG: REF MESH WINDOW SCHEDULE
- STORAGE 112 — ROOM IDENTIFICATION
- 0 — COLUMN LINE

PLAN GENERAL NOTES

1. ALL FIRE AND/OR SMOKE SEPARATION WALLS MUST BE IDENTIFIED ABOVE DECORATIVE CEILING AND IN CONCEALED SPACES BY STENCILED SIGN READING: "FIRE AND SMOKE BARRIER PROTECT ALL OPENINGS".
2. FINISHED FLOOR ELEVATIONS AT 0'-0" AFF. ALL FLOORS TO BE LEVEL WITHIN ¼" AT ALL DOORWAYS.
3. PRE-TREAT SOILS AGAINST SUBTERRANEAN TERMITES PER SECTION 1816.17 OF THE FLORIDA BUILDING CODE. A CERTIFICATE OF COMPLIANCE SHALL BE ISSUED. TO THE BUILDING DEPT. BY THE LICENSED PEST CONTROL COMPANY THAT CONTAINS THE FOLLOWING STATEMENT: "THE BUILDING HAS RECEIVED A COMPLETE TREATMENT FOR THE PREVENTION OF SUBTERRANEAN TERMITES. TREATMENT IS IN ACCORDANCE WITH RULES AND LAWS ESTABLISHED BY THE FLORIDA DEPARTMENT OF AGRICULTURE AND CONSUMER SERVICES."
4. PANIC HARDWARE PROVIDED AT ALL EGRESS DOORS. SEE DOOR SCHEDULES & SPECIFICATIONS FOR HARDWARE TYPES.
5. THE FOLLOWING OPENINGS IN THE BUILDING SHALL BE CAULKED OR OTHERWISE SEALED TO LIMIT INFILTRATION:
   A. EXTERIOR JOINTS AROUND THE DOOR FRAMES.
   B. OPENINGS FOR ELECTRICAL AND PLUMBING.
   C. ALL OTHER PENETRATIONS OF THE BUILDING ENVELOPE.
6. ALL GLAZING (GLASS) SUBJECT TO HUMAN IMPACT OR IN A HAZARDOUS LOCATION SHALL BE SAFETY GLAZED (TEMPERED) PER THE REQUIREMENTS OF OF THE 2007 FLORIDA BUILDING CODE.
7. ALL SIGNAGE SHALL BE IN ACCORDANCE WITH THE 2007 FLORIDA BUILDING CODE.

RCP LEGEND

- 2' X 4' LIGHT EMERGENCY FIXTURE: REF ELECT DWGS
- 2' X 4' LIGHT FIXTURE: REF ELECT DWGS
- 2' X 2' LIGHT FIXTURE: REF ELECT DWGS
- LINEAR STRIP LIGHT FIXTURE: REF ELECT DWGS
- HIGH BAY LIGHT FIXTURE: REF ELECT DWGS
- WALL MOUNTED LIGHT FIXTURE: REF ELECT DWGS
- SURFACE MOUNTED LIGHT FIXTURE: REF ELECT DWGS
- WALL MOUNTED LIGHT FIXTURE: REF ELECT DWGS

- EX — PAINT EXPOSED CEILING
- GYP — GYP BD CEILING
- MCT-1 — DOWNWARD-LOCKING-PANEL SECURITY CEILING SYSTEM
- ACT-1 — ACOUSTICAL CEILING TILE
- AMD — SECURITY PLANK CEILING SYSTEM
- 9'-0" — CEILING HEIGHT ABOVE FINISH FLOOR
- 2' X 2' CEILING TILE
- EXPOSED STRUCTURE

RCP GENERAL NOTES

1. FIRE SPRINKLER SUB-CONTRACTOR SHALL PROVIDE THE FOLLOWING:
   A. PROTECTIVE CAGES FOR THE SPRINKLER HEADS IN THE BASKETBALL COURT
   B. RECESSED SPRINKLER HEADS THROUGHOUT (UNLESS NOTED OTHERWISE)
   C. FIRE SPRINKLER HEAD SHALL BE "WHITE" IN COLOR AND CENTERED ON THE 2'-0" X 2'-0" PORTION OF THE 2'-0" X 4'-0" TILE AS SHOWN:
   SPRINKLER HEAD
2. FIXTURES, CONDUITS, DUCTWORK, PIPING, ETC. SHALL BE INSTALLED AS HIGH AS POSSIBLE.
3. ADDITIONAL DIRECTIONAL EXIT SIGNS MAY BE REQUIRED. CONTRACTOR TO VERIFY QUANTITIES AND COORDINATE LOCATIONS IN THE FIELD WITH THE FIRE DEPARTMENT FIRE INSPECTOR.
4. EMERGENCY LIGHTING SHALL COMPLY WITH THE FBC- BUILDING, FFPC AND THE NEC.
5. MECHANICAL DIFFUSERS TO MATCH ADJACENT CEILING TILE.
6. PROVIDE ACCESS PANELS AT ALL HARD CEILINGS
7. PAINT ALL GYP BD CEILINGS, SOFFITS AND BULKHEADS

Dewberry

Dewberry Architects Inc.

401 SW Water St.
Suite 701
Peoria, IL 61602
309.282.8000 Phone
309.282.8001 Fax

ARC3 architecture

TLC ENGINEERING FOR ARCHITECTURE

Pinellas County

Upgrade Jail Campus Infrastructure
Phase 1 Design Criteria

114400 North 49th Street
Clearwater, FL.

SEAL

PRELIMINARY DOCUMENTS
NOT FOR CONSTRUCTION

KEY PLAN

2ND FLOOR

SCALE

3/16" = 1'-0"

No.	Description	Date

REVISIONS

DRAWN BY	MDW
APPROVED BY	
CHECKED BY	
DATE	3/19/2014

TITLE

SECOND FLOOR CONNECTOR ANNOTATION PLANS

PROJECT NO. 50057109

A-125

SHEET NO.

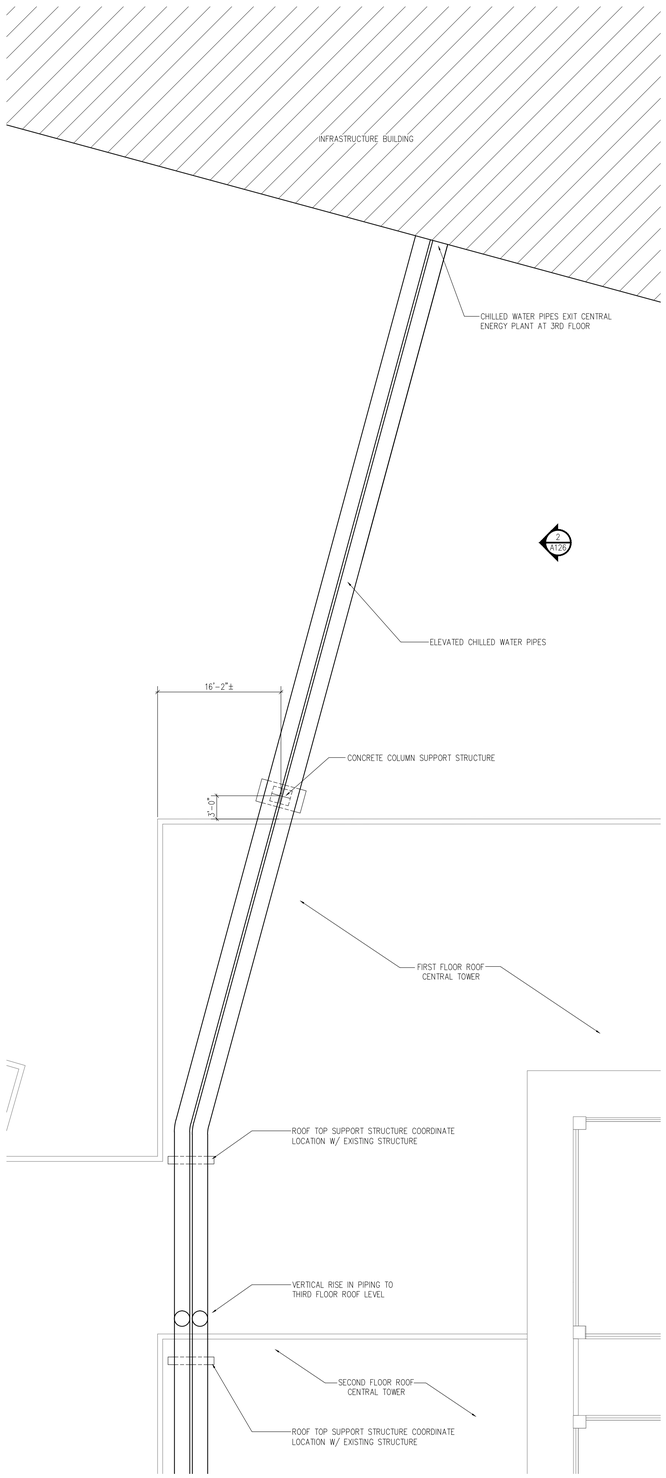

1 3RD FLOOR PLAN - ANNO/DIMS - INFRASTRUCTURE CONNECTOR
Scale: 1/8" = 1'-0"

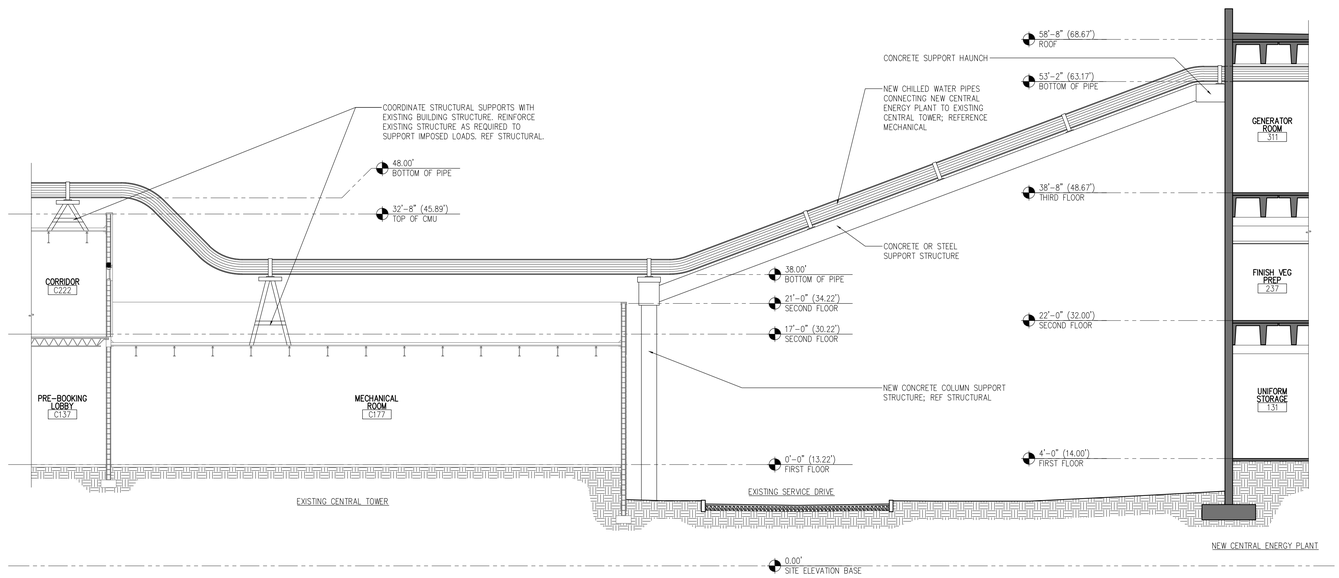

2 ELEVATION / SECTION AT INFRASTRUCTURE CONNECTOR
Scale: 1/8" = 1'-0"

Dewberry

Dewberry Architects Inc.

401 SW Water St.
Suite 701
Peoria, IL 61602
309.282.8000 Phone
309.282.8001 Fax

ARC3 architecture

ENGINEERING FOR ARCHITECTURE

Pinellas County

Upgrade Jail Campus Infrastructure
Phase 1 Design Criteria

114400 North 49th Street
Clearwater, FL.

SEAL

PRELIMINARY DOCUMENTS
NOT FOR CONSTRUCTION

KEY PLAN

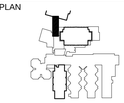

3RD FLOOR

SCALE

1/4" = 1'-0"

No.	Description	Date

REVISIONS

DRAWN BY	MDW
APPROVED BY	
CHECKED BY	
DATE	3/19/2014

TITLE

THIRD FLOOR INFRASTRUCTURE CONNECTOR PLAN & ELEVATION

PROJECT NO. 50057109

A-126

SHEET NO.

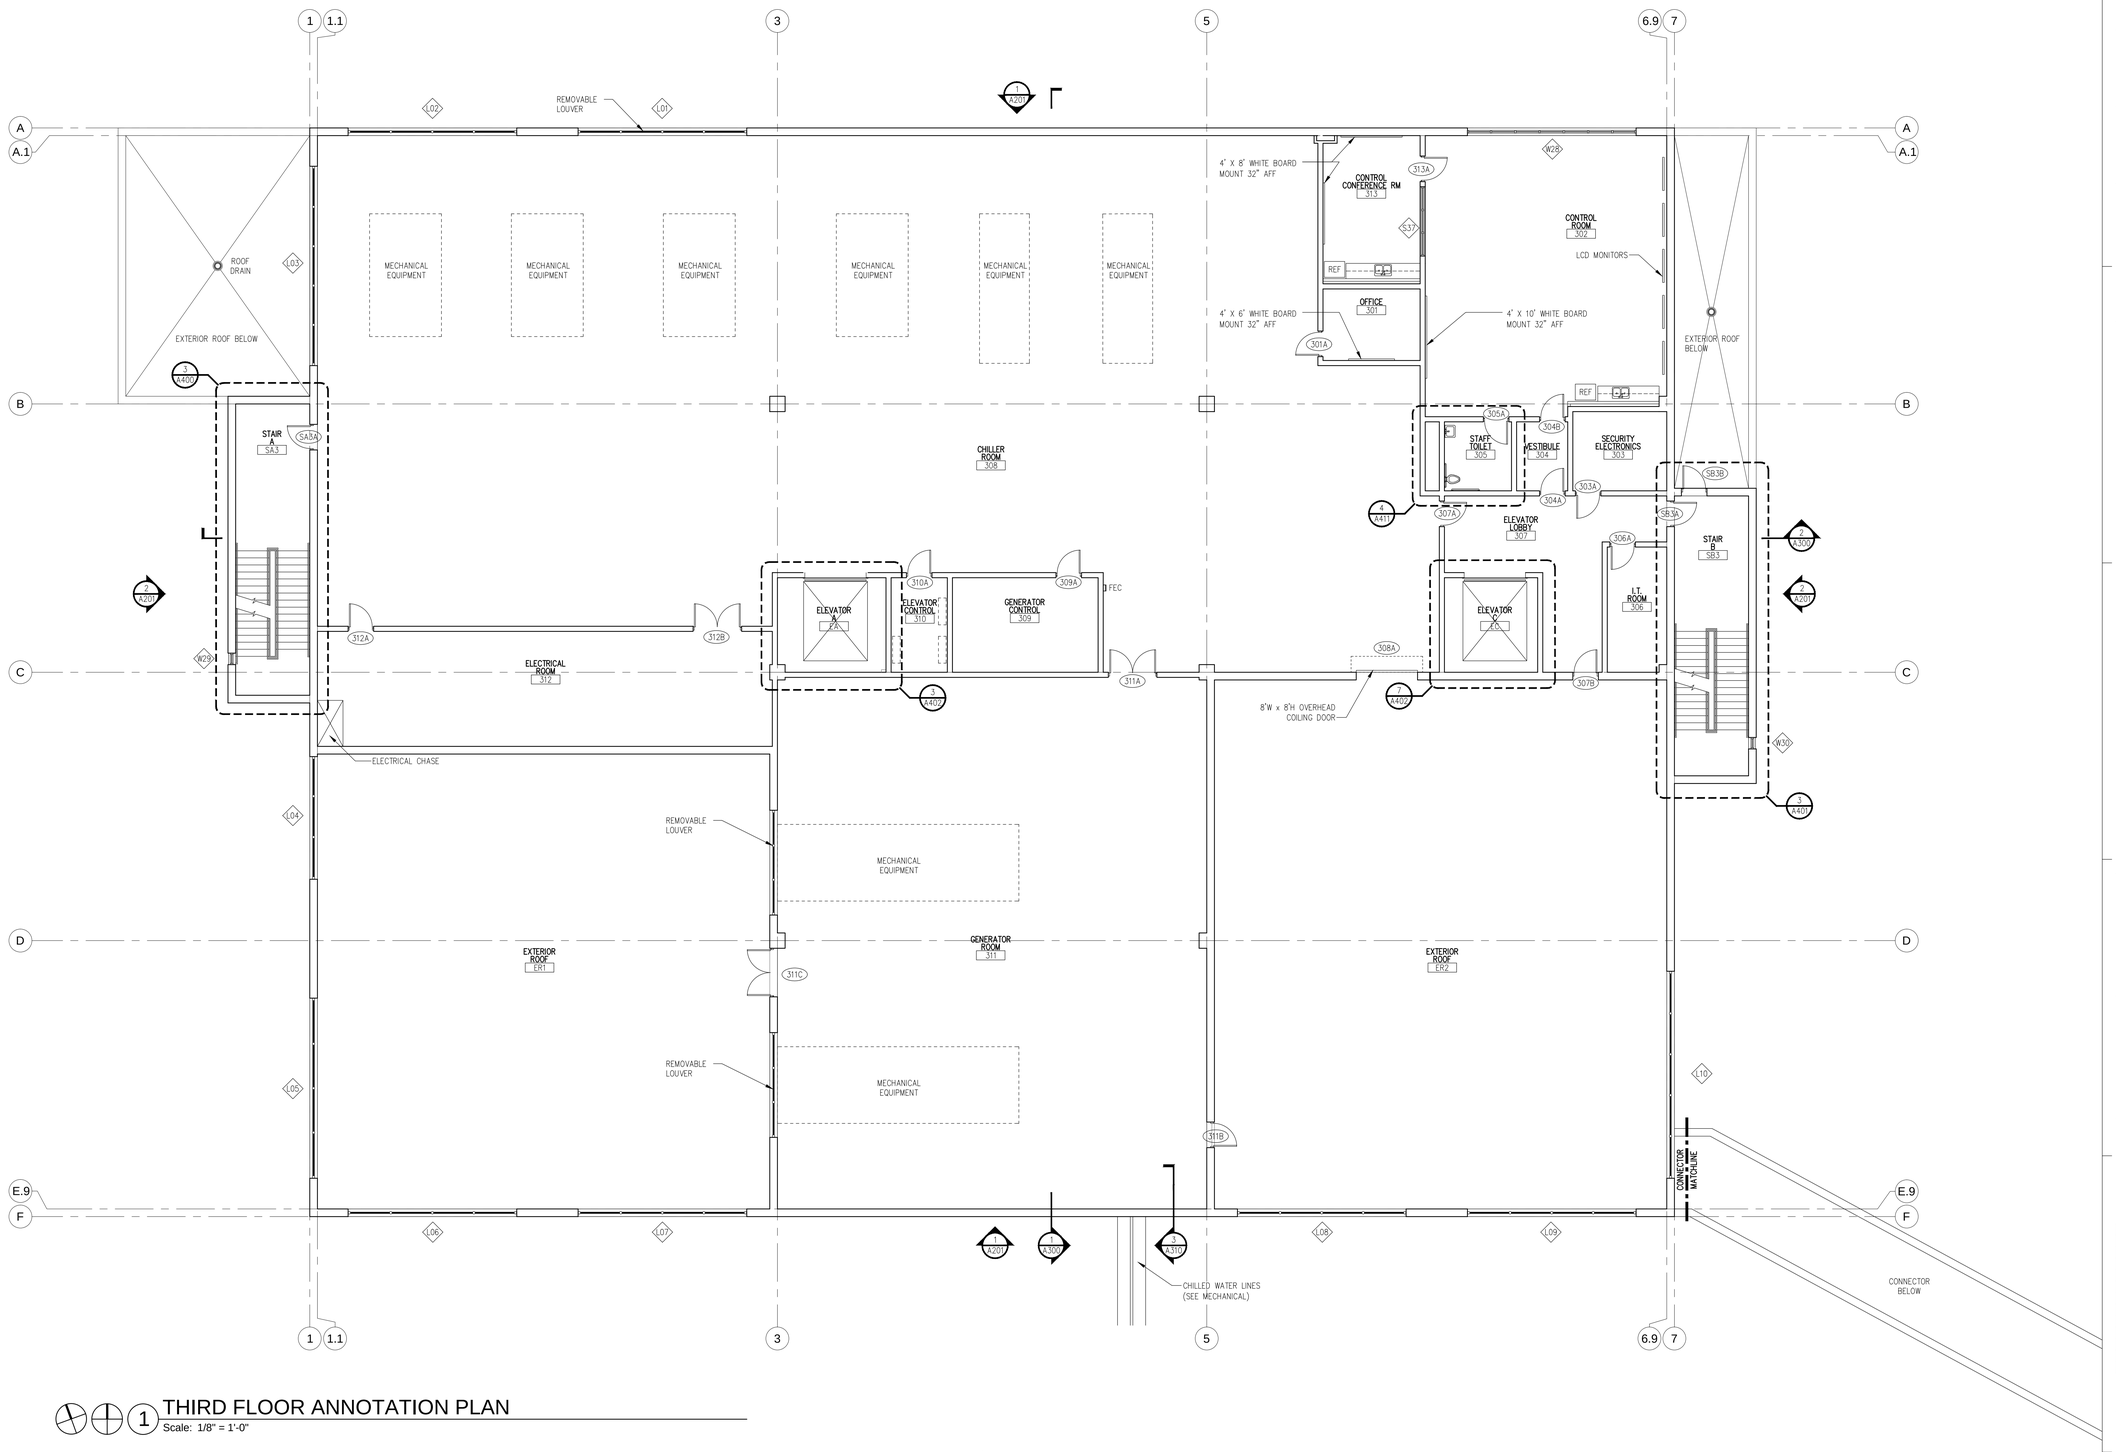

THIRD FLOOR ANNOTATION PLAN

Scale: 1/8" = 1'-0"

PLAN LEGEND

- CONCRETE PRECAST WALL PANEL
- 8" CMU PARTITION
- 6" CMU PARTITION
- 4" CMU PARTITION
- 000A — DOOR TAG: REF DOOR SCHEDULE
- 5000 — INTERIOR WINDOW TAG: REF INTERIOR WINDOW SCHEDULE
- W00 — EXTERIOR WINDOW TAG: REF EXTERIOR WINDOW SCHEDULE
- M00 — MESH WINDOW TAG: REF MESH WINDOW SCHEDULE
- STORAGE 112 — ROOM IDENTIFICATION
- 0 — COLUMN LINE

PLAN GENERAL NOTES

1. ALL FIRE AND/OR SMOKE SEPARATION WALLS MUST BE IDENTIFIED ABOVE DECORATIVE CEILING AND IN CONCEALED SPACES BY STENCILED SIGN READING: "FIRE AND SMOKE BARRIER PROTECT ALL OPENINGS".
2. FINISHED FLOOR ELEVATIONS AT 0'-0" AFF. ALL FLOORS TO BE LEVEL WITHIN ¼" AT ALL DOORWAYS.
3. PRE-TREAT SOILS AGAINST SUBTERRANEAN TERMITES PER SECTION 1816.17 OF THE FLORIDA BUILDING CODE. A CERTIFICATE OF COMPLIANCE SHALL BE ISSUED, TO THE BUILDING DEPT. BY THE LICENSED PEST CONTROL COMPANY THAT CONTAINS THE FOLLOWING STATEMENT: "THE BUILDING HAS RECEIVED A COMPLETE TREATMENT FOR THE PREVENTION OF SUBTERRANEAN TERMITES. TREATMENT IS IN ACCORDANCE WITH RULES AND LAWS ESTABLISHED BY THE FLORIDA DEPARTMENT OF AGRICULTURE AND CONSUMER SERVICES."
4. PANIC HARDWARE PROVIDED AT ALL EGRESS DOORS. SEE DOOR SCHEDULES & SPECIFICATIONS FOR HARDWARE TYPES.
5. THE FOLLOWING OPENINGS IN THE BUILDING SHALL BE CAULKED OR OTHERWISE SEALED TO LIMIT INFILTRATION:
   A. EXTERIOR JOINTS AROUND THE DOOR FRAMES.
   B. OPENINGS FOR ELECTRICAL AND PLUMBING.
   C. ALL OTHER PENETRATIONS OF THE BUILDING ENVELOPE.
6. ALL GLAZING (GLASS) SUBJECT TO HUMAN IMPACT OR IN A HAZARDOUS LOCATION SHALL BE SAFETY GLAZED (TEMPERED) PER THE REQUIREMENTS OF OF THE 2007 FLORIDA BUILDING CODE.
7. ALL SIGNAGE SHALL BE IN ACCORDANCE WITH THE 2007 FLORIDA BUILDING CODE.

Dewberry

Dewberry Architects Inc.

401 SW Water St.
Suite 701
Peoria, IL 61602
309.282.8000 Phone
309.282.8001 Fax

ARC3 architecture

TLC ENGINEERING FOR ARCHITECTURE

Pinellas County

Upgrade Jail Campus Infrastructure
Phase 1 Design Criteria

114400 North 49th Street
Clearwater, FL.

SEAL

PRELIMINARY DOCUMENTS
NOT FOR CONSTRUCTION

KEY PLAN

SCALE

1/8" = 1'-0"

No.	Description	Date

REVISIONS

DRAWN BY	MDW
APPROVED BY	
CHECKED BY	
DATE	3/19/2014

TITLE

THIRD FLOOR ANNOTATION PLAN

PROJECT NO. 50057109

A-130

SHEET NO.

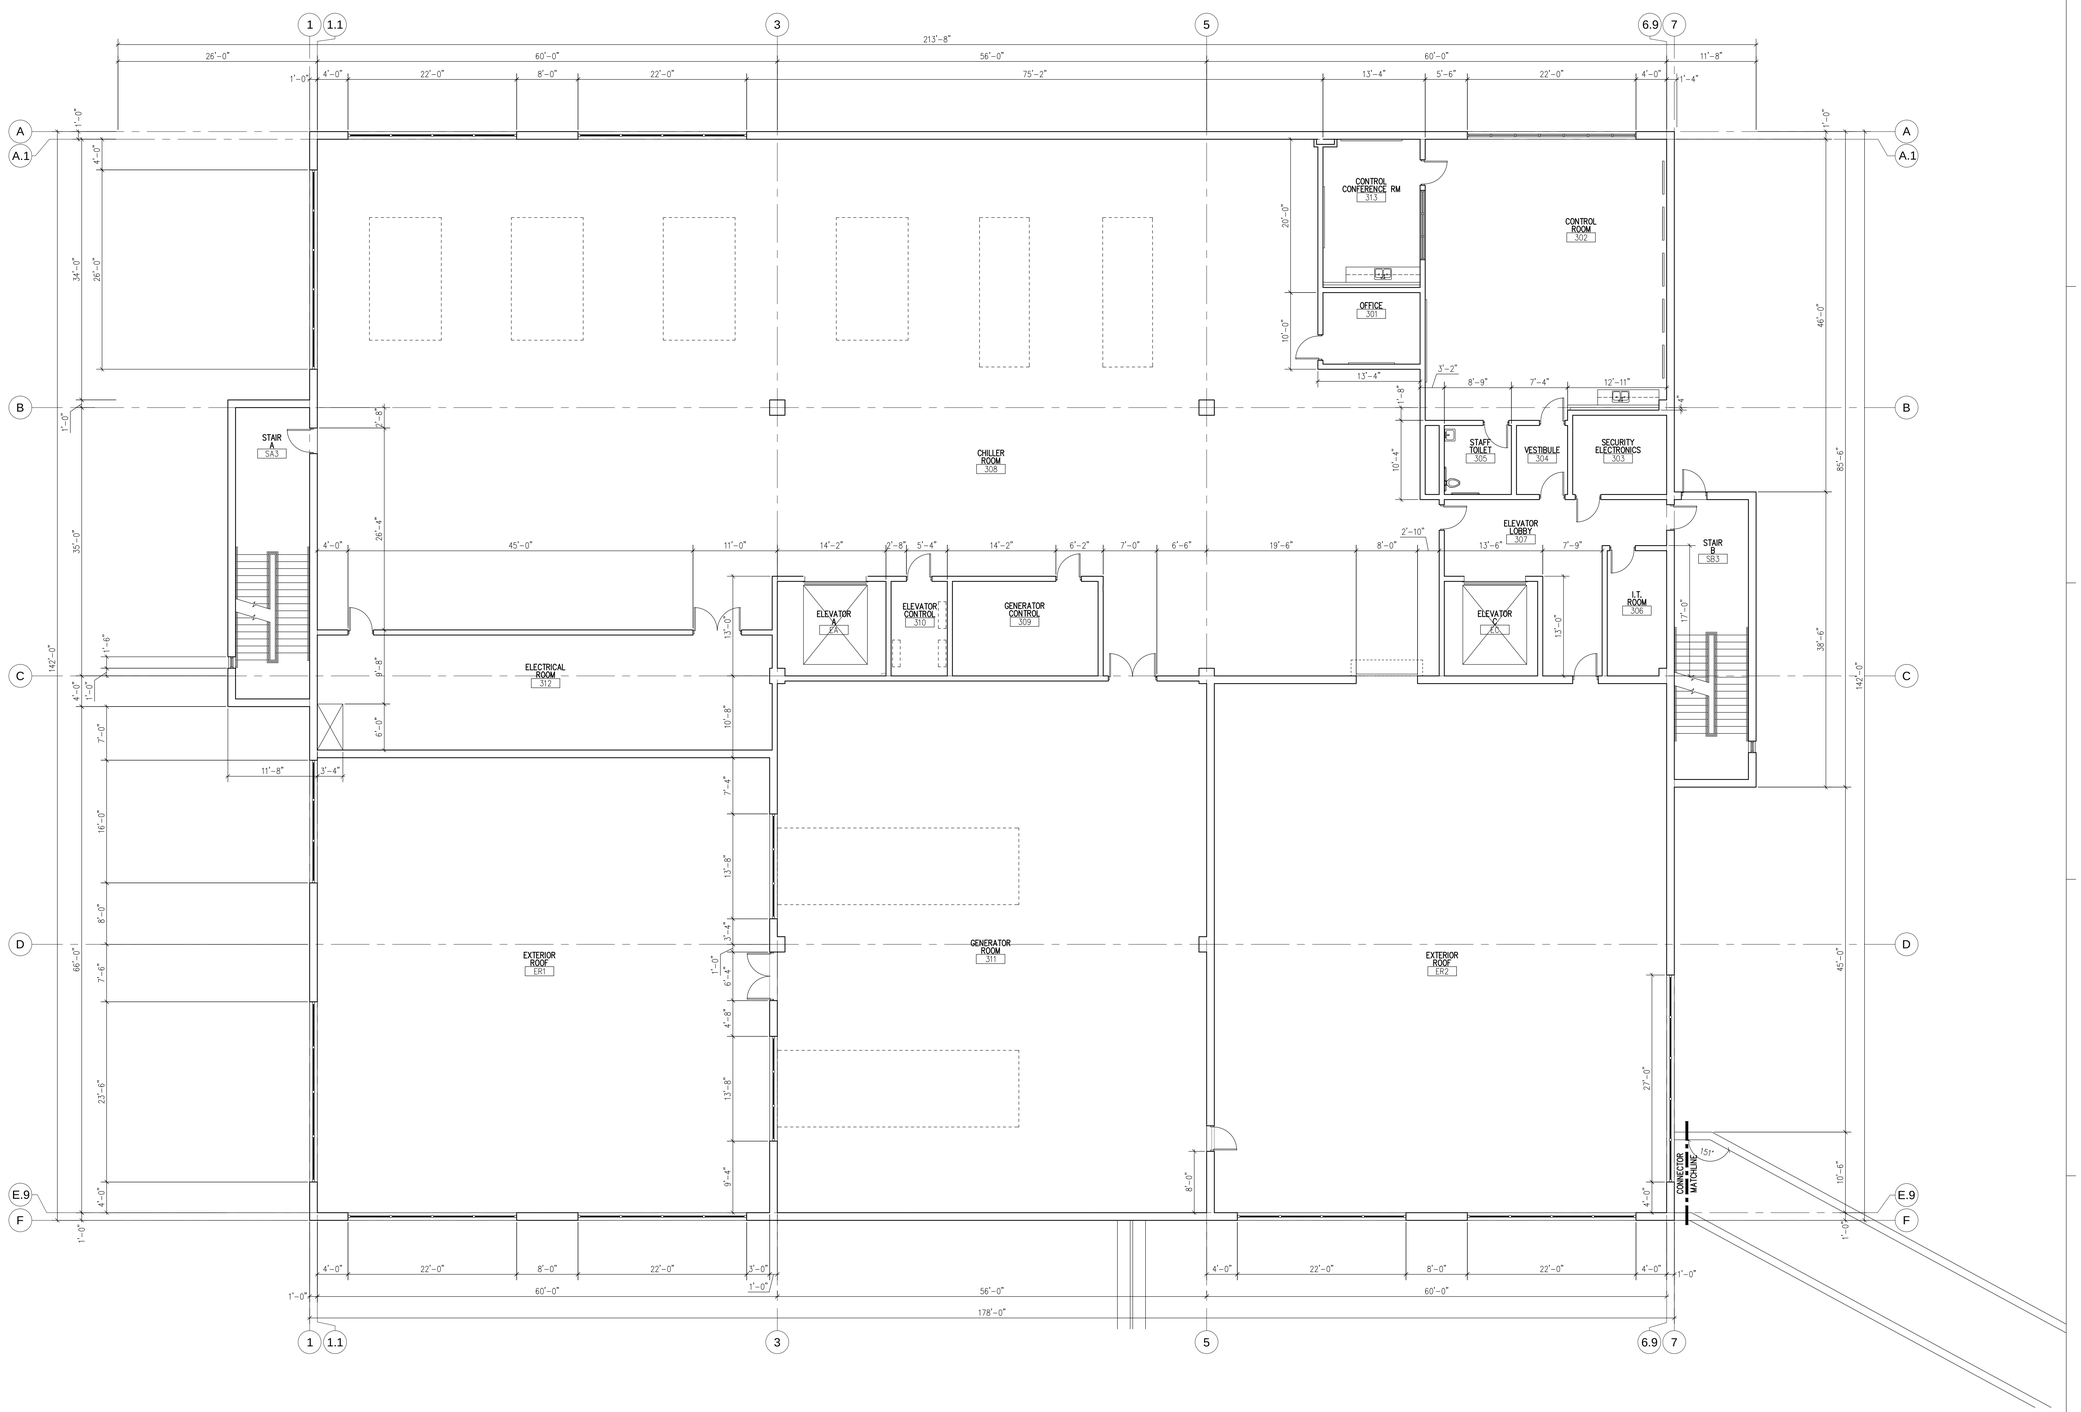

THIRD FLOOR DIMENSION PLAN

Scale: 1/8" = 1'-0"

DIMENSION PLAN GENERAL NOTES

1. ALL DIMENSIONS ARE TO FACE FINISH, FACE OF PANEL OR FACE OF BLOCK UNLESS NOTED OTHERWISE.
2. PRIOR TO START OF FRAMING: GENERAL CONTRACTOR SHALL VERIFY ALL FRAMING REQUIREMENTS FOR MECHANICAL EQUIPMENT, MECHANICAL CHASES, PLENUMS, CABINETS AND OTHER CONSTRUCTION ELEMENTS WITHIN THIS BUILDING NOT SPECIFICALLY DETAILED IN THESE CONSTRUCTION DOCUMENTS.
3. ELEVATION AND SIZE OF LANDINGS AND FLOORS ON EACH SIDE OF DOORS AND HEIGHTS OF THRESHOLDS, SHALL COMPLY WITH THE 2007 FLORIDA ACCESSIBILITY CODE. THE WIDTH OF THE LEVEL AREA ON THE SIDE TO WHICH THE DOOR SWINGS SHALL EXTEND 24 INCHES PAST THE STRIKE EDGE FOR EXTERIOR DOORS AND 18 INCHES PAST THE STRIKE EDGE FOR INTERIOR DOORS.
4. GENERAL CONTRACTOR TO VERIFY ALL DOOR FRAME WIDTHS. COORDINATE WITH WALL TYPE SCHEDULE FOR WALL THICKNESS. REFER TO DOOR SCHEDULE.
5. PROVIDE OPENINGS FOR DOOR SIZE SCHEDULED. JAMBS ARE 4–INCHES, FLUSH AS SHOWN OR AS DIMENSIONED

Dewberry

Dewberry Architects Inc.

401 SW Water St.
Suite 701
Peoria, IL 61602
309.282.8000 Phone
309.282.8001 Fax

ARC3 architecture

TLC ENGINEERING FOR ARCHITECTURE

Pinellas County

Upgrade Jail Campus Infrastructure
Phase 1 Design Criteria

114400 North 49th Street
Clearwater, FL.

SEAL

PRELIMINARY DOCUMENTS
NOT FOR CONSTRUCTION

KEY PLAN

SCALE

1/8" = 1'-0"

No.	Description	Date

REVISIONS

DRAWN BY	MDW
APPROVED BY	
CHECKED BY	
DATE	3/19/2014

TITLE

THIRD FLOOR DIMENSION PLAN

PROJECT NO. 50057109

A-131

SHEET NO.

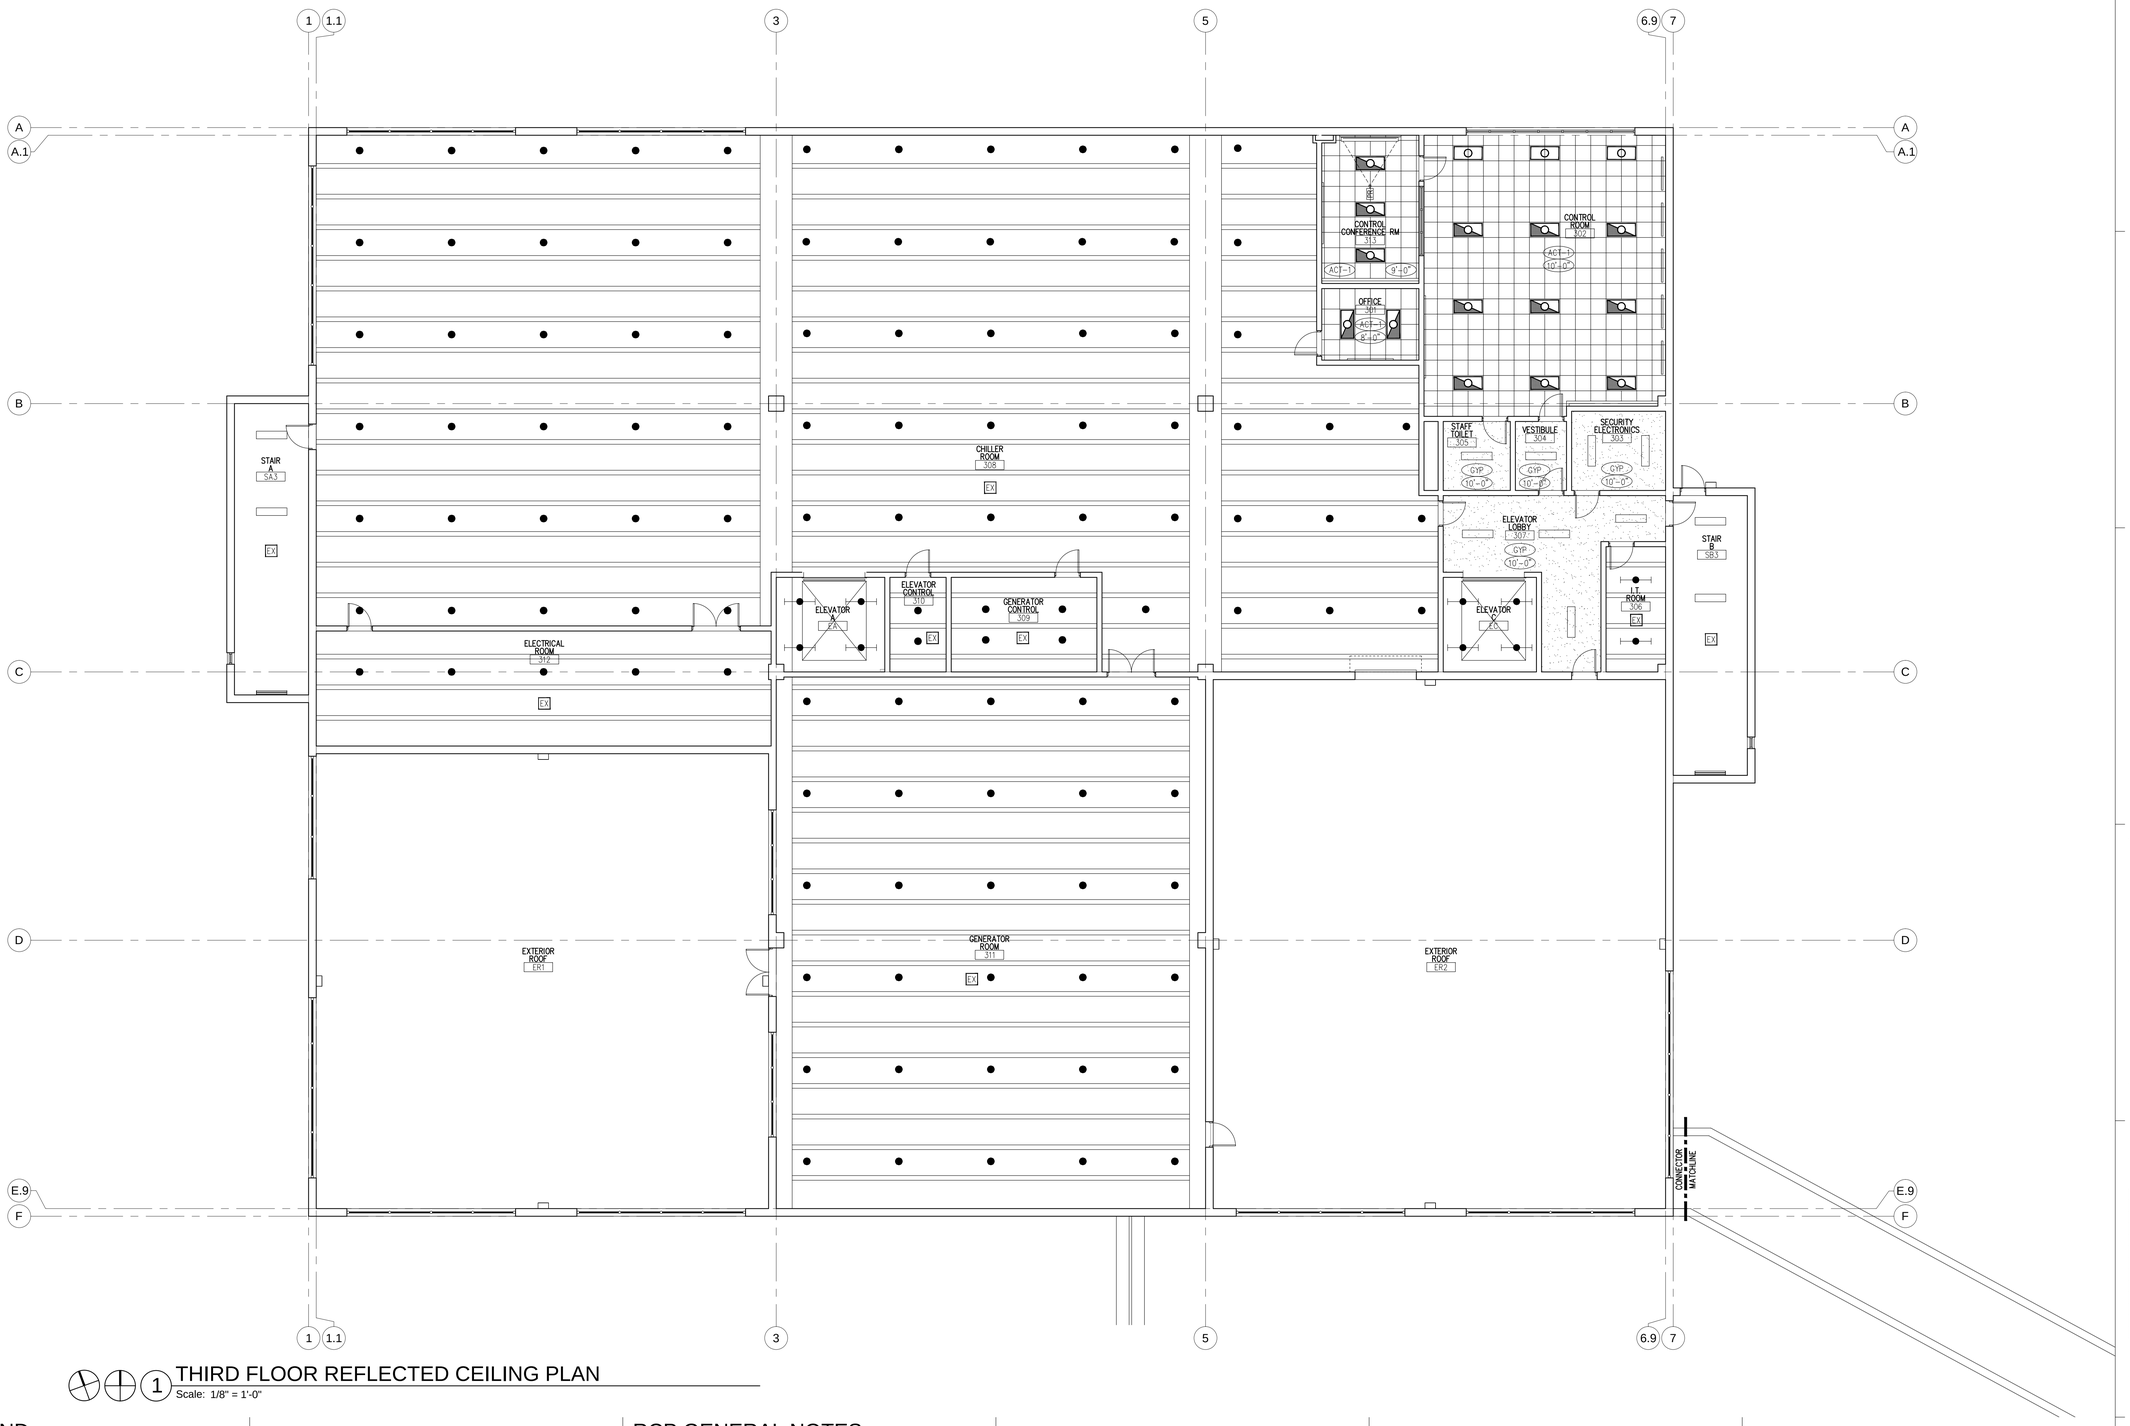

1 THIRD FLOOR REFLECTED CEILING PLAN

Scale: 1/8" = 1'-0"

RCP LEGEND

	2' X 4' LIGHT EMERGENCY FIXTURE: REF ELECT DWGS
	2' X 4' LIGHT FIXTURE: REF ELECT DWGS
	2' X 2' LIGHT FIXTURE: REF ELECT DWGS
	LINEAR STRIP LIGHT FIXTURE: REF ELECT DWGS
	HIGH BAY LIGHT FIXTURE: REF ELECT DWGS
	WALL MOUNTED LIGHT FIXTURE: REF ELECT DWGS
	SURFACE MOUNTED LIGHT FIXTURE: REF ELECT DWGS
	WALL MOUNTED LIGHT FIXTURE: REF ELECT DWGS
PROJ	CEILING MOUNTED PROJECTOR
	RECESSED, CEILING MOUNTED PROJECTION SCREEN, POWER OPERATION

EX	PAINTED EXPOSED CEILING
GYP	GYP BD CEILING
MCT-1	DOWNWARD-LOCKING-PANEL SECURITY CEILING SYSTEM
ACT-1	ACOUSTICAL CEILING TILE
AMD	SECURITY PLANK CEILING SYSTEM
9'-0"	CEILING HEIGHT ABOVE FINISH FLOOR
	2' X 2' CEILING TILE
	EXPOSED STRUCTURE

RCP GENERAL NOTES

1. FIRE SPRINKLER SUB-CONTRACTOR SHALL PROVIDE THE FOLLOWING:
   A. PROTECTIVE CAGES FOR THE SPRINKLER HEADS IN THE BASKETBALL COURT
   B. RECESSED SPRINKLER HEADS THROUGHOUT (UNLESS NOTED OTHERWISE)
   C. FIRE SPRINKLER HEAD SHALL BE "WHITE" IN COLOR AND CENTERED ON THE 2'-0" X 2'-0" PORTION OF THE 2'-0" X 4'-0" TILE AS SHOWN:

   SPRINKLER HEAD
2. FIXTURES, CONDUITS, DUCTWORK, PIPING, ETC. SHALL BE INSTALLED AS HIGH AS POSSIBLE.
3. ADDITIONAL DIRECTIONAL EXIT SIGNS MAY BE REQUIRED. CONTRACTOR TO VERIFY QUANTITIES AND COORDINATE LOCATIONS IN THE FIELD WITH THE FIRE DEPARTMENT FIRE INSPECTOR.
4. EMERGENCY LIGHTING SHALL COMPLY WITH THE FBC- BUILDING, FFPC AND THE NEC.
5. MECHANICAL DIFFUSERS TO MATCH ADJACENT CEILING TILE.
6. PROVIDE ACCESS PANELS AT ALL HARD CEILINGS
7. PAINT ALL GYP BD CEILINGS, SOFFITS AND BULKHEADS

Dewberry

Dewberry Architects Inc.

401 SW Water St.
Suite 701
Peoria, IL 61602
309.282.8000 Phone
309.282.8001 Fax

ARC3 architecture

TLC ENGINEERING FOR ARCHITECTURE

Pinellas County

Upgrade Jail Campus Infrastructure
Phase 1 Design Criteria

114400 North 49th Street
Clearwater, FL.

SEAL

PRELIMINARY DOCUMENTS
NOT FOR CONSTRUCTION

KEY PLAN

SCALE

1/8" = 1'-0"

No.	Description	Date

REVISIONS

DRAWN BY	MDW
APPROVED BY	
CHECKED BY	
DATE	3/19/2014

TITLE

THIRD FLOOR REFLECTED CEILING PLAN

PROJECT NO. 50057109

A-132

SHEET NO.

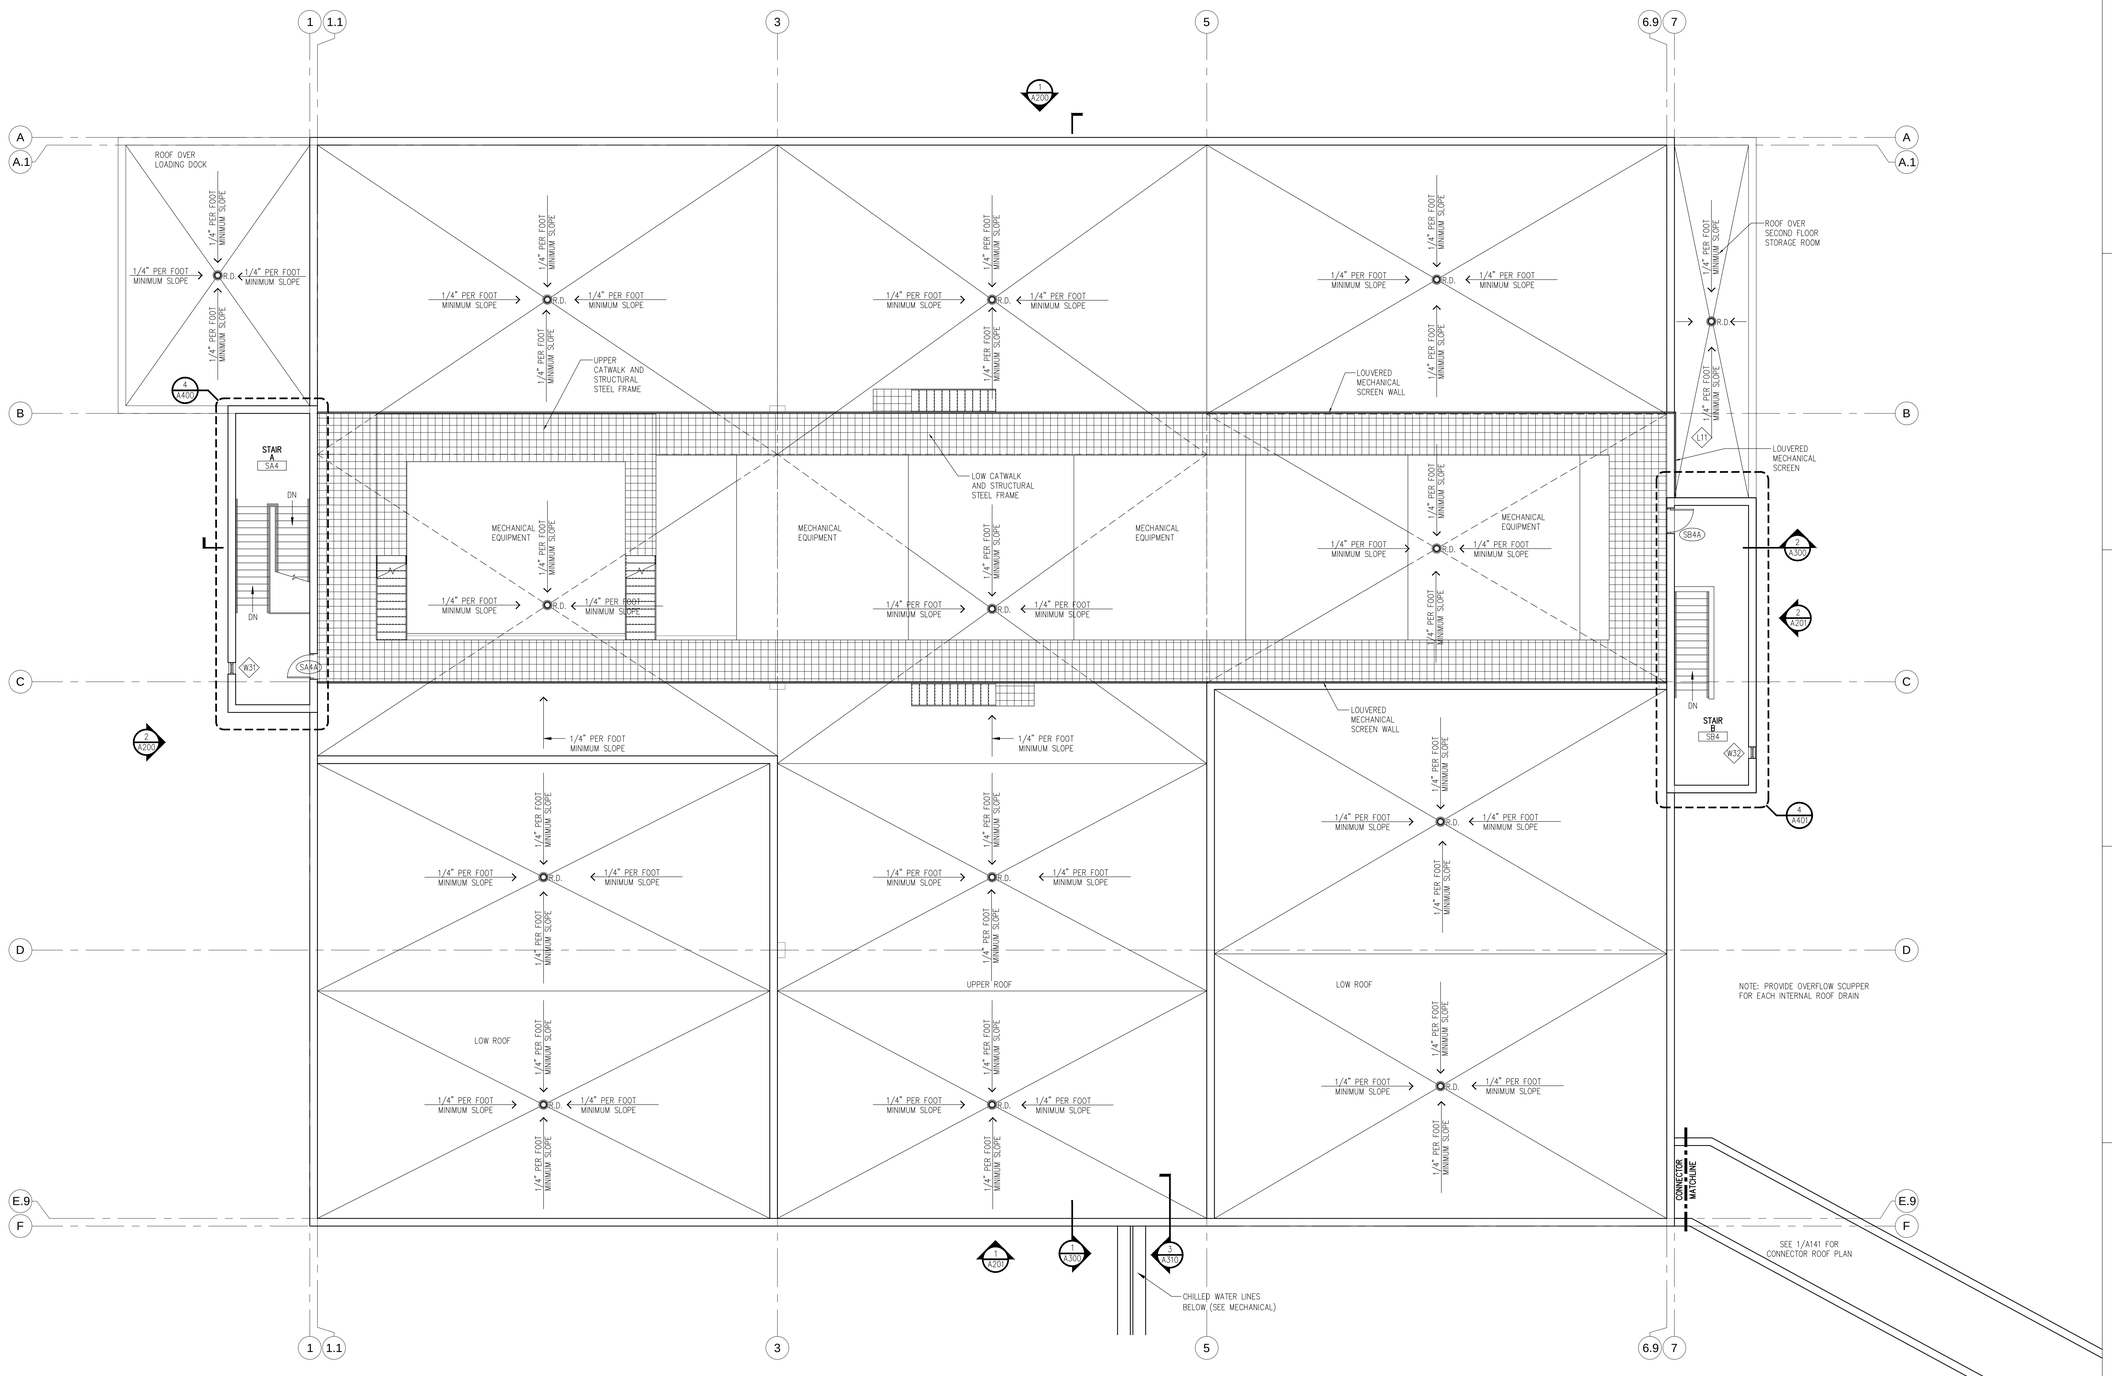

1 ROOF PLAN - CENTRAL ENERGY PLANT

Scale: 1/8" = 1'-0"

ROOF LEGEND

- CONCRETE PRECAST WALL PANEL
- 8" CMU PARTITION
- 6" CMU PARTITION
- 4" CMU PARTITION
- (000A) DOOR TAG: REF DOOR SCHEDULE
- <S00> INTERIOR WINDOW TAG: REF INTERIOR WINDOW SCHEDULE
- <W00> EXTERIOR WINDOW TAG: REF INTERIOR WINDOW SCHEDULE
- <M00> MESH WINDOW TAG: REF INTERIOR WINDOW SCHEDULE

ROOF GENERAL NOTES

1. CONTRACTOR TO CONFIRM IF ALL AREAS ARE PROVIDED WITH POSITIVE DRAINAGE PRIOR TO FRAMING AND SHEATHING OF ROOF.
2. ALL ROOF EQUIPMENT LOCATED PER STRUCTURAL DRAWINGS RELATIVE TO STRUCTURAL MEMBERS.
3. ALL ROOFING MATERIAL SHALL HAVE A MINIMUM CLASS "B" RATING.
4. SEE MECHANICAL, PLUMBING, AND ELECTRICAL DRAWINGS FOR ADDITIONAL NOTES AND DETAILS.
5. VERIFY LOCATIONS OF ALL ROOF PENETRATIONS WITH STRUCTURAL, PLUMBING, MECHANICAL AND ARCHITECTURAL DRAWINGS.
6. ALL VENT LOCATIONS TO BE COORDINATED WITH PLUMBING AND MECHANICAL DRAWINGS.
7. EXHAUST FANS AND VENTS TO BE LOCATED A MINIMUM OF 10'-0" FROM HVAC INTAKE. VERIFY ALL LOCATIONS WITH PLUMBING AND MECHANICAL DRAWINGS.
8. IT IS THE GENERAL CONTRACTOR'S RESPONSIBILITY TO VERIFY, COORDINATE AND/OR INSTALL ALL ADJACENT AND/OR RELATED FLASHING, BLOCKING, NAILERS, CRICKETS, ETC. NECESSARY FOR THE COMPLETE INSTALLATION OF THE ROOF MEMBRANE WHICH ARE REQUIRED FOR A COMPLETE, WARRANTED, WATERTIGHT, WATERPROOF INSTALLATION.
10. ALL ROOF SLOPES ARE TO HAVE A MINIMUM OF 1/4" FALL WHERE CRICKET VALLEYS OCCUR, CRICKETS ARE TO BE PROVIDED WITH SUFFICIENT DEPTH AND SLOPE TO ACCOMMODATE A MINIMUM 1/4" PER FOOT AT THE VALLEY.

Dewberry

Dewberry Architects Inc.

401 SW Water St.
Suite 701
Peoria, IL 61602
309.282.8000 Phone
309.282.8001 Fax

ARC3 architecture

TLC ENGINEERING FOR ARCHITECTURE

Pinellas County

Upgrade Jail Campus Infrastructure
Phase 1 Design Criteria

114400 North 49th Street
Clearwater, FL.

SEAL

PRELIMINARY DOCUMENTS
NOT FOR CONSTRUCTION

KEY PLAN

SCALE

1/8" = 1'-0"

No.	Description	Date

REVISIONS

DRAWN BY	MDW
APPROVED BY	
CHECKED BY	
DATE	3/19/2014

TITLE

ROOF PLAN
CENTRAL
ENERGY PLANT

PROJECT NO. 50057109

A-140

SHEET NO.

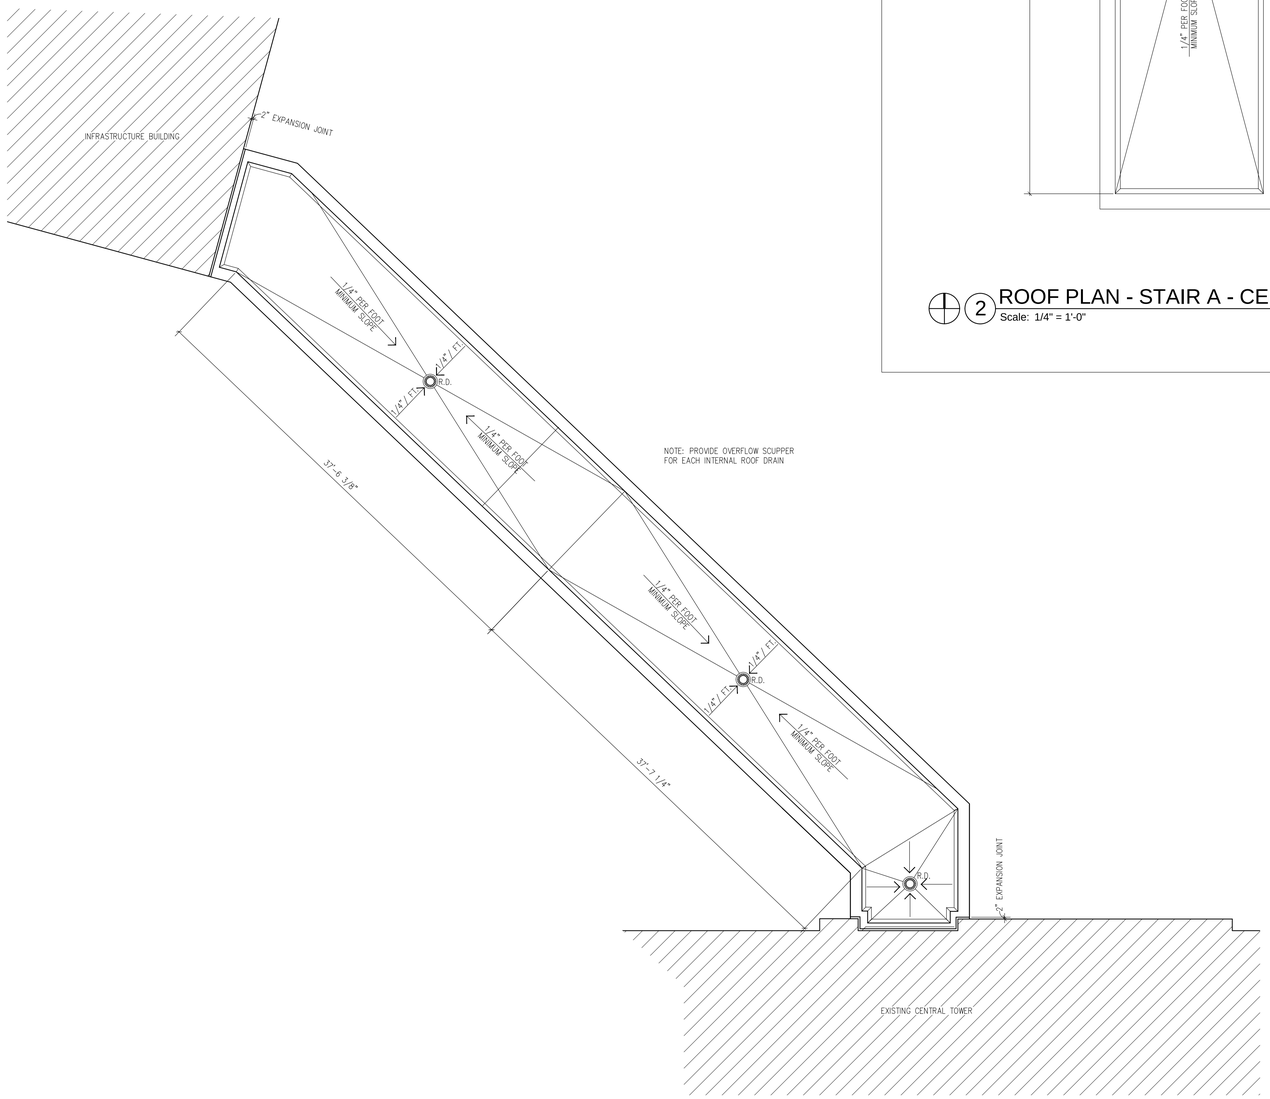

1 ROOF PLAN - CONNECTOR ADDITION

Scale: 3/16" = 1'-0"

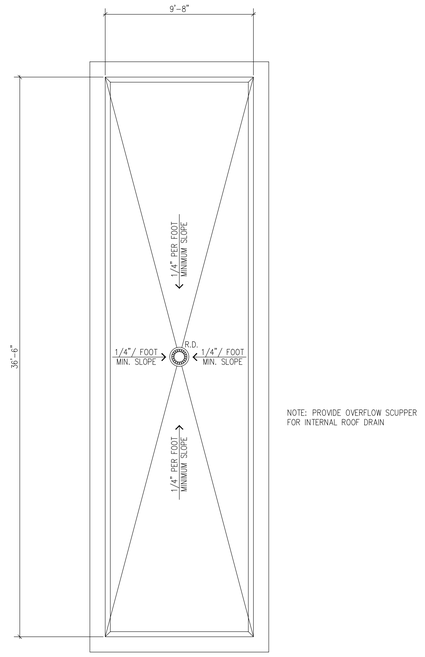

2 ROOF PLAN - STAIR A - CENTRAL ENERGY PLANT

Scale: 1/4" = 1'-0"

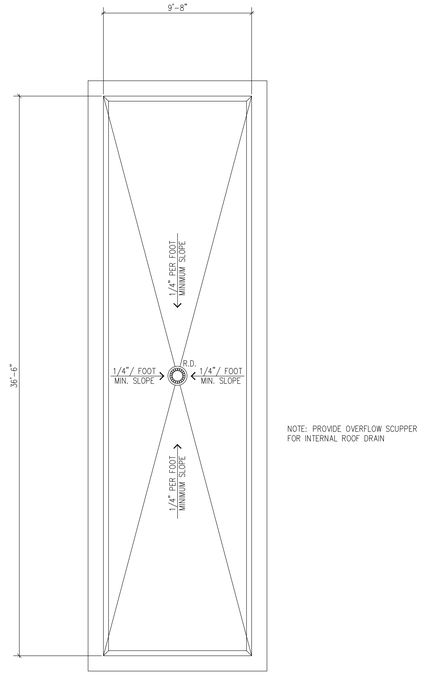

2 ROOF PLAN - STAIR B - CENTRAL ENERGY PLANT

Scale: 1/4" = 1'-0"

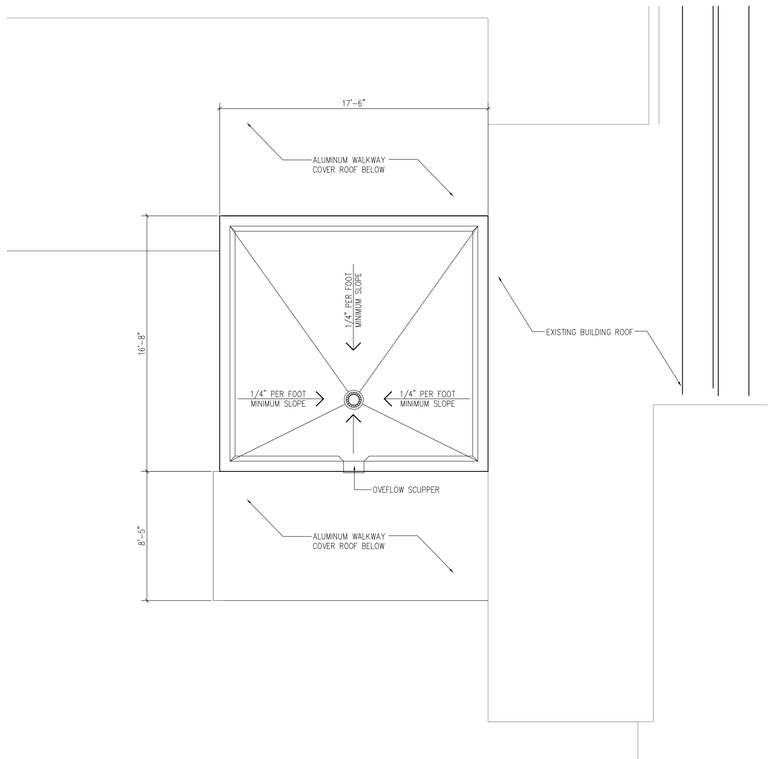

2 ROOF PLAN - ELEVATOR ADDITION

Scale: 1/4" = 1'-0"

Dewberry

Dewberry Architects Inc.

401 SW Water St.
Suite 701
Peoria, IL 61602
309.282.8000 Phone
309.282.8001 Fax

ARC3 architecture

ENGINEERING FOR ARCHITECTURE

Pinellas County

Upgrade Jail Campus Infrastructure Phase 1 Design Criteria

114400 North 49th Street
Clearwater, FL.

SEAL

PRELIMINARY DOCUMENTS
NOT FOR CONSTRUCTION

KEY PLAN

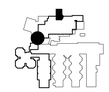

2ND FLOOR

SCALE

1/4" = 1'-0"
3/16" = 1'-0"

No.	Description	Date

REVISIONS

DRAWN BY	MDW
APPROVED BY	
CHECKED BY	
DATE	3/19/2014

TITLE

ELEVATOR/ CONNECTOR ROOF PLANS

PROJECT NO. 50057109

A-141

SHEET NO.

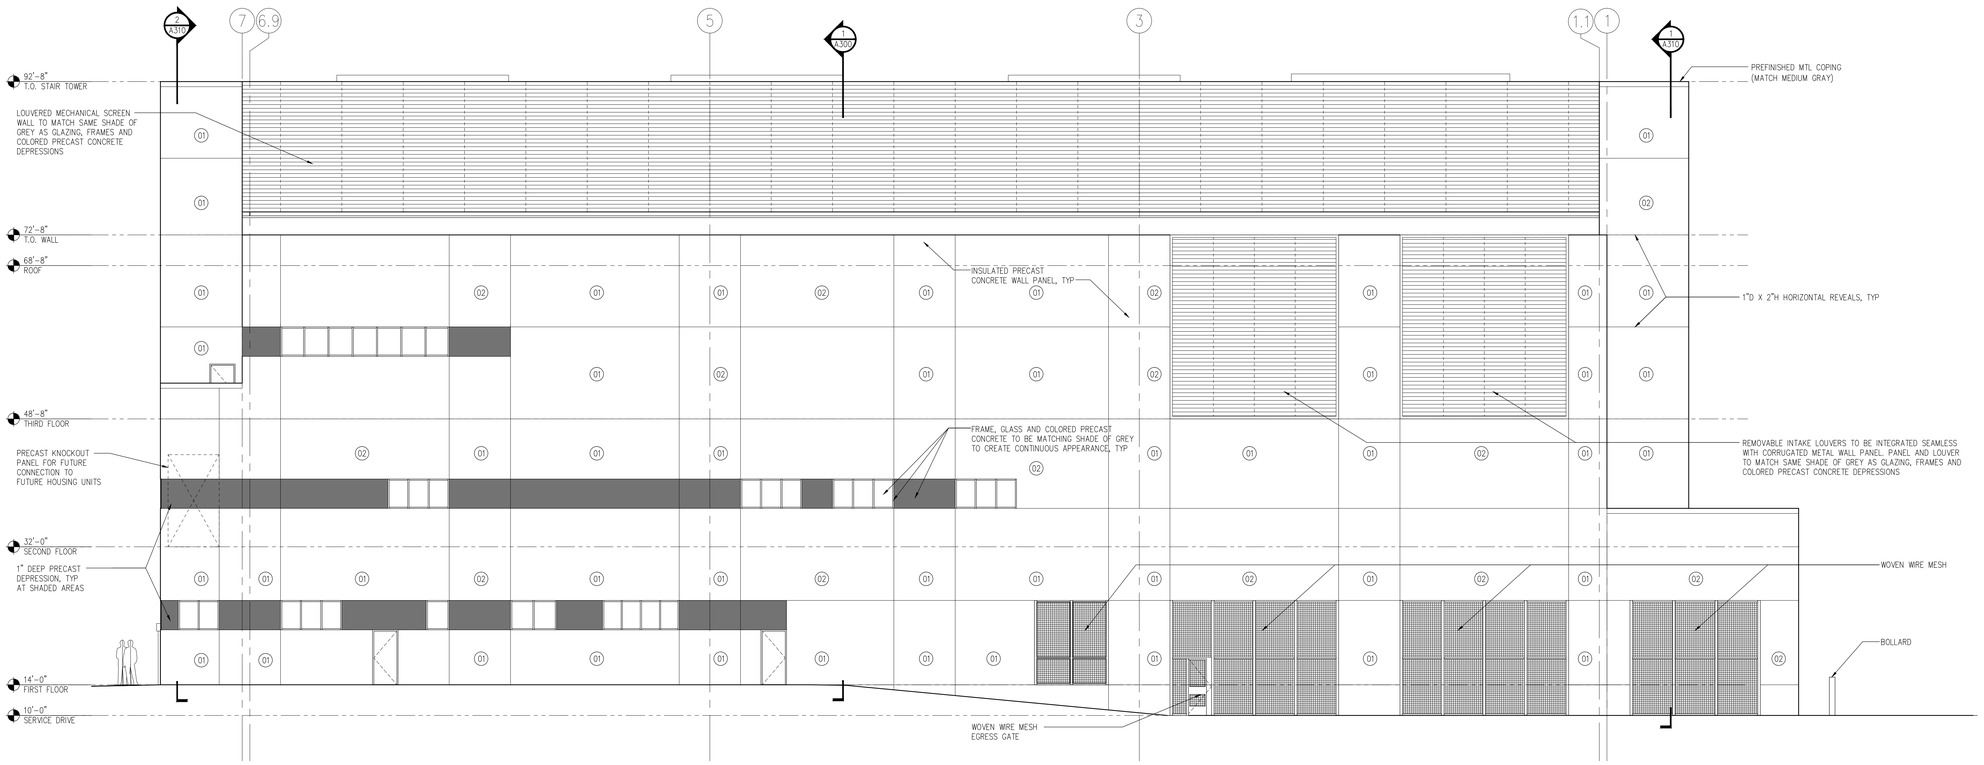

1 NORTH ELEVATION - CENTRAL ENERGY PLANT
Scale: 1/8" = 1'-0"

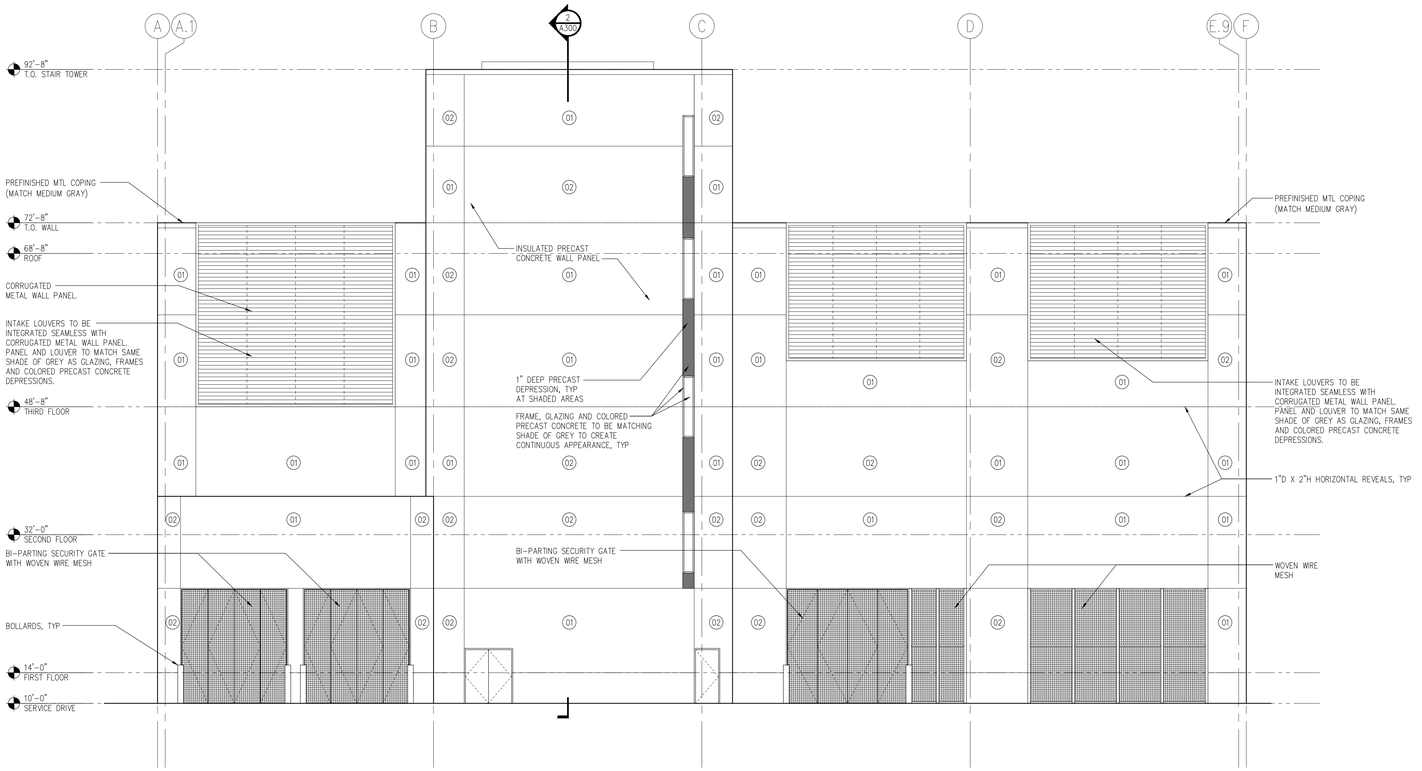

2 WEST ELEVATION - CENTRAL ENERGY PLANT
Scale: 1/8" = 1'-0"

ELEVATION FINISH LEGEND

01	EXTERIOR CONCRETE FINISH 1 LIGHT GRAY
02	EXTERIOR CONCRETE FINISH 2 MEDIUM GRAY
03	EXTERIOR CONCRETE FINISH 3 DARK GRAY

Dewberry

Dewberry Architects Inc.

401 SW Water St.
Suite 701
Peoria, IL 61602
309.282.8000 Phone
309.282.8001 Fax

ARC3 architecture

TLC ENGINEERING FOR ARCHITECTURE

Pinellas County

Upgrade Jail Campus Infrastructure
Phase 1 Design Criteria

114400 North 49th Street
Clearwater, FL.

SEAL

PRELIMINARY DOCUMENTS
NOT FOR CONSTRUCTION

KEY PLAN

SCALE

1/8" = 1'-0"

No.	Description	Date

REVISIONS

DRAWN BY	MDW
APPROVED BY	
CHECKED BY	
DATE	3/19/2014

TITLE

INFRASTRUCTURE BUILDING EXTERIOR ELEVATIONS

PROJECT NO. 50057109

A-200

SHEET NO.

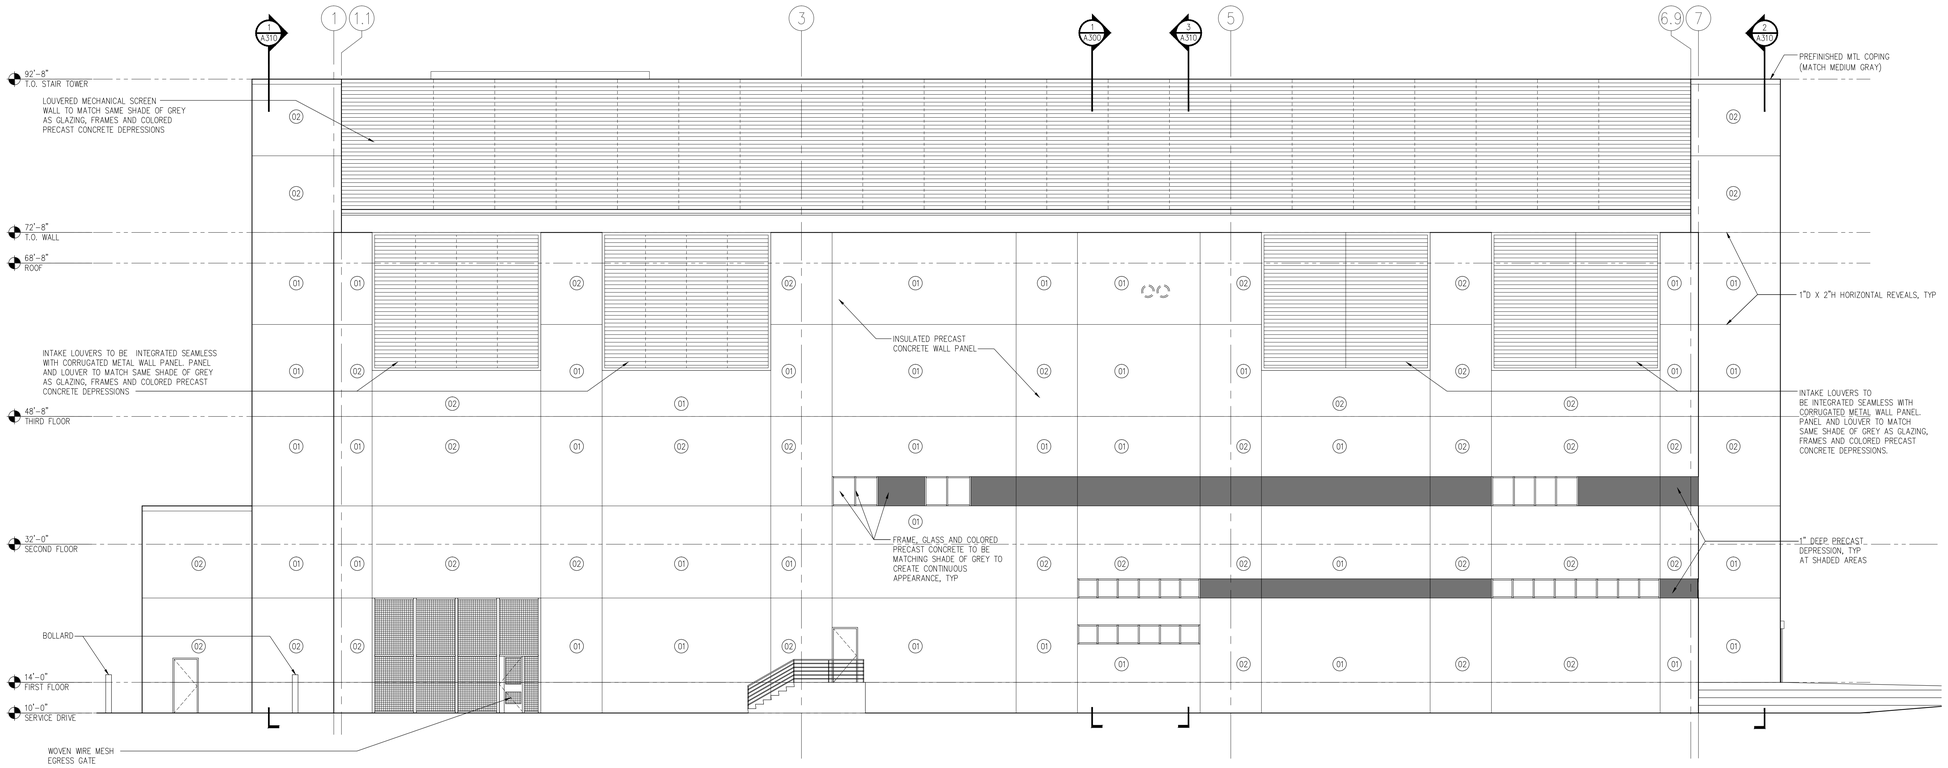

1 SOUTH ELEVATION - CENTRAL ENERGY PLANT
Scale: 1/8" = 1'-0"

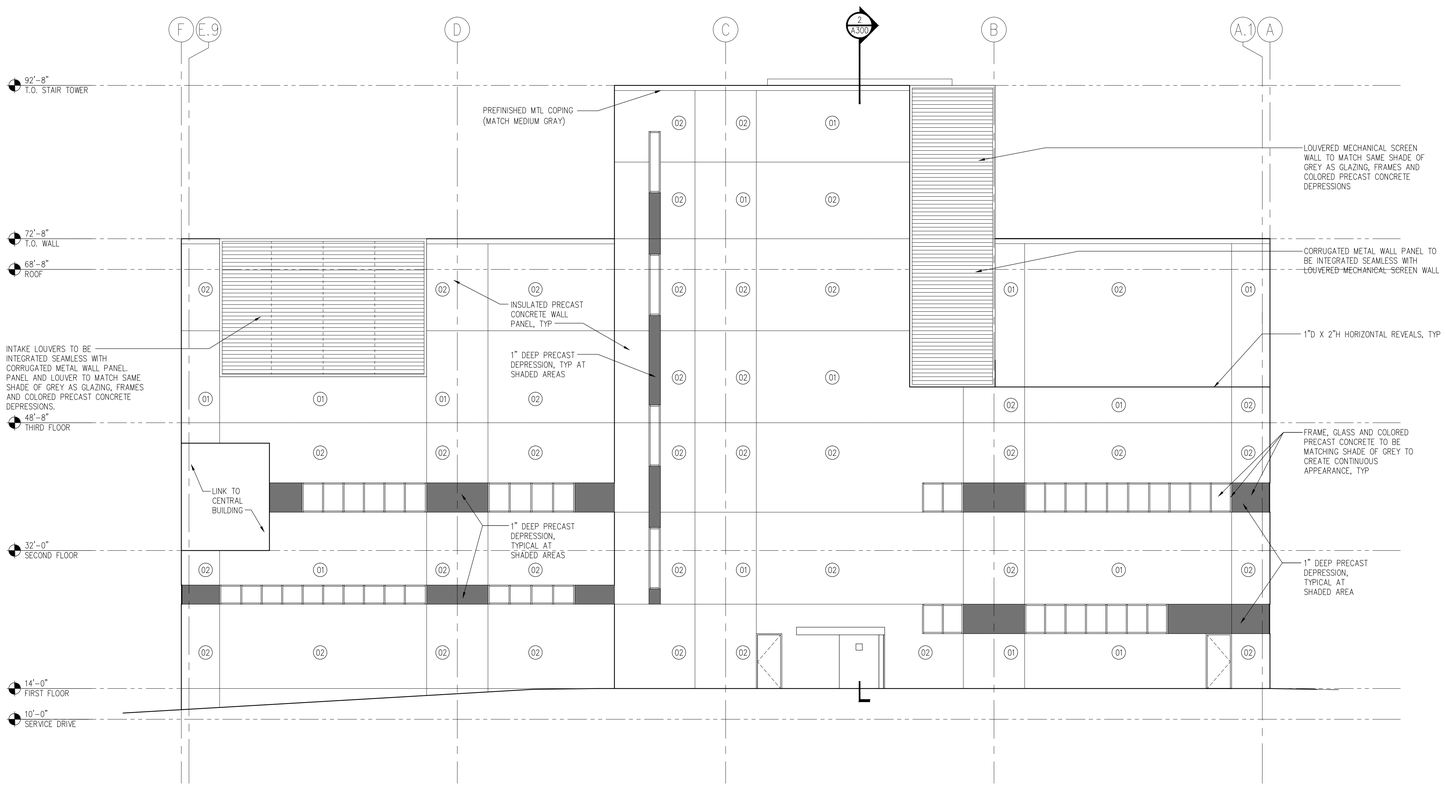

2 EAST ELEVATION - CENTRAL ENERGY PLANT
Scale: 1/8" = 1'-0"

ELEVATION FINISH LEGEND

01	EXTERIOR CONCRETE FINISH 1 LIGHT GRAY
02	EXTERIOR CONCRETE FINISH 2 MEDIUM GRAY
03	EXTERIOR CONCRETE FINISH 3 DARK GRAY

Dewberry

Dewberry Architects Inc.

401 SW Water St.
Suite 701
Peoria, IL 61602
309.282.8000 Phone
309.282.8001 Fax

ARC3 architecture

TLC ENGINEERING FOR ARCHITECTURE

Pinellas County

Upgrade Jail Campus Infrastructure
Phase 1 Design Criteria

114400 North 49th Street
Clearwater, FL.

SEAL

PRELIMINARY DOCUMENTS
NOT FOR CONSTRUCTION

KEY PLAN

SCALE

1/8" = 1'-0"

No.	Description	Date

REVISIONS

DRAWN BY	MDW
APPROVED BY	
CHECKED BY	
DATE	3/19/2014

TITLE

CENTRAL ENERGY PLANT EXTERIOR ELEVATIONS

PROJECT NO. 50057109

A-201

SHEET NO.

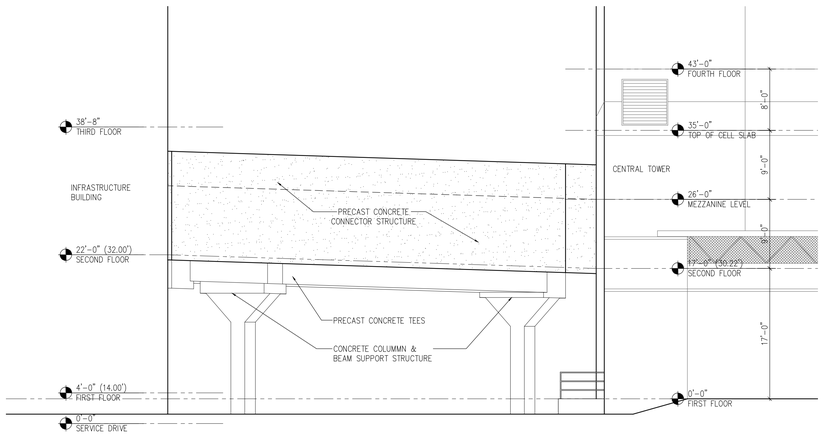

3 WEST ELEVATION - CENTRAL CONNECTOR
Scale: 1/8" = 1'-0"

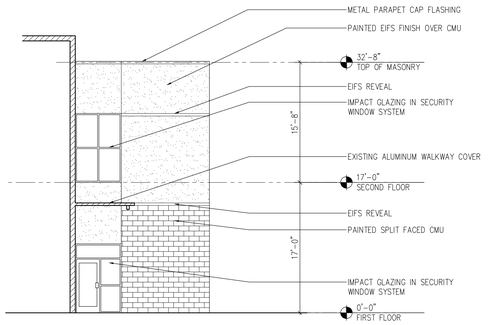

6 NORTH ELEVATION - ELEVATOR ADDITION
Scale: 1/8" = 1'-0"

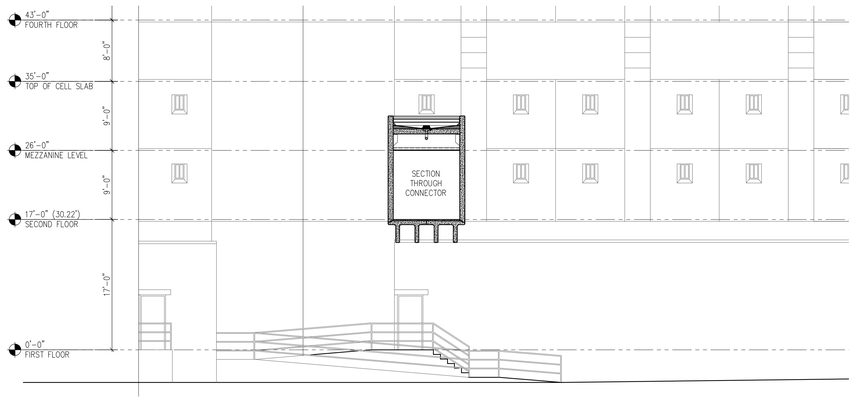

2 NORTH ELEVATION - CENTRAL CONNECTOR
Scale: 1/8" = 1'-0"

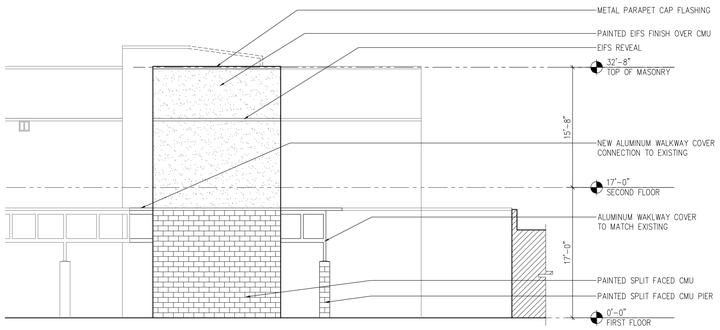

5 WEST ELEVATION - ELEVATOR ADDITION
Scale: 1/8" = 1'-0"

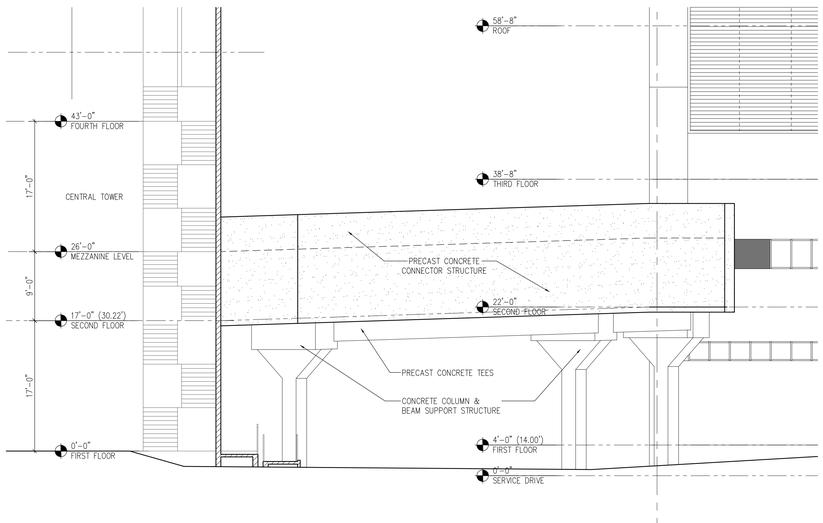

1 EAST ELEVATION - CENTRAL CONNECTOR
Scale: 1/8" = 1'-0"

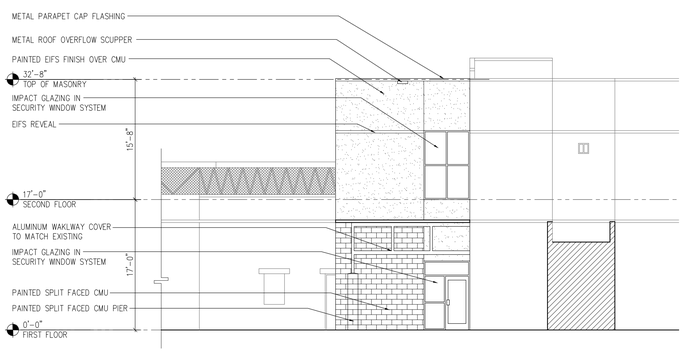

4 SOUTH ELEVATION - ELEVATOR ADDITION
Scale: 1/8" = 1'-0"

Dewberry

Dewberry Architects Inc.

401 SW Water St.
Suite 701
Peoria, IL 61602
309.282.8000 Phone
309.282.8001 Fax

ARC3 architecture

TLC ENGINEERING FOR ARCHITECTURE

Pinellas County

Upgrade Jail Campus Infrastructure
Phase 1 Design Criteria

114400 North 49th Street
Clearwater, FL.

SEAL

PRELIMINARY DOCUMENTS
NOT FOR CONSTRUCTION

KEY PLAN

SCALE

1/8" = 1'-0"

No.	Description	Date

REVISIONS

DRAWN BY	MDW
APPROVED BY	
CHECKED BY	
DATE	3/19/2014

TITLE

ELEVATOR CONNECTOR EXTERIOR ELEVATIONS

PROJECT NO. 50057109

A-202

SHEET NO.

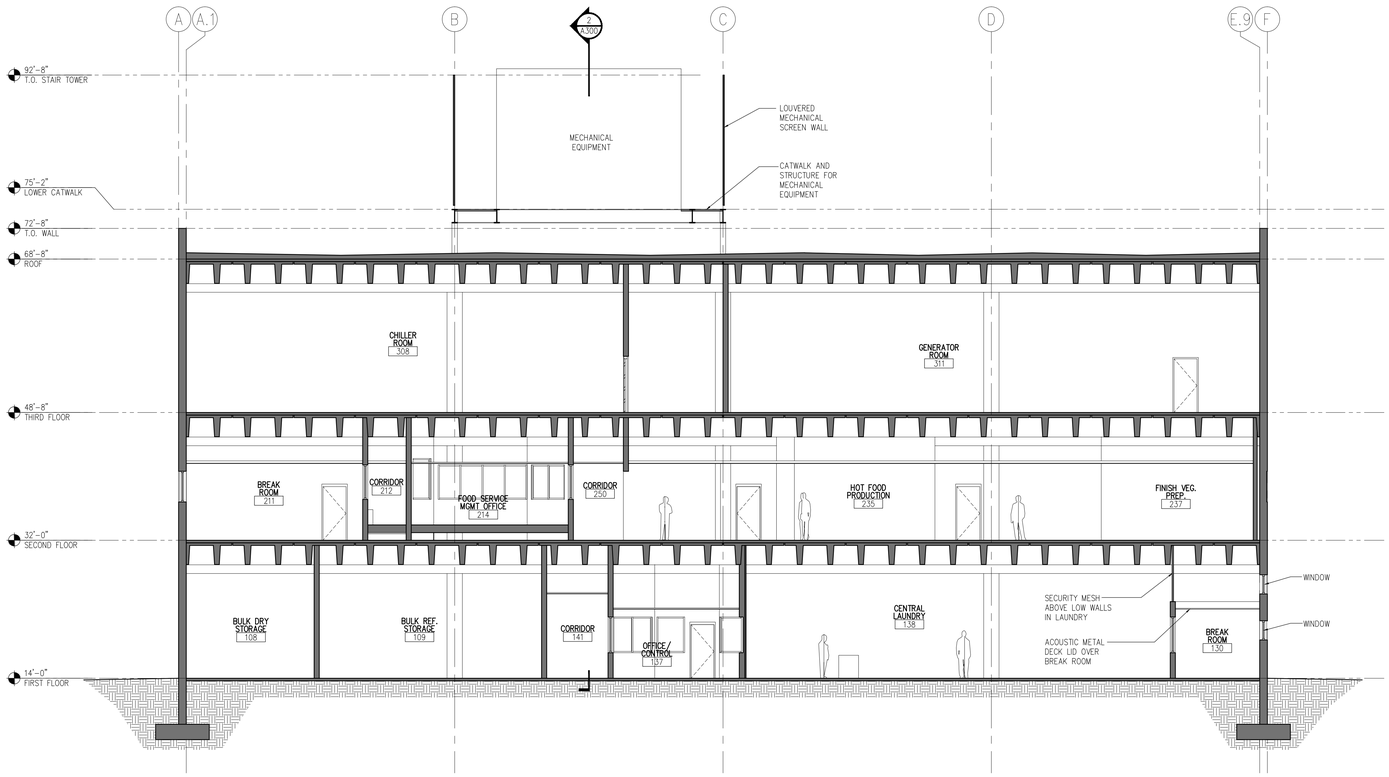

NOTE:
SEE CIVIL FOR ACTUAL GRADING
SEE STRUCTURAL FOR FOUNDATIONS

1 BUILDING SECTION - CENTRAL ENERGY PLANT
Scale: 1/8" = 1'-0"

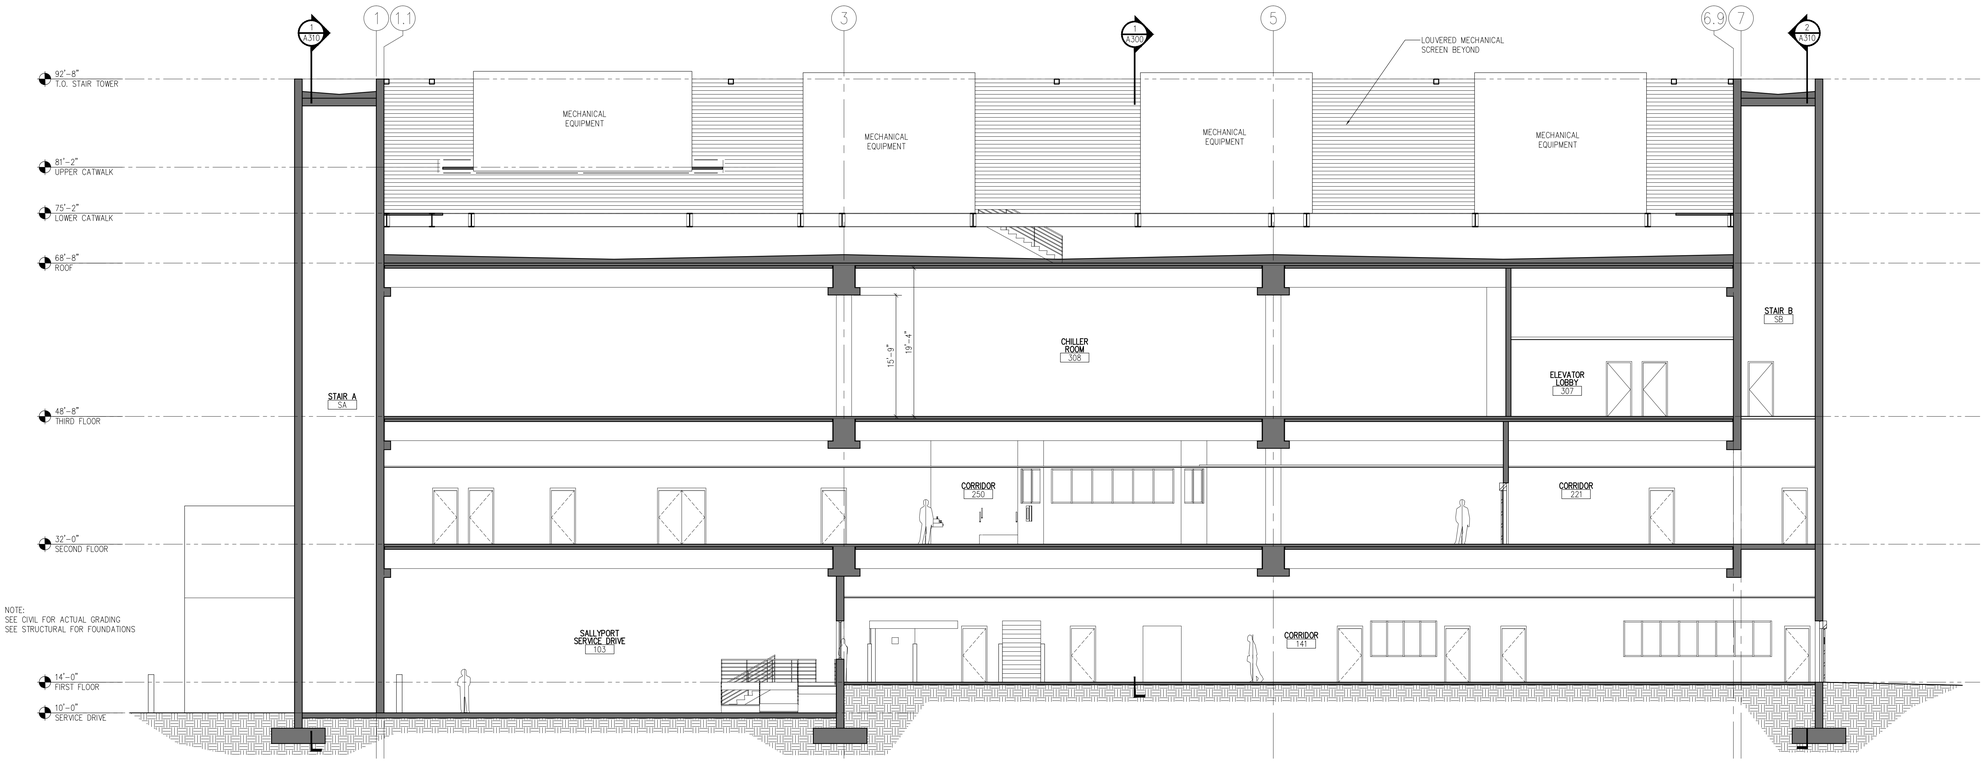

NOTE:
SEE CIVIL FOR ACTUAL GRADING
SEE STRUCTURAL FOR FOUNDATIONS

2 BUILDING SECTION - CENTRAL ENERGY PLANT
Scale: 1/8" = 1'-0"

Dewberry

Dewberry Architects Inc.

401 SW Water St.
Suite 701
Peoria, IL 61602
309.282.8000 Phone
309.282.8001 Fax

ARC3 architecture

TLC ENGINEERING FOR ARCHITECTURE

Pinellas County

Upgrade Jail Campus Infrastructure
Phase 1 Design Criteria

114400 North 49th Street
Clearwater, FL.

SEAL

PRELIMINARY DOCUMENTS
NOT FOR CONSTRUCTION

KEY PLAN

SCALE

1/8" = 1'-0"

No.	Description	Date

REVISIONS

DRAWN BY	MDW
APPROVED BY	
CHECKED BY	
DATE	3/19/2014

TITLE

BUILDING SECTIONS INFRASTRUCTURE BUILDING

PROJECT NO. 50057109

A-300

SHEET NO.

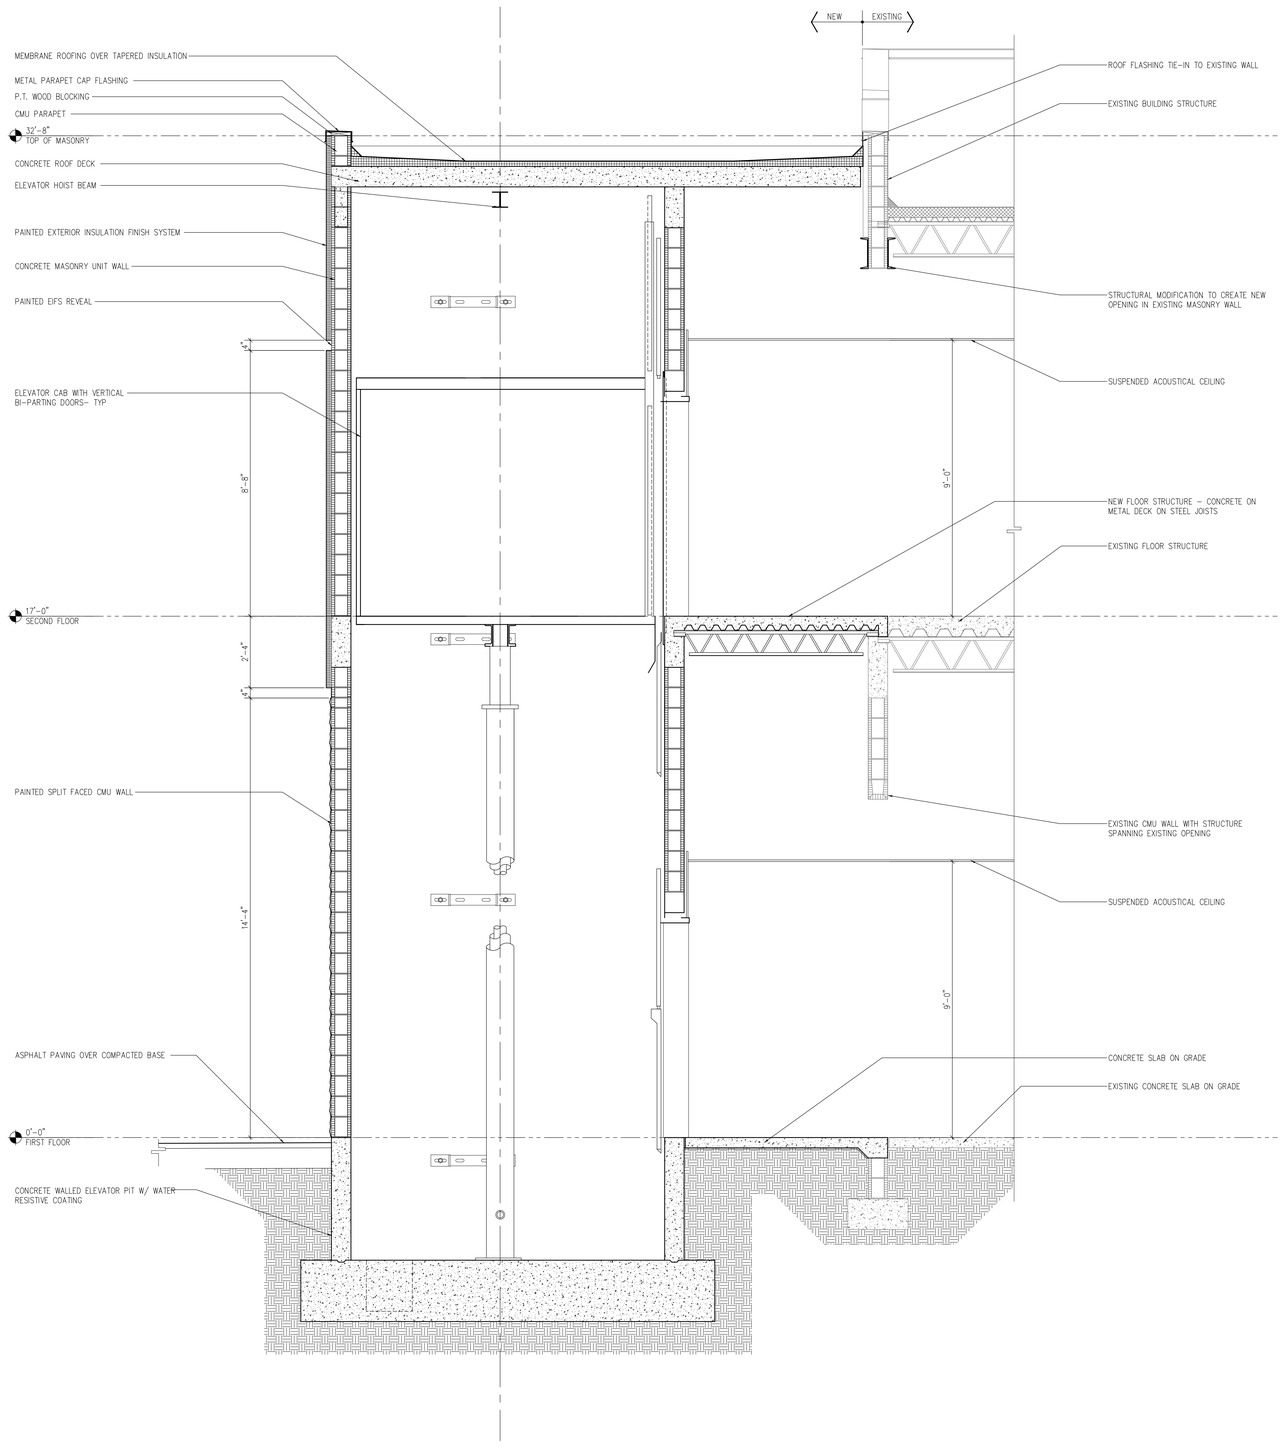

1 BUILDING SECTION - ELEVATOR ADDITION
Scale: 1/2" = 1'-0"

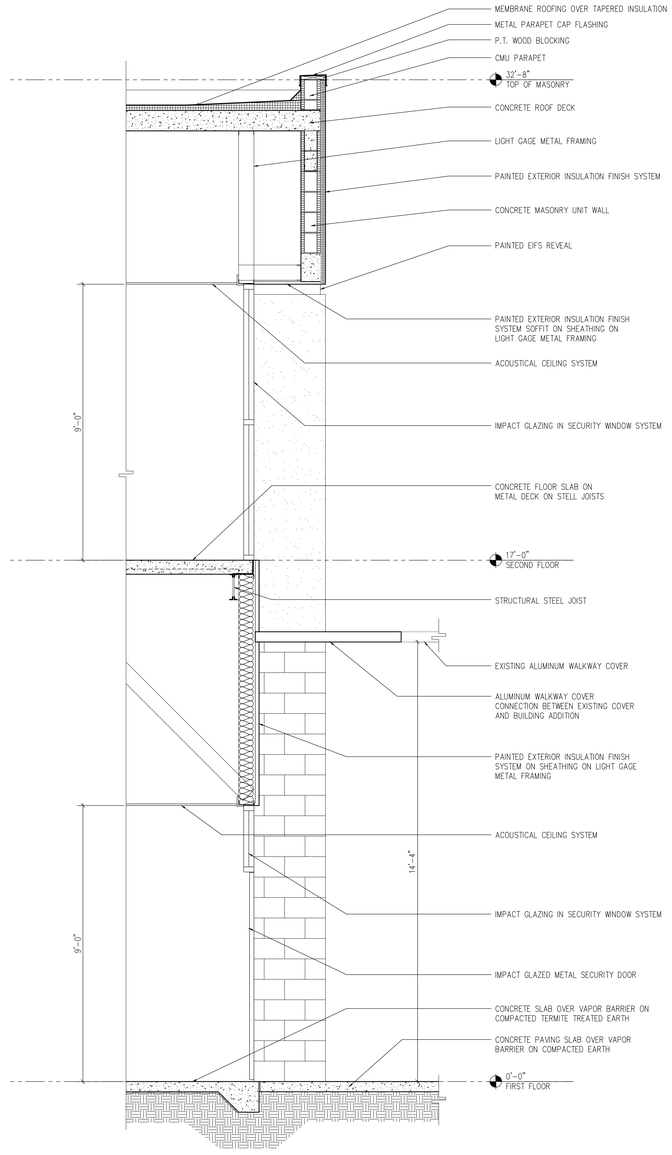

2 WALL SECTION - ELEVATOR ADDITION
Scale: 1/2" = 1'-0"

Dewberry®

Dewberry Architects Inc.

401 SW Water St.
Suite 701
Peoria, IL 61602
309.282.8000 Phone
309.282.8001 Fax

ARC3 architecture

TLC ENGINEERING FOR ARCHITECTURE

Pinellas County

Upgrade Jail Campus Infrastructure
Phase 1 Design Criteria

114400 North 49th Street
Clearwater, FL.

SEAL

PRELIMINARY DOCUMENTS
NOT FOR CONSTRUCTION

KEY PLAN

SCALE

1/2" = 1'-0"

No.	Description	Date

REVISIONS

DRAWN BY	MDW
APPROVED BY	
CHECKED BY	
DATE	3/19/2014

TITLE

ELEVATOR ADDITION WALL SECTIONS

PROJECT NO. 50057109

A-301

SHEET NO.

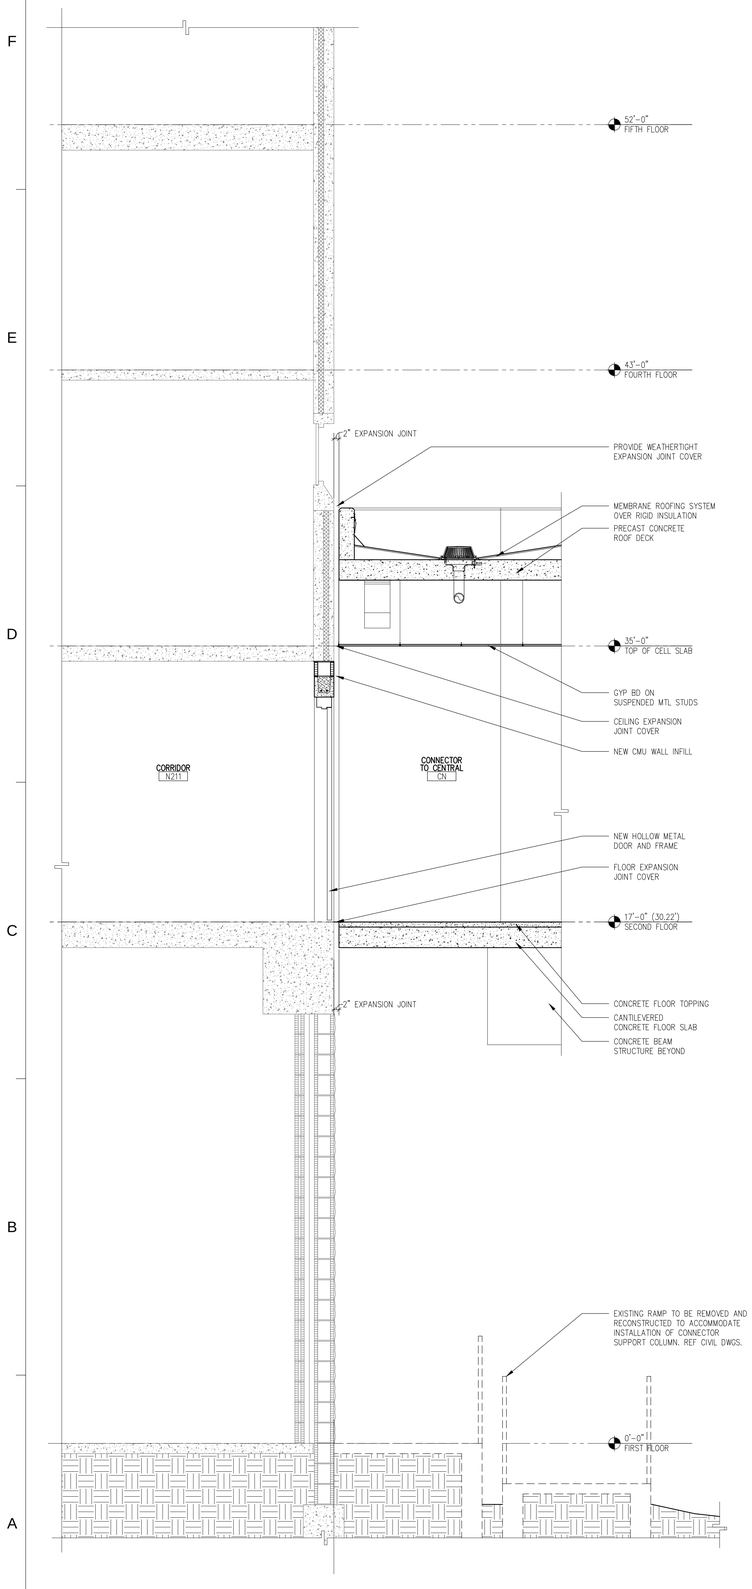

1 WALL SECTION - CONNECTOR ADDITION
Scale: 1/2" = 1'-0"

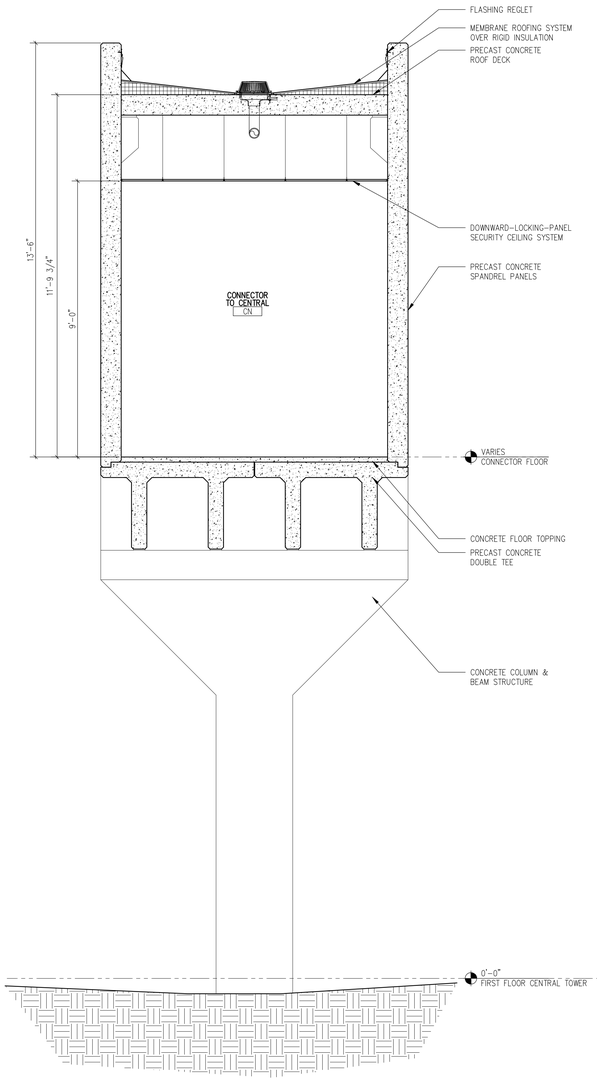

2 WALL SECTION - CONNECTOR ADDITION
Scale: 1/2" = 1'-0"

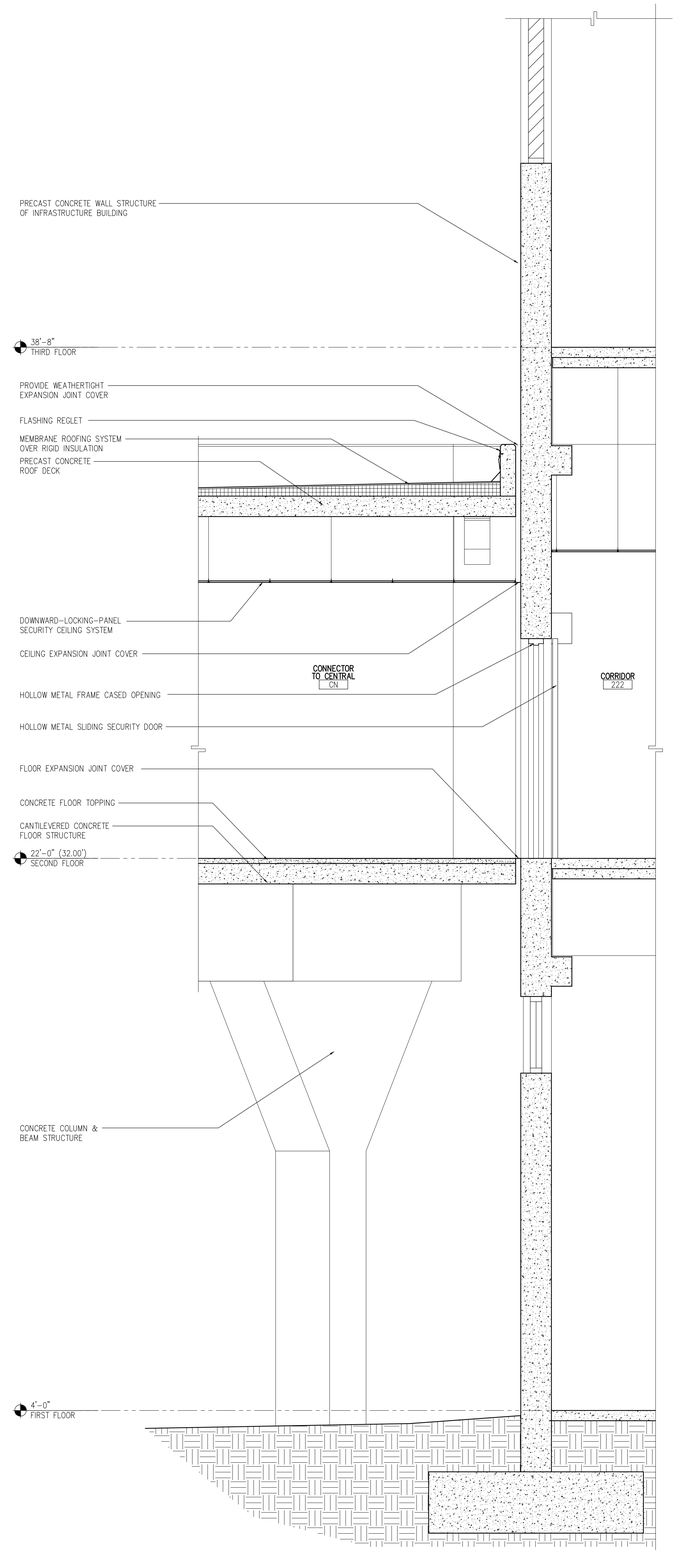

3 WALL SECTION - CONNECTOR ADDITION
Scale: 1/2" = 1'-0"

Dewberry®

Dewberry Architects Inc.

401 SW Water St.
Suite 701
Peoria, IL 61602
309.282.8000 Phone
309.282.8001 Fax

ARC3 architecture

TLC ENGINEERING FOR ARCHITECTURE

Pinellas County

Upgrade Jail Campus Infrastructure
Phase 1 Design Criteria

114400 North 49th Street
Clearwater, FL.

SEAL

PRELIMINARY DOCUMENTS
NOT FOR CONSTRUCTION

KEY PLAN

SCALE

1/2" = 1'-0"

No.	Description	Date

REVISIONS

DRAWN BY	MDW
APPROVED BY	
CHECKED BY	
DATE	3/19/2014

TITLE

CONNECTOR WALL SECTIONS

PROJECT NO. 50057109

A-302

SHEET NO.

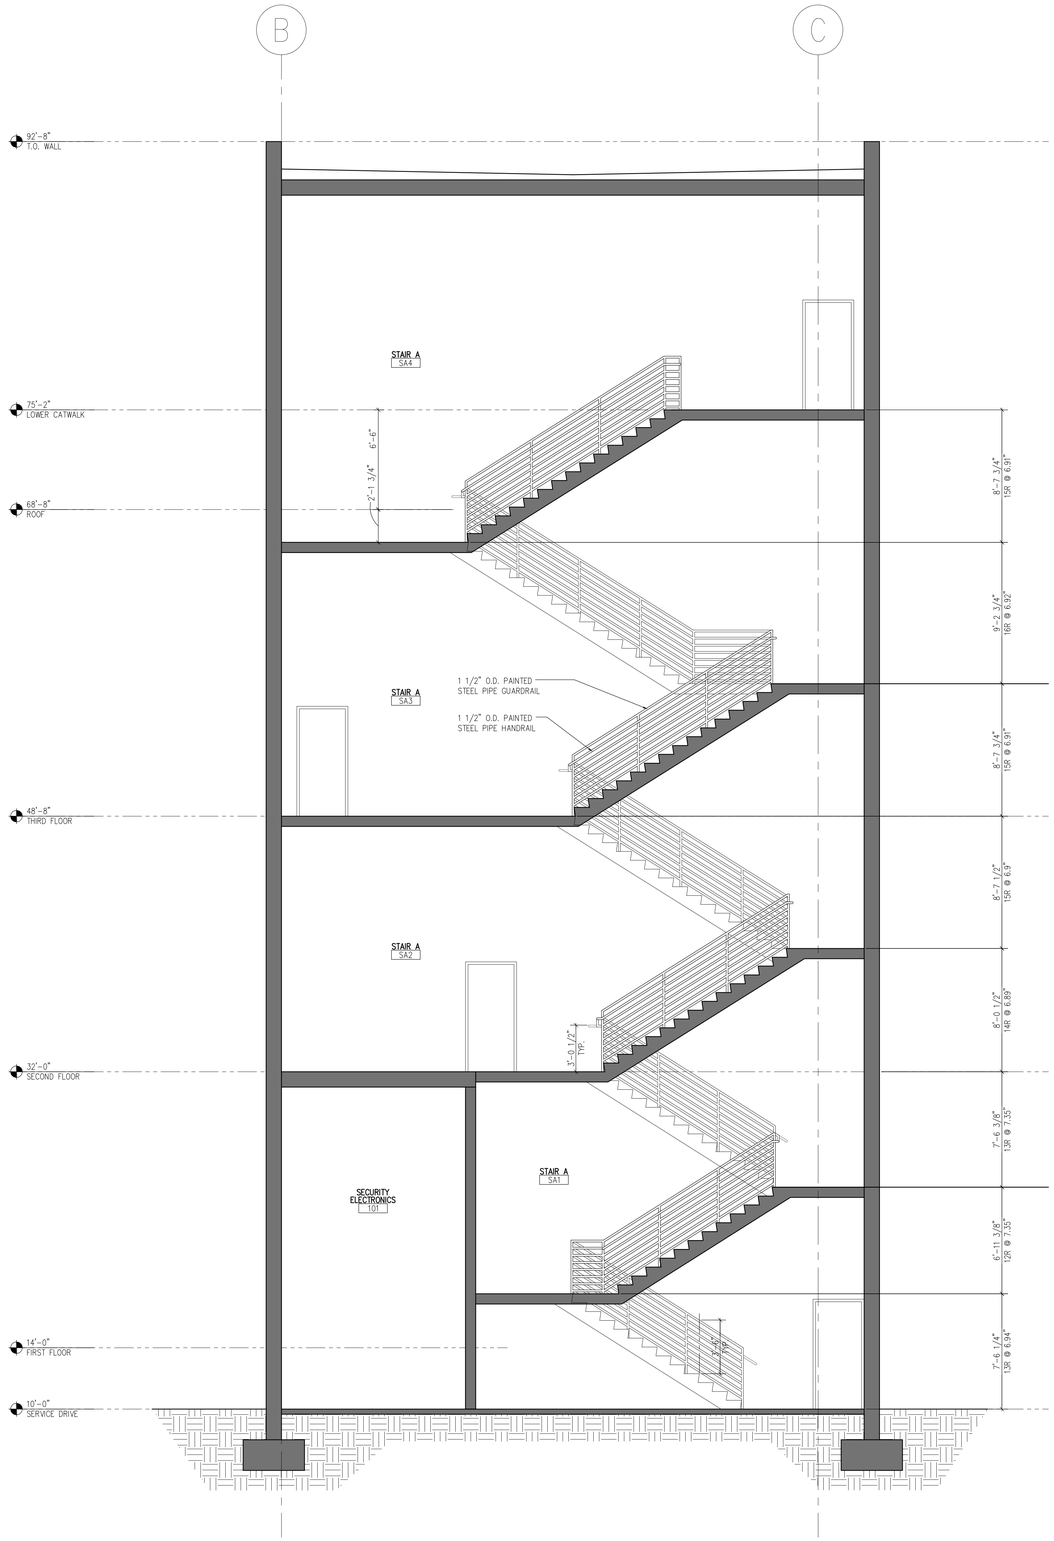

5 SECTION - STAIR A - CENTRAL ENERGY PLANT
Scale: 1/4" = 1'-0"

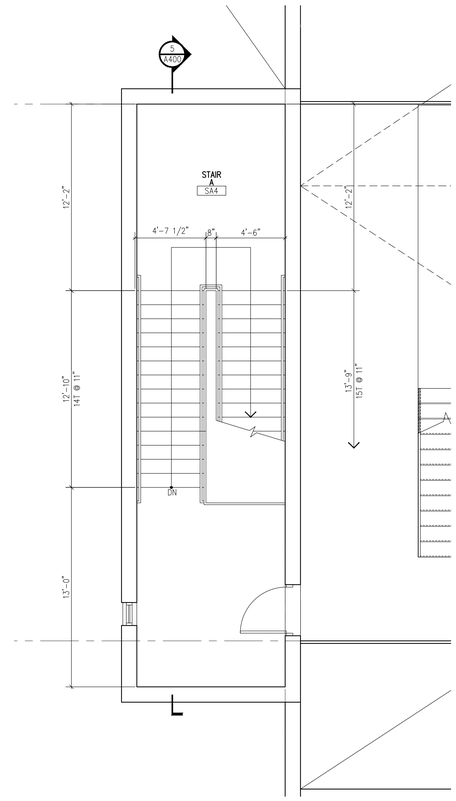

4 ROOF FLOOR PLAN - STAIR A
Scale: 1/4" = 1'-0"

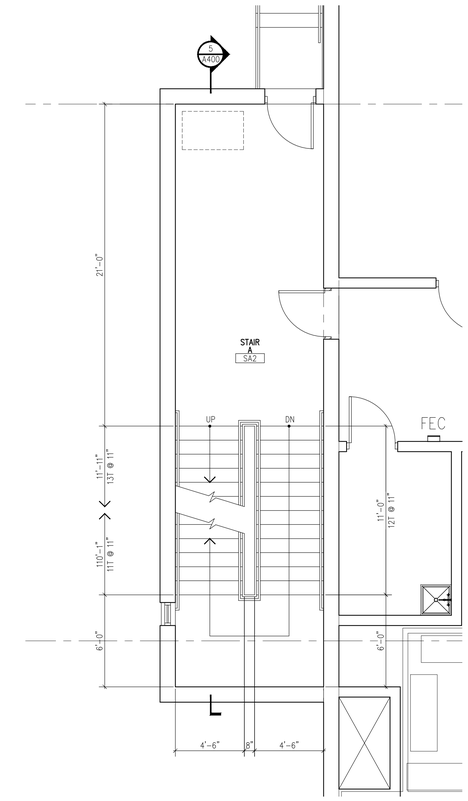

2 SECOND FLOOR PLAN - STAIR A
Scale: 1/4" = 1'-0"

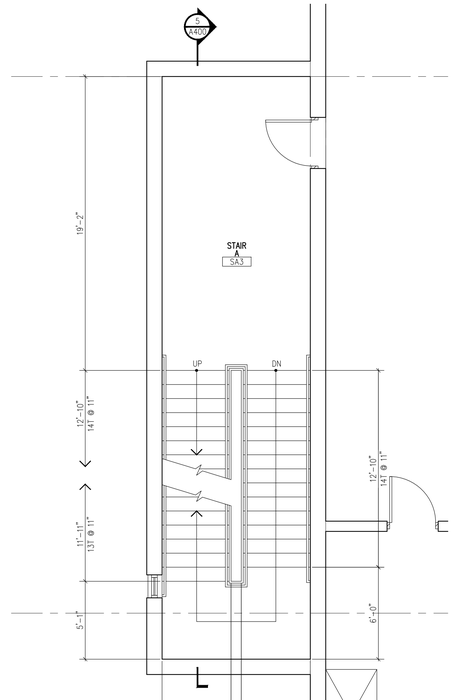

3 THIRD FLOOR PLAN - STAIR A
Scale: 1/4" = 1'-0"

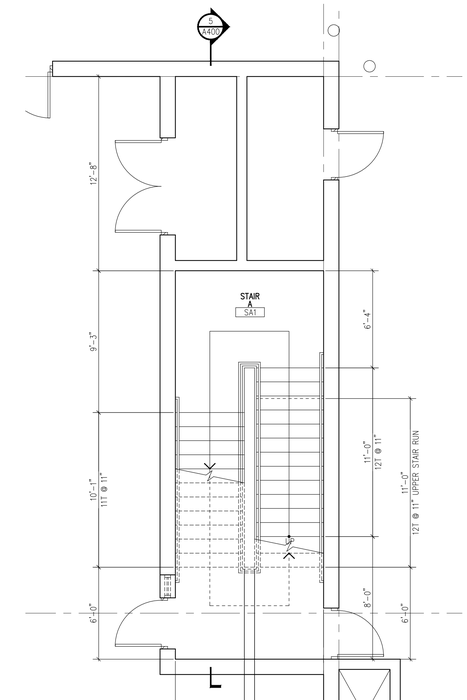

1 FIRST FLOOR PLAN - STAIR A
Scale: 1/4" = 1'-0"

Dewberry®

Dewberry Architects Inc.

401 SW Water St.
Suite 701
Peoria, IL 61602
309.282.8000 Phone
309.282.8001 Fax

ARC3 architecture

TLC ENGINEERING FOR ARCHITECTURE

Pinellas County

Upgrade Jail Campus Infrastructure
Phase 1 Design Criteria

114400 North 49th Street
Clearwater, FL.

SEAL

PRELIMINARY DOCUMENTS
NOT FOR CONSTRUCTION

KEY PLAN

SCALE

1/4" = 1'-0"

No.	Description	Date

REVISIONS

DRAWN BY	MDW
APPROVED BY	
CHECKED BY	
DATE	3/19/2014

TITLE

STAIR A
PLANS
&
SECTION

PROJECT NO. 50057109

A-400

SHEET NO.

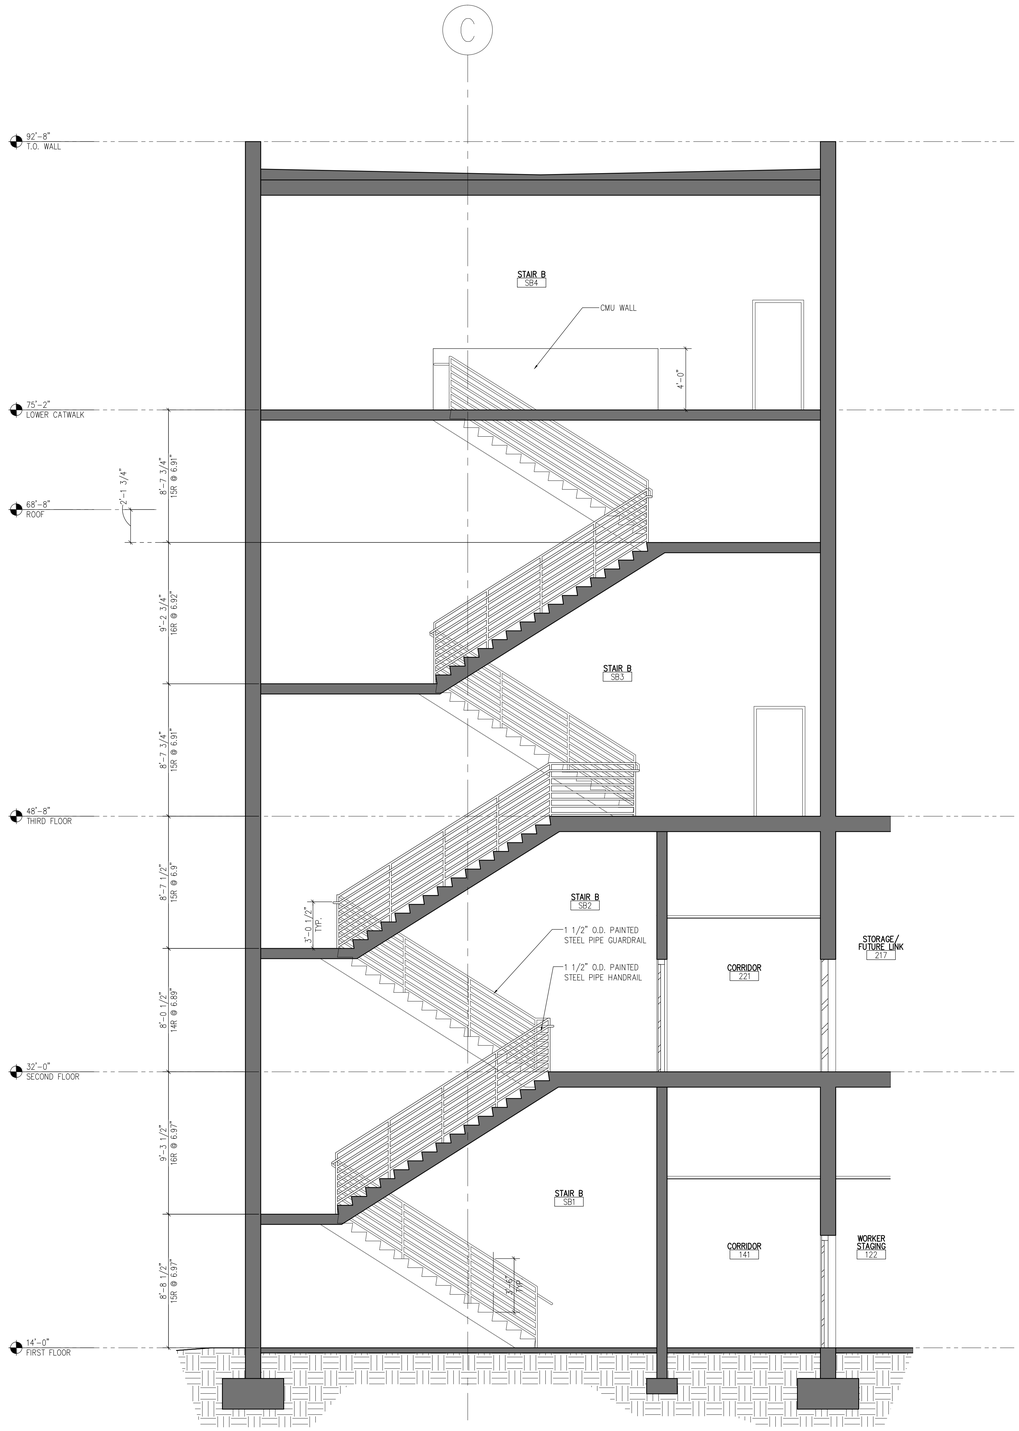

5 SECTION - STAIR B - CENTRAL ENERGY PLANT
Scale: 1/4" = 1'-0"

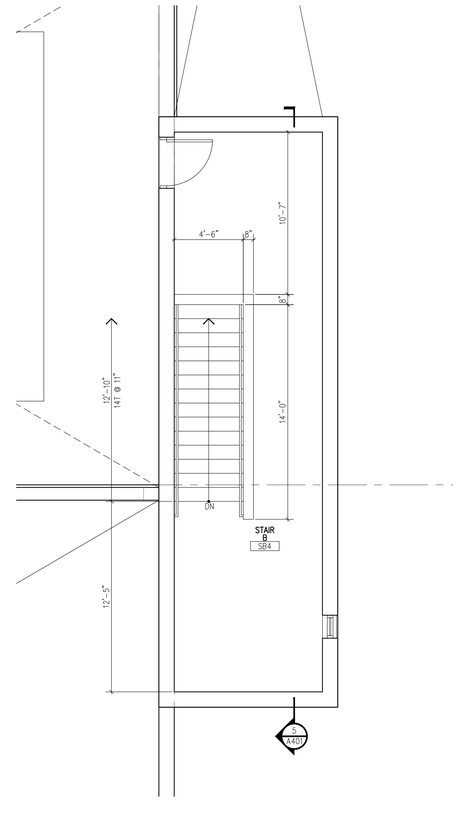

4 ROOF FLOOR PLAN - STAIR B
Scale: 1/4" = 1'-0"

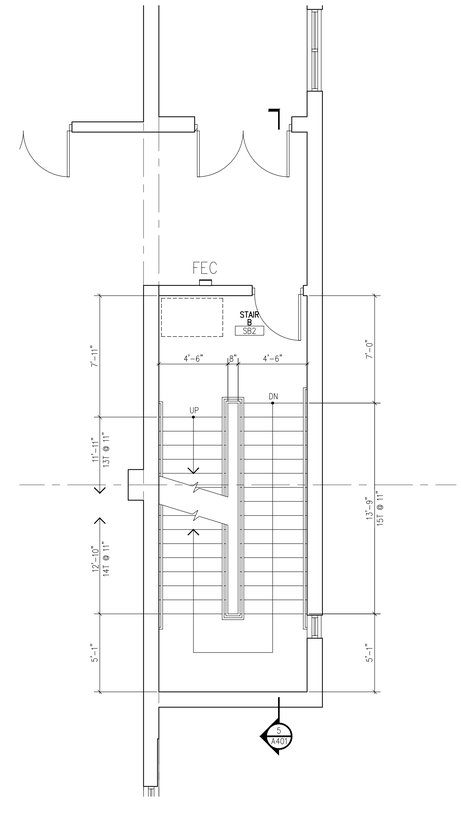

2 SECOND FLOOR PLAN - STAIR B
Scale: 1/4" = 1'-0"

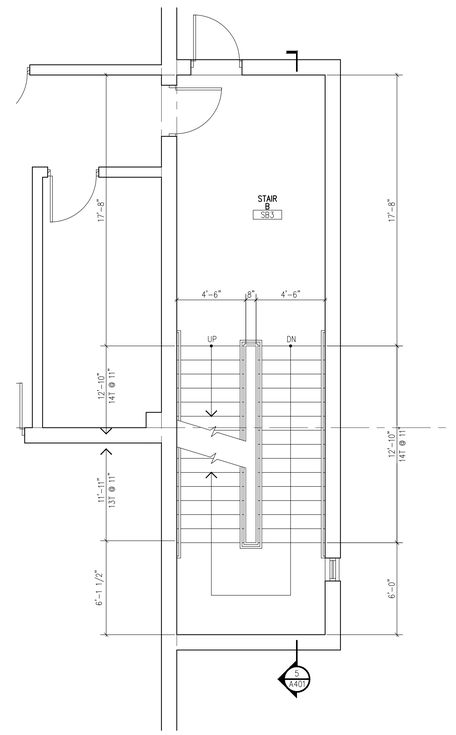

3 THIRD FLOOR PLAN - STAIR B
Scale: 1/4" = 1'-0"

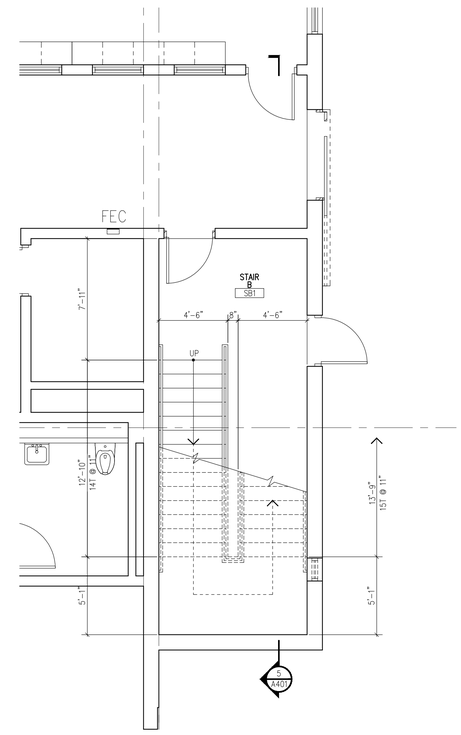

1 FIRST FLOOR PLAN - STAIR B
Scale: 1/4" = 1'-0"

Dewberry

Dewberry Architects Inc.

401 SW Water St.
Suite 701
Peoria, IL 61602
309.282.8000 Phone
309.282.8001 Fax

ARC3 architecture

TLC ENGINEERING FOR ARCHITECTURE

Pinellas County

Upgrade Jail Campus Infrastructure
Phase 1 Design Criteria

114400 North 49th Street
Clearwater, FL.

SEAL

PRELIMINARY DOCUMENTS
NOT FOR CONSTRUCTION

KEY PLAN

SCALE

1/4" = 1'-0"

No.	Description	Date

REVISIONS

DRAWN BY	MDW
APPROVED BY	
CHECKED BY	
DATE	3/19/2014

TITLE

STAIR B
PLANS
&
SECTION

PROJECT NO. 50057109

A-401

SHEET NO.

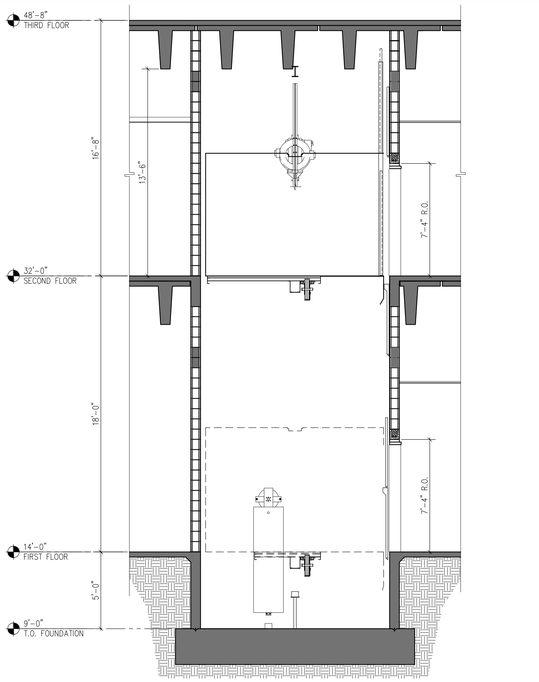

9 SECTION - ELEVATOR B - CENTRAL ENERGY PLANT

Scale: 1/4" = 1'-0"

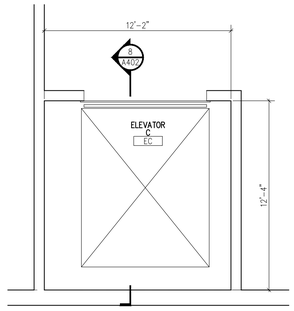

7 THIRD FLOOR PLAN - ELEVATOR C

Scale: 1/4" = 1'-0"

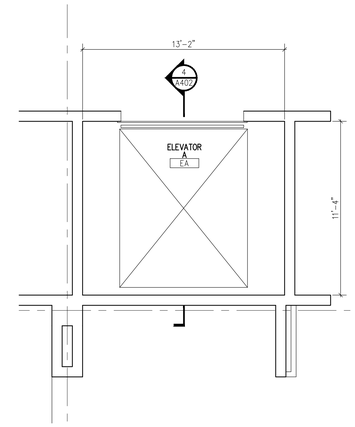

3 THIRD FLOOR PLAN - ELEVATOR A

Scale: 1/4" = 1'-0"

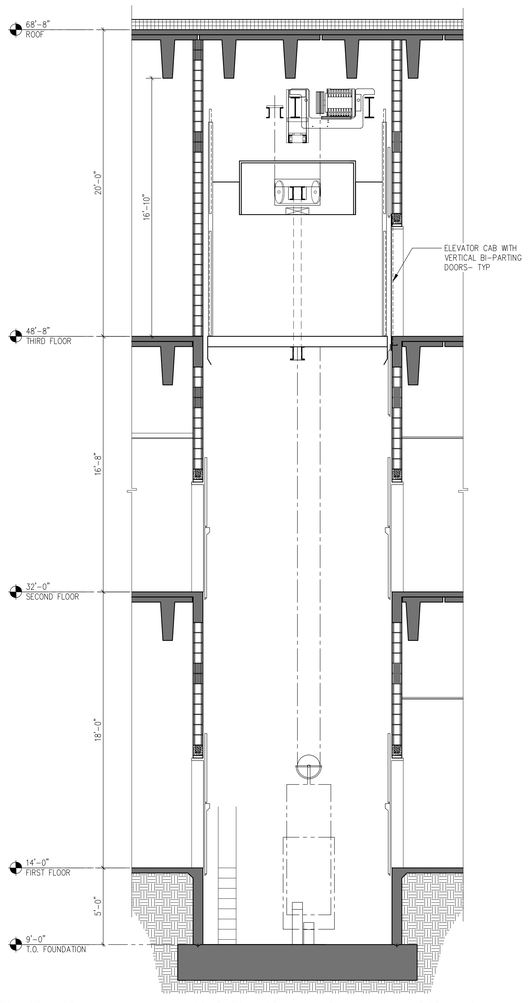

8 SECTION - ELEVATOR C - CENTRAL ENERGY PLANT

Scale: 1/4" = 1'-0"

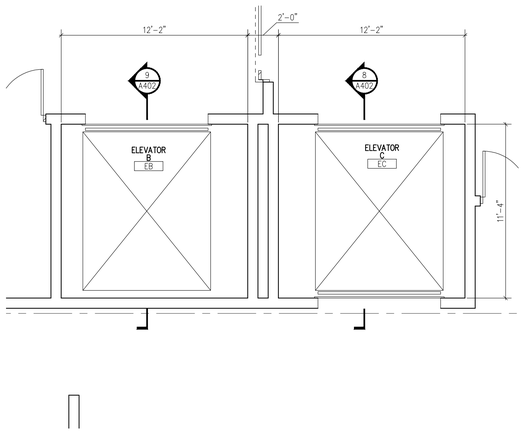

6 SECOND FLOOR PLAN - ELEVATORS B & C

Scale: 1/4" = 1'-0"

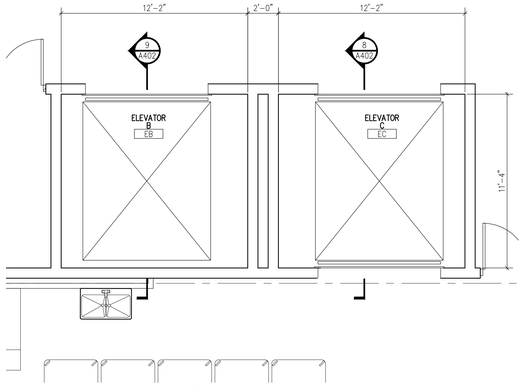

5 FIRST FLOOR PLAN - ELEVATORS B & C

Scale: 1/4" = 1'-0"

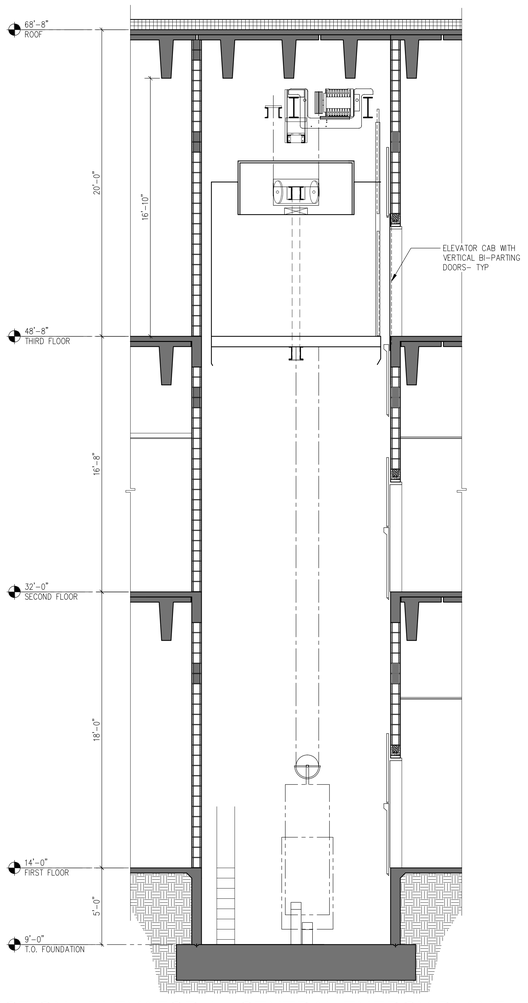

4 SECTION - ELEVATOR A - CENTRAL ENERGY PLANT

Scale: 1/4" = 1'-0"

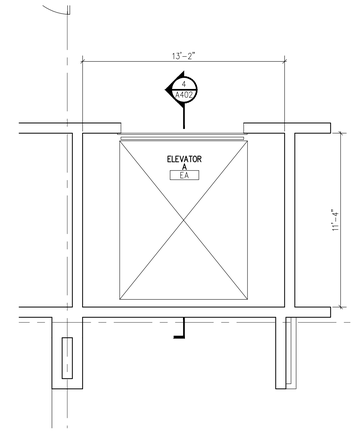

2 SECOND FLOOR PLAN - ELEVATOR A

Scale: 1/4" = 1'-0"

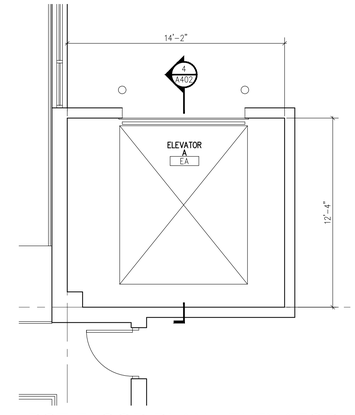

1 FIRST FLOOR PLAN - ELEVATOR A

Scale: 1/4" = 1'-0"

Dewberry

Dewberry Architects Inc.

401 SW Water St.
Suite 701
Peoria, IL 61602
309.282.8000 Phone
309.282.8001 Fax

ARC3 architecture

TLC ENGINEERING FOR ARCHITECTURE

Pinellas County

Upgrade Jail Campus Infrastructure
Phase 1 Design Criteria

114400 North 49th Street
Clearwater, FL.

SEAL

PRELIMINARY DOCUMENTS
NOT FOR CONSTRUCTION

KEY PLAN

SCALE

1/4" = 1'-0"

No.	Description	Date

REVISIONS

DRAWN BY	MDW
APPROVED BY	
CHECKED BY	
DATE	3/19/2014

TITLE

ELEVATOR A
PLANS
&
SECTION

PROJECT NO. 50057109

A-402

SHEET NO.

GENERAL NOTES

1. ALL INMATE RESTROOM FACILITIES TO RECEIVE DETENTION GRADE FIXTURES AND ACCESSORIES

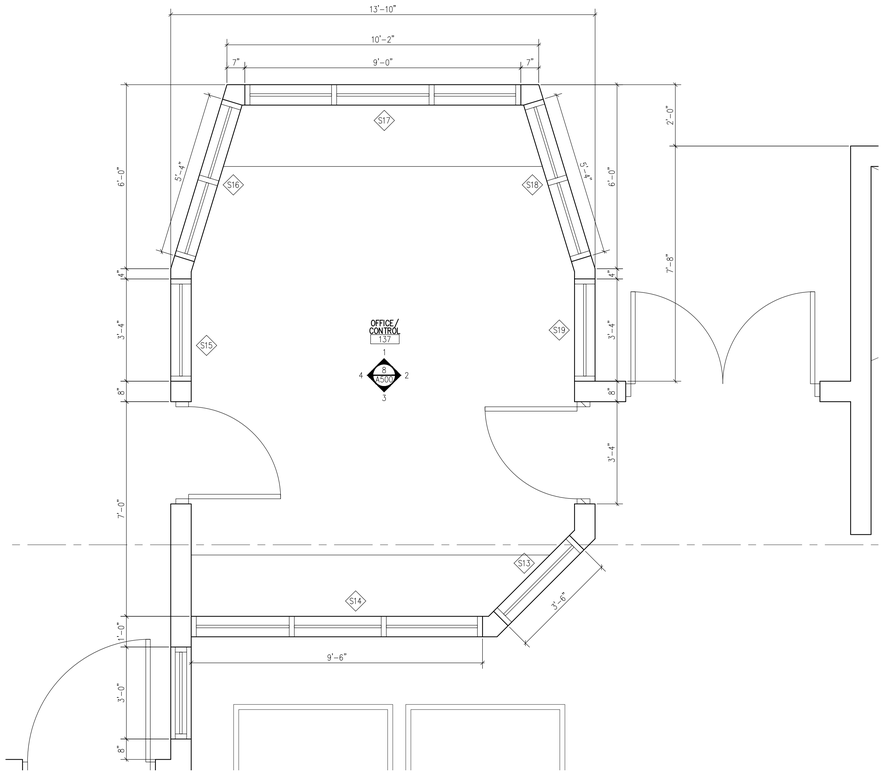

7 ENLARGED PLAN - FIRST FLOOR
Scale: 1/2" = 1'-0"

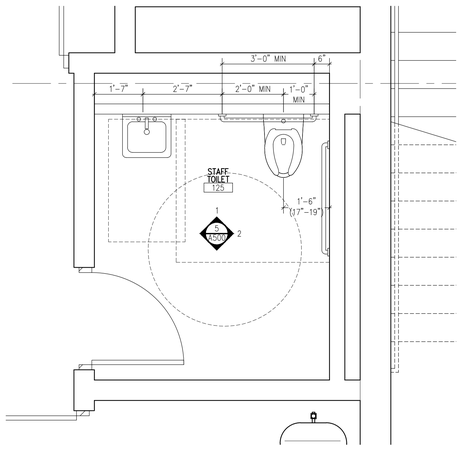

5 ENLARGED PLAN - FIRST FLOOR
Scale: 1/2" = 1'-0"

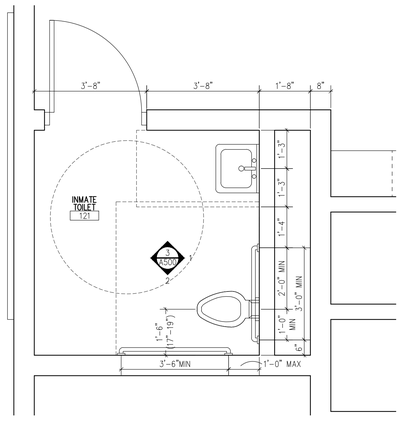

4 ENLARGED PLAN - FIRST FLOOR
Scale: 1/2" = 1'-0"

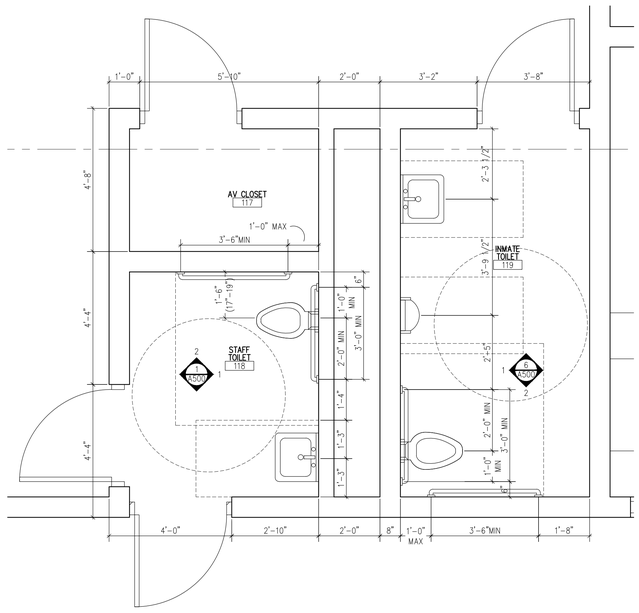

2 ENLARGED PLAN - FIRST FLOOR
Scale: 1/2" = 1'-0"

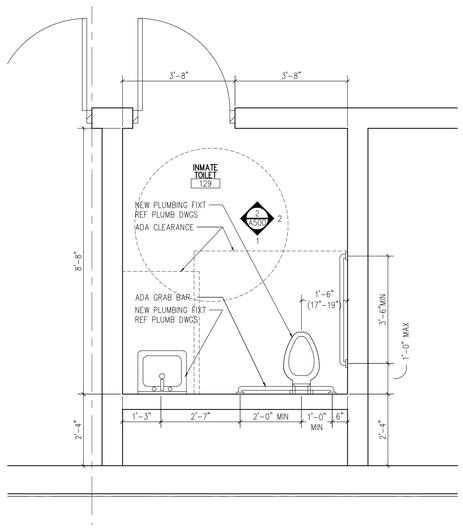

6 ENLARGED PLAN - FIRST FLOOR
Scale: 1/2" = 1'-0"

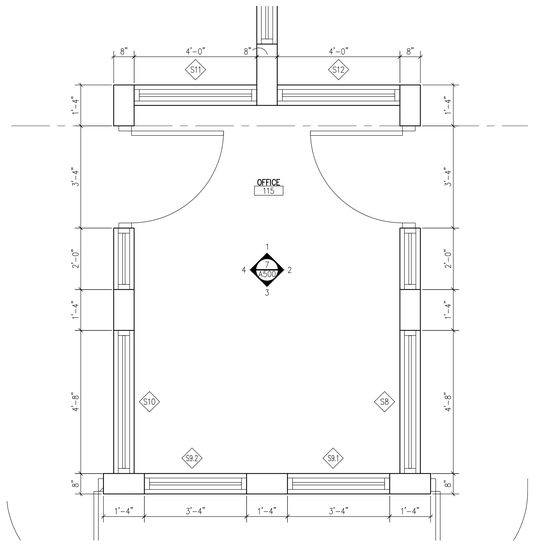

3 ENLARGED PLAN - FIRST FLOOR
Scale: 1/2" = 1'-0"

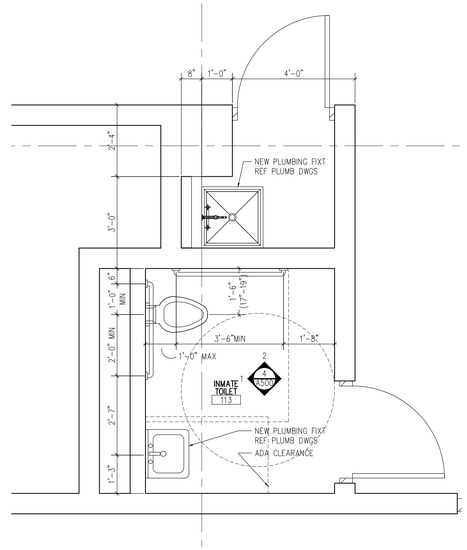

1 ENLARGED PLAN - FIRST FLOOR
Scale: 1/2" = 1'-0"

Dewberry

Dewberry Architects Inc.

401 SW Water St.
Suite 701
Peoria, IL 61602
309.282.8000 Phone
309.282.8001 Fax

ARC3 architecture

TLC ENGINEERING FOR ARCHITECTURE

Pinellas County

Upgrade Jail Campus Infrastructure
Phase 1 Design Criteria

114400 North 49th Street
Clearwater, FL.

SEAL

PRELIMINARY DOCUMENTS
NOT FOR CONSTRUCTION

KEY PLAN

SCALE

1/2" = 1'-0"

No.	Description	Date

REVISIONS

DRAWN BY	MDW
APPROVED BY	
CHECKED BY	
DATE	3/19/2014

TITLE

FIRST FLOOR ENLARGED PLANS

PROJECT NO. 50057109

A-410

SHEET NO.

GENERAL NOTES

1. ALL INMATE RESTROOM FACILITIES TO RECEIVE DETENTION GRADE FIXTURES AND ACCESSORIES

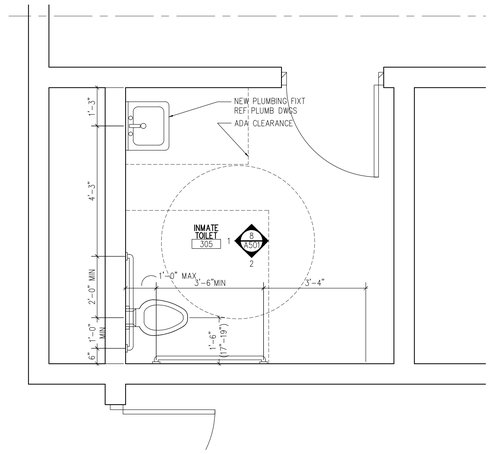

4 ENLARGED PLAN - THIRD FLOOR
Scale: 1/2" = 1'-0"

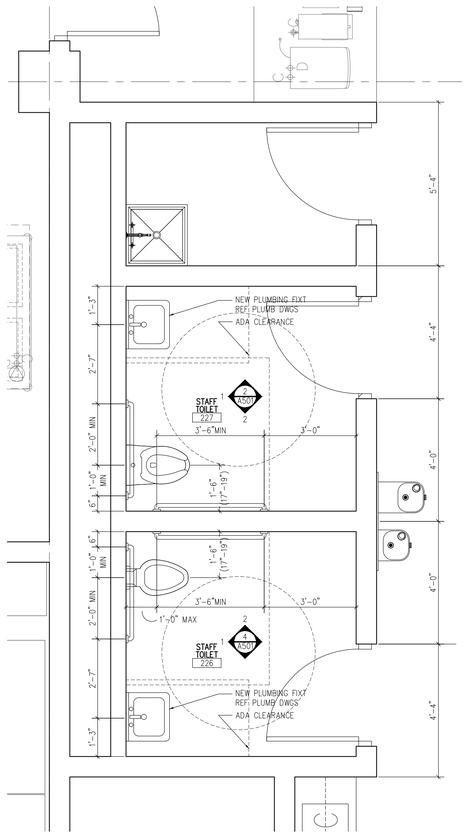

3 ENLARGED PLAN - SECOND FLOOR
Scale: 1/2" = 1'-0"

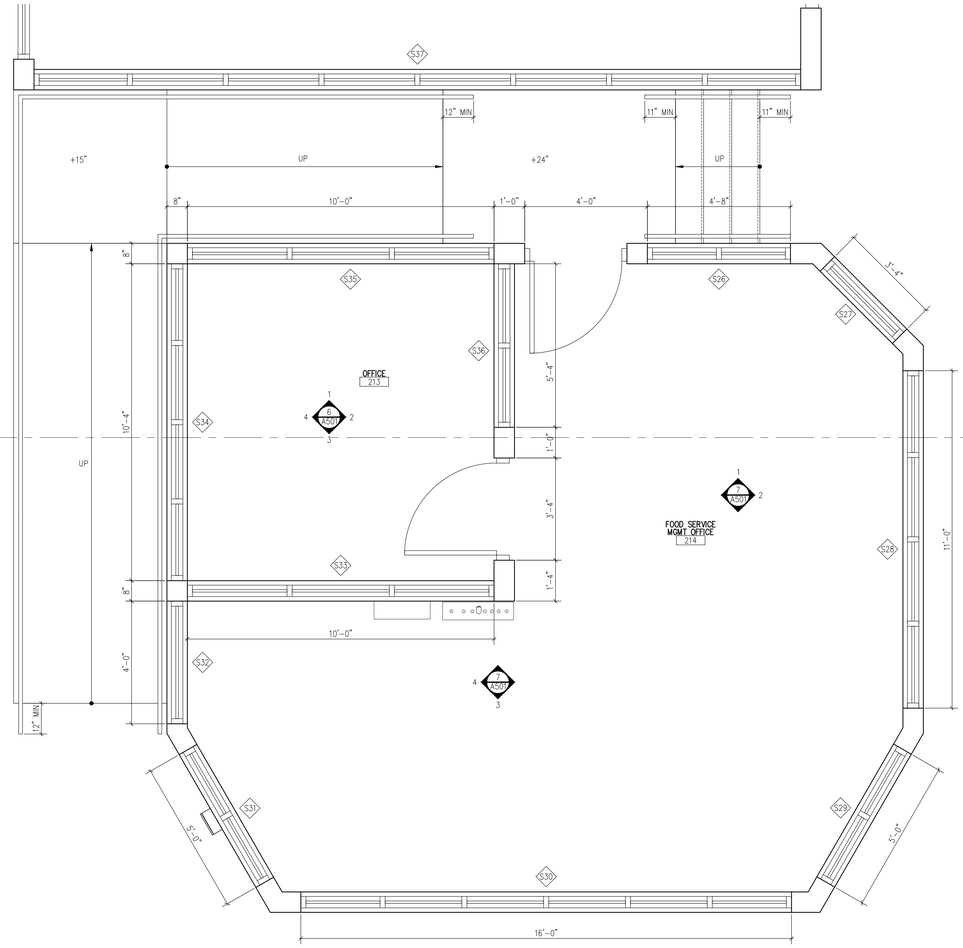

2 ENLARGED PLAN - SECOND FLOOR
Scale: 1/2" = 1'-0"

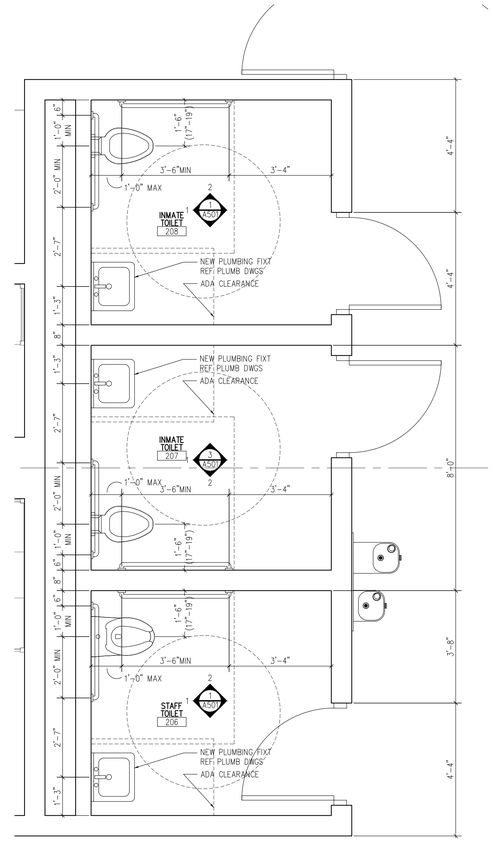

1 ENLARGED PLAN - SECOND FLOOR
Scale: 1/2" = 1'-0"

Dewberry

Dewberry Architects Inc.

401 SW Water St.
Suite 701
Peoria, IL 61602
309.282.8000 Phone
309.282.8001 Fax

ARC3 architecture

TLC ENGINEERING FOR ARCHITECTURE

Pinellas County

Upgrade Jail Campus Infrastructure
Phase 1 Design Criteria

114400 North 49th Street
Clearwater, FL.

SEAL

PRELIMINARY DOCUMENTS
NOT FOR CONSTRUCTION

KEY PLAN

SCALE

1/2" = 1'-0"

No.	Description	Date

REVISIONS

DRAWN BY	MDW
APPROVED BY	
CHECKED BY	
DATE	3/19/2014

TITLE

SECOND & THIRD FLOOR ENLARGED PLANS

PROJECT NO. 50057109

A-411

SHEET NO.

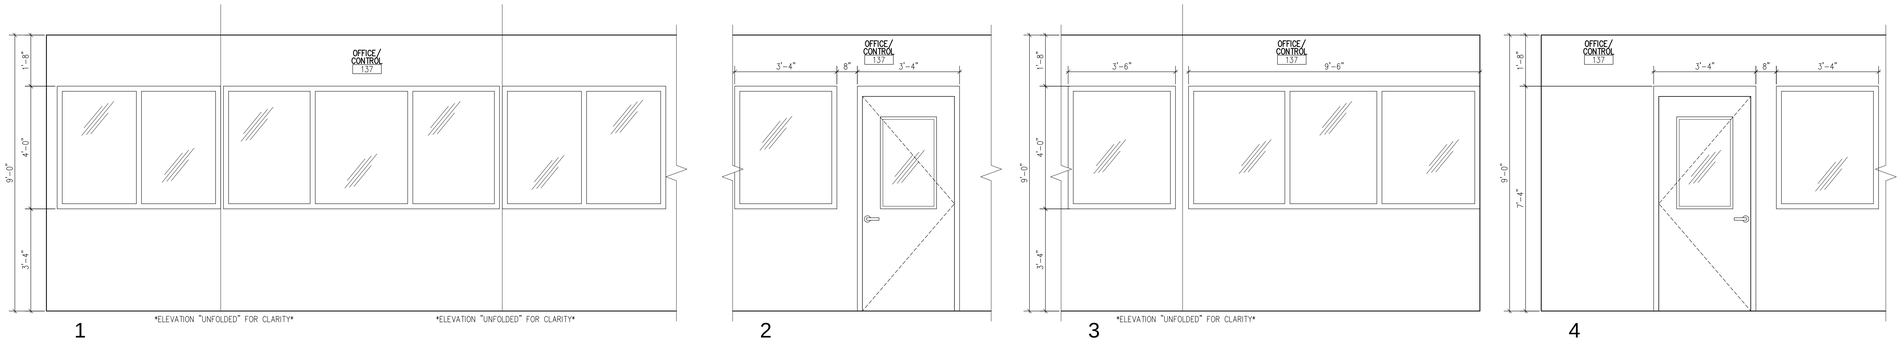

1 2 3 4

8 INTERIOR ELEVATION - FIRST FLOOR

Scale: 1/2" = 1'-0"

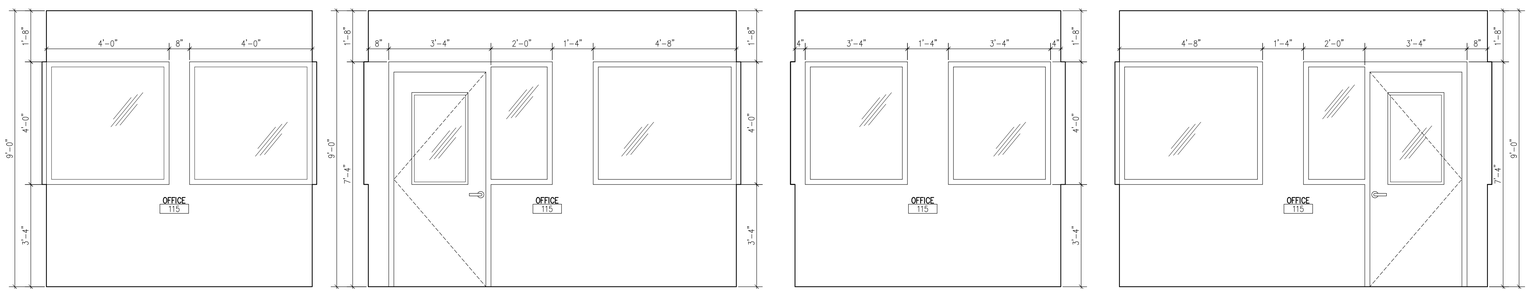

1 2 3 4

7 INTERIOR ELEVATION - FIRST FLOOR

Scale: 1/2" = 1'-0"

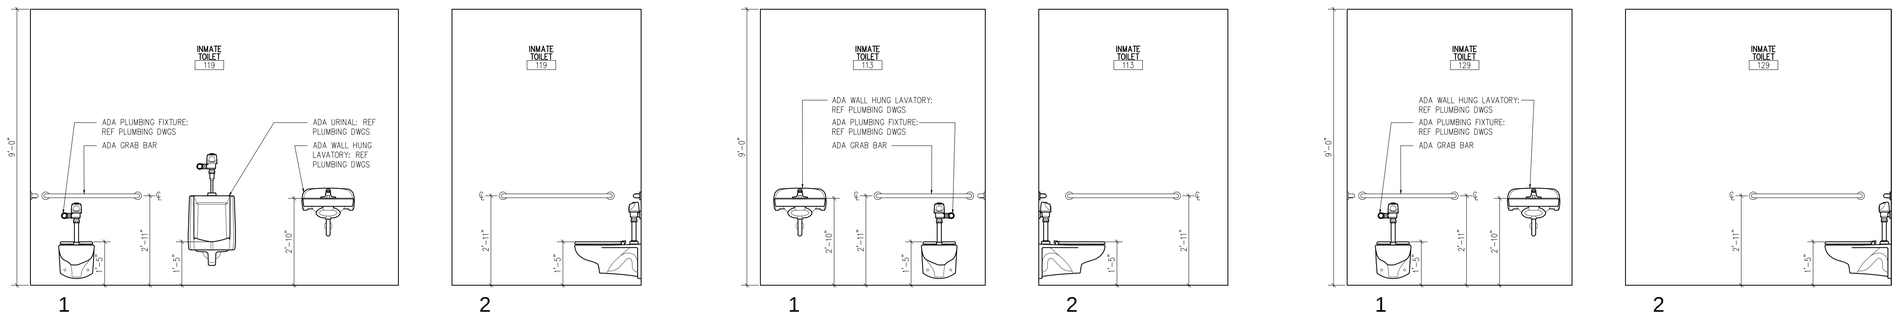

1 2

6 INTERIOR ELEVATION - FIRST FLOOR

Scale: 1/2" = 1'-0"

1 2

4 INTERIOR ELEVATION - FIRST FLOOR

Scale: 1/2" = 1'-0"

1 2

2 INTERIOR ELEVATION - FIRST FLOOR

Scale: 1/2" = 1'-0"

1 2

5 INTERIOR ELEVATION - FIRST FLOOR

Scale: 1/2" = 1'-0"

1 2

3 INTERIOR ELEVATION - FIRST FLOOR

Scale: 1/2" = 1'-0"

1 2

1 INTERIOR ELEVATION - FIRST FLOOR

Scale: 1/2" = 1'-0"

GENERAL NOTES

1. ALL INMATE RESTROOM FACILITIES TO RECEIVE DETENTION GRADE FIXTURES AND ACCESSORIES

Dewberry

Dewberry Architects Inc.

401 SW Water St.
Suite 701
Peoria, IL 61602
309.282.8000 Phone
309.282.8001 Fax

ARC3 architecture

ENGINEERING FOR ARCHITECTURE

Pinellas County

Upgrade Jail Campus Infrastructure
Phase 1 Design Criteria

114400 North 49th Street
Clearwater, FL.

SEAL

PRELIMINARY DOCUMENTS
NOT FOR CONSTRUCTION

KEY PLAN

SCALE

1/2" = 1'-0"

No.	Description	Date

REVISIONS

DRAWN BY	MDW
APPROVED BY	
CHECKED BY	
DATE	3/19/2014

TITLE

INTERIOR ELEVATIONS

PROJECT NO. 50057109

A-500

SHEET NO.

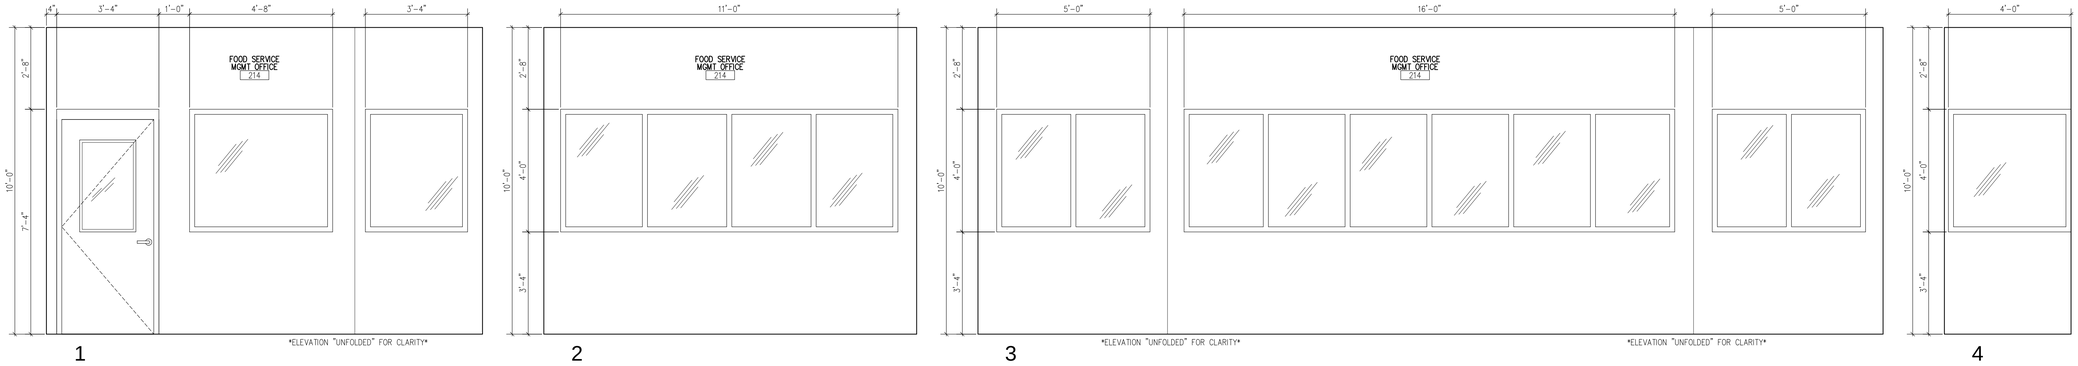

7 INTERIOR ELEVATION - SECOND FLOOR

Scale: 1/2" = 1'-0"

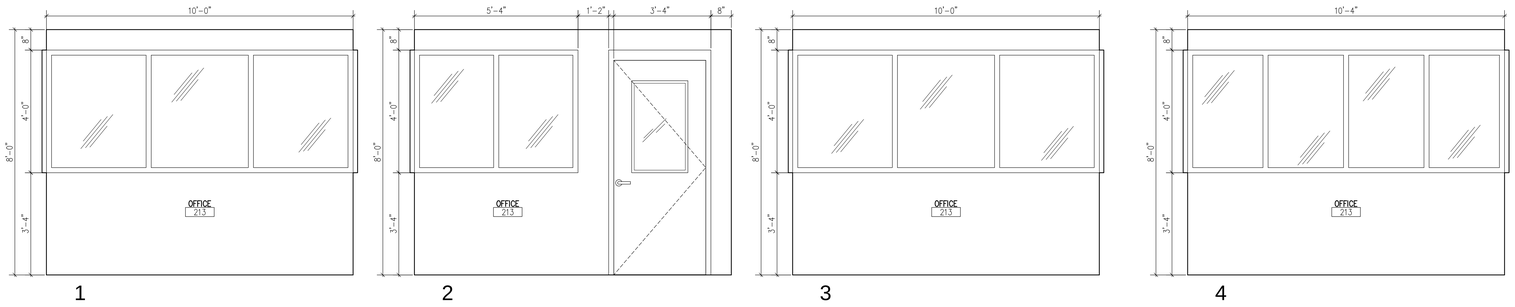

6 INTERIOR ELEVATION - SECOND FLOOR

Scale: 1/2" = 1'-0"

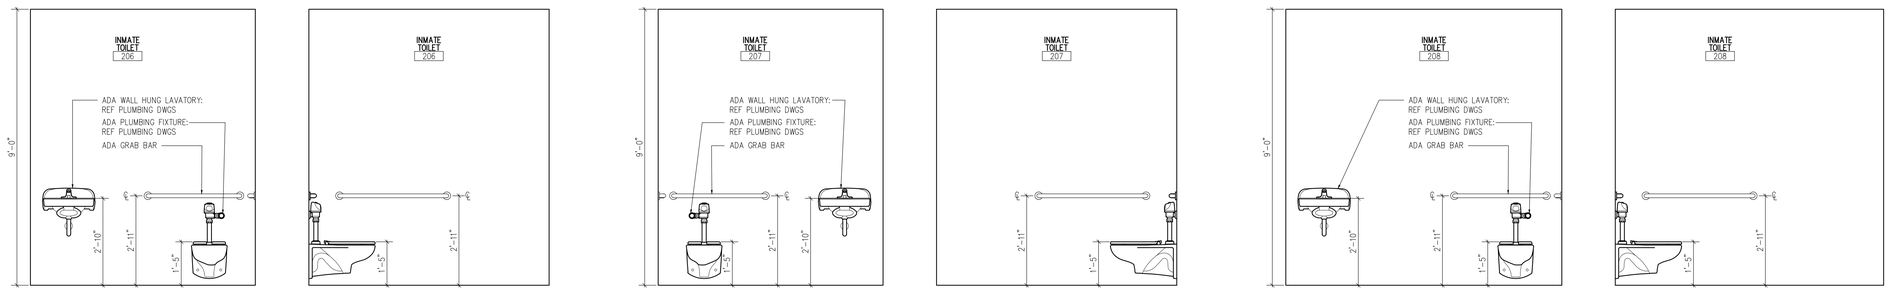

5 INTERIOR ELEVATION - SECOND FLOOR

Scale: 1/2" = 1'-0"

3 INTERIOR ELEVATION - SECOND FLOOR

Scale: 1/2" = 1'-0"

8 INTERIOR ELEVATION - THIRD FLOOR

Scale:

4 INTERIOR ELEVATION - SECOND FLOOR

Scale: 1/2" = 1'-0"

2 INTERIOR ELEVATION - SECOND FLOOR

Scale: 1/2" = 1'-0"

1 INTERIOR ELEVATION - SECOND FLOOR

Scale: 1/2" = 1'-0"

GENERAL NOTES

1. ALL INMATE RESTROOM FACILITIES TO RECEIVE DETENTION GRADE FIXTURES AND ACCESSORIES

Dewberry

Dewberry Architects Inc.

401 SW Water St.
Suite 701
Peoria, IL 61602
309.282.8000 Phone
309.282.8001 Fax

ARC3 architecture

TLC ENGINEERING FOR ARCHITECTURE

Pinellas County

Upgrade Jail Campus Infrastructure
Phase 1 Design Criteria

114400 North 49th Street
Clearwater, FL.

SEAL

PRELIMINARY DOCUMENTS
NOT FOR CONSTRUCTION

KEY PLAN

SCALE

1/2" = 1'-0"

No.	Description	Date

REVISIONS

DRAWN BY	MDW
APPROVED BY	
CHECKED BY	
DATE	3/19/2014

TITLE

INTERIOR ELEVATIONS

PROJECT NO. 50057109

A-501

SHEET NO.

DOOR SCHEDULE - CENTRAL ENERGY PLANT - FIRST FLOOR

DOOR NUMBER	DOOR	SIZE			MATERIAL	UNDER CUT	GLASS	FRAME					HARDWARE SET	FIRE RATING LABEL	REMARKS
	DOOR TYPE	WIDTH	HEIGHT	THICK				FRAME TYPE	MATERIAL	DETAILS JAMB	DETAILS HEAD	DETAILS SILL			
102A	FL-01	3'-0"	7'-0"	1 3/4"	HMP	–	–	HM-01	HMP						
103A	SG-01	14'-0"	15'-0"	2"	SPC/WWF	2"	–	–	–						
103B	SG-01	14'-0"	15'-0"	2"	SPC/WWF	2"	–	–	–						
103C	SG-01	16'-0"	15'-0"	2"	SPC/WWF	2"	–	–	–						
103D	SG-02	3'-0"	7'-4 3/4"	2"	SPC/WWF	2"	–	–	–						
103E	SG-02	3'-0"	7'-4 3/4"	2"	SPC/WWF	2"	–	–	–						
103F	FL-01	3'-0"	7'-0"	1 3/4"	HMP	–	–	HM-02	HMP						
104A	(2) FL-01	(2) 3'-0"	7'-0"	1 3/4"	HMP	–	–	HM-02	HMP						
107A	VS-01	3'-0"	7'-0"	1 3/4"	HMP	–	FL/SG	HM-02	HMP					45 MIN	
107B	OC-01	5'-0"	8'-0"	–	SPC	–	–	–	–					45 MIN	MANUAL OPERATION
108A	FL-01	3'-0"	7'-0"	1 3/4"	HMP	–	–	HM-02	HMP						
108B	OC-01	5'-0"	8'-0"	–	SPC	–	–	–	–						MANUAL OPERATION
109A	FL-01	3'-0"	7'-0"	1 3/4"	HMP	–	–	HM-01	HMP						
111A	NL-01	3'-0"	7'-0"	1 3/4"	HMP	–	FL/SG	HM-02	HMP					45 MIN	
112A	FL-01	3'-0"	7'-0"	1 3/4"	HMP	–	–	HM-02	HMP						
113A	FL-01	3'-0"	7'-0"	1 3/4"	HMP	–	–	HM-02	HMP						
114A	FL-01	3'-0"	7'-0"	1 3/4"	HMP	–	–	HM-02	HMP						
115A	VS-02	3'-0"	7'-0"	1 3/4"	HMP	–	TEMP	HM-02	HMP						
115B	VS-02	3'-0"	7'-0"	1 3/4"	HMP	–	TEMP	HM-02	HMP						
116A	NL-01	3'-0"	7'-0"	1 3/4"	HMP	–	FL/SG	HM-02	HMP					45 MIN	
117A	FL-01	3'-0"	7'-0"	1 3/4"	HMP	–	–	HM-02	HMP						
118A	FL-01	3'-0"	7'-0"	1 3/4"	HMP	–	–	HM-02	HMP						
118B	FL-01	3'-0"	7'-0"	1 3/4"	HMP	–	–	HM-02	HMP					45 MIN	
119A	FL-01	3'-0"	7'-0"	1 3/4"	HMP	–	–	HM-02	HMP						
120A	FL-01	3'-0"	7'-0"	1 3/4"	HMP	–	–	HM-02	HMP						
121A	FL-01	3'-0"	7'-0"	1 3/4"	HMP	–	–	HM-02	HMP						
122A	NL-01	3'-0"	7'-0"	1 3/4"	HMP	–	FL/SG	HM-02	HMP					45 MIN	
124A	FL-01	3'-0"	7'-0"	1 3/4"	HMP	–	–	HM-02	HMP					45 MIN	
125A	FL-01	3'-0"	7'-0"	1 3/4"	HMP	–	–	HM-02	HMP						
126A	FL-01	3'-0"	7'-0"	1 3/4"	HMP	–	–	HM-02	HMP						
127A	FL-01	3'-0"	7'-0"	1 3/4"	HMP	–	–	HM-02	HMP						
128A	FL-01	3'-0"	7'-0"	1 3/4"	HMP	–	–	HM-02	HMP						
129A	FL-01	3'-0"	7'-0"	1 3/4"	HMP	–	–	HM-02	HMP						
130A	VS-02	3'-0"	7'-0"	1 3/4"	HMP	–	SG	HM-02	HMP						
131A	FL-01	3'-0"	7'-0"	1 3/4"	HMP	–	–	HM-02	HMP						
132A	FL-01	3'-0"	7'-0"	1 3/4"	HMP	–	–	HM-01	HMP						
133A	FL-01	3'-0"	7'-0"	1 3/4"	HMP	–	–	HM-02	HMP						
134A	FL-01	3'-0"	7'-0"	1 3/4"	HMP	–	–	HM-02	HMP						
135A	FL-01	3'-0"	7'-0"	1 3/4"	HMP	–	–	HM-02	HMP						
136A	FL-01	4'-0"	7'-0"	1 3/4"	HMP	–	–	HM-02	HMP						
138A	(2) NL-01	(2) 3'-0"	7'-0"	1 3/4"	HMP	–	FL/SG	HM-02	HMP					45 MIN	
138B	(2) NL-01	(2) 3'-0"	7'-0"	1 3/4"	HMP	–	FL/SG	HM-02	HMP					45 MIN	

DOOR SCHEDULE - CENTRAL ENERGY PLANT - SECOND FLOOR

DOOR NUMBER	DOOR	SIZE			MATERIAL	UNDER CUT	GLASS	FRAME					HARDWARE SET	FIRE RATING LABEL	REMARKS
	DOOR TYPE	WIDTH	HEIGHT	THICK				FRAME TYPE	MATERIAL	DETAILS JAMB	DETAILS HEAD	DETAILS SILL			
201A	FL-01	3'-0"	7'-0"	1 3/4"	HMP	–	–	HM-02	HMP						
202A	FL-01	3'-0"	7'-0"	1 3/4"	HMP	–	–	HM-02	HMP						
203A	FL-01	3'-0"	7'-0"	1 3/4"	HMP	–	–	HM-02	HMP						
204A	(2) FL-01	(2) 3'-0"	7'-0"	1 3/4"	HMP	–	–	HM-02	HMP						
205A	FL-01	3'-0"	7'-0"	1 3/4"	HMP	–	–	HM-02	HMP						
206A	FL-01	3'-0"	7'-0"	1 3/4"	HMP	–	–	HM-02	HMP						
207A	FL-01	3'-0"	7'-0"	1 3/4"	HMP	–	–	HM-02	HMP						
208A	FL-01	3'-0"	7'-0"	1 3/4"	HMP	–	–	HM-02	HMP						
209A	FL-01	3'-0"	7'-0"	1 3/4"	HMP	–	–	HM-02	HMP						
211A	VS-02	3'-0"	7'-0"	1 3/4"	HMP	–	SG	HM-02	HMP						
211B	VS-02	3'-0"	8'-0"	1 3/4"	HMP	–	SG	HM-03	HMP						
213A	VS-02	3'-0"	7'-0"	1 3/4"	HMP	–	SG	HM-02	HMP						
216A	FL-01	3'-0"	7'-0"	1 3/4"	HMP	–	–	HM-02	HMP						
218A	(2) FL-01	(2) 3'-0"	7'-0"	1 3/4"	HMP	–	–	HM-02	HMP						
223A	NL-01	3'-0"	7'-0"	1 3/4"	HMP	–	SG	HM-02	HMP						
223B	NL-01	3'-0"	7'-0"	1 3/4"	HMP	–	SG	HM-02	HMP						
223C	NL-01	3'-0"	7'-0"	1 3/4"	HMP	–	SG	HM-02	HMP						
224A	FL-01	3'-0"	7'-0"	1 3/4"	HMP	–	–	HM-02	HMP						
225A	FL-01	3'-0"	7'-0"	1 3/4"	HMP	–	–	HM-02	HMP						
226A	FL-01	3'-0"	7'-0"	1 3/4"	HMP	–	–	HM-02	HMP						
227A	FL-01	3'-0"	7'-0"	1 3/4"	HMP	–	–	HM-02	HMP						
228A	FL-01	3'-0"	7'-0"	1 3/4"	HMP	–	–	HM-02	HMP						
230A	NL-01	3'-0"	7'-0"	1 3/4"	HMP	–	SG	HM-02	HMP						
230B	NL-01	3'-0"	7'-0"	1 3/4"	HMP	–	SG	HM-02	HMP						
232A	NL-01	3'-0"	7'-0"	1 3/4"	HMP	–	SG	HM-02	HMP						
232B	NL-01	3'-0"	7'-0"	1 3/4"	HMP	–	SG	HM-02	HMP						
236A	(2) FL-01	(2) 3'-0"	7'-0"	1 3/4"	HMP	–	–	HM-02	HMP						
246A	FL-01	4'-0"	7'-0"	1 3/4"	HMP	–	–	HM-02	HMP						
247A	(2) FL-01	(2) 3'-0"	7'-0"	1 3/4"	HMP	–	–	HM-02	HMP						
249A	FL-01	3'-0"	7'-0"	1 3/4"	HMP	–	–	HM-02	HMP						

DOOR SCHEDULE - CENTRAL ENERGY PLANT - THIRD FLOOR

DOOR NUMBER	DOOR	SIZE			MATERIAL	UNDER CUT	GLASS	FRAME					HARDWARE SET	FIRE RATING LABEL	REMARKS
	DOOR TYPE	WIDTH	HEIGHT	THICK				FRAME TYPE	MATERIAL	DETAILS JAMB	DETAILS HEAD	DETAILS SILL			
301A	FL-01	3'-0"	7'-0"	1 3/4"	HMP	–	–	HM-02	HMP						
303A	FL-01	3'-0"	7'-0"	1 3/4"	HMP	–	–	HM-02	HMP						
305A	FL-01	3'-0"	7'-0"	1 3/4"	HMP	–	–	HM-02	HMP						
306A	FL-01	3'-0"	7'-0"	1 3/4"	HMP	–	–	HM-02	HMP						
307A	FL-01	3'-0"	7'-0"	2"	DHM	–	–	HM-02	DHM						
307B	FL-01	3'-0"	7'-0"	2"	DHM	–	–	HM-01	DHM						
308A	OC-01	8'-0"	8'-0"	–	SPC	–	–	–	–						MANUAL OPERATION
309A	FL-01	3'-0"	7'-0"	1 3/4"	HMP	–	–	HM-02	HMP						
310A	FL-01	3'-0"	7'-0"	1 3/4"	HMP	–	–	HM-02	HMP						
311A	(2) FL-01	(2) 3'-0"	7'-0"	1 3/4"	HMP	–	–	HM-02	HMP						
312A	FL-01	3'-0"	7'-0"	1 3/4"	HMP	–	–	HM-02	HMP						
312B	(2) FL-01	3'-0"	7'-0"	1 3/4"	HMP	–	–	HM-02	HMP						
313A	FL-01	3'-0"	7'-0"	1 3/4"	HMP	–	–	HM-02	HMP						

DOOR SCHEDULE - CENTRAL ENERGY PLANT - ROOF

DOOR NUMBER	DOOR	SIZE			MATERIAL	UNDER CUT	GLASS	FRAME					HARDWARE SET	FIRE RATING LABEL	REMARKS
	DOOR TYPE	WIDTH	HEIGHT	THICK				FRAME TYPE	MATERIAL	DETAILS JAMB	DETAILS HEAD	DETAILS SILL			
SA4A	FL-01	3'-0"	7'-0"	1 3/4"	HMP	–	–	HM-01	HMP					45 MIN	
SB4A	FL-01	3'-0"	7'-0"	1 3/4"	HMP	–	–	HM-01	HMP					45 MIN	

DOOR SCHEDULE - CONNECTOR ADDITION/RENOVATION - SECOND FLOOR

DOOR NUMBER	DOOR	SIZE			MATERIAL	UNDER CUT	GLASS	FRAME					HARDWARE SET	FIRE RATING LABEL	REMARKS
	DOOR TYPE	WIDTH	HEIGHT	THICK				FRAME TYPE	MATERIAL	DETAILS JAMB	DETAILS HEAD	DETAILS SILL			
211E	EX	EX	EX	EX	EX	–	–	EX	EX						EXISTING DOOR AND FRAME: REVERSE SWING

DOOR SCHEDULE - ELEVATOR ADDITION - FIRST & SECOND FLOORS

DOOR NUMBER	DOOR	SIZE			MATERIAL	UNDER CUT	GLASS	FRAME					HARDWARE SET	FIRE RATING LABEL	REMARKS
	DOOR TYPE	WIDTH	HEIGHT	THICK				FRAME TYPE	MATERIAL	DETAILS JAMB	DETAILS HEAD	DETAILS SILL			
140C	FL-01	3'-0"	7'-0"	1 3/4"	HMP	–	–	HM-02	HMP						
201A	FL-01	3'-0"	7'-0"	1 3/4"	HMP	–	–	HM-02	HMP						

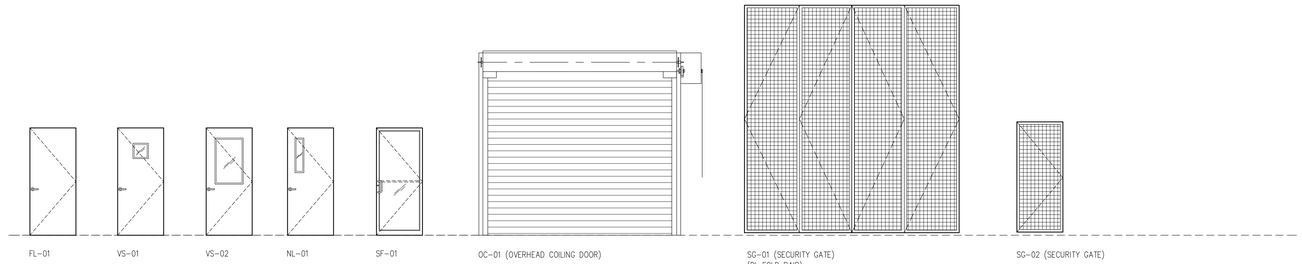

DOOR TYPES

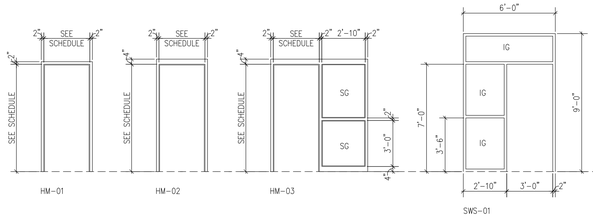

DOOR FRAME TYPES

GENERAL DOOR/FRAME NOTES:

1. THE CONTRACTOR SHALL CAREFULLY STUDY AND COMPARE THE CONTRACT DOCUMENTS AND THIS SCHEDULE AND SHALL AT ONCE REPORT IN WRITING TO THE ARCHITECT ANY ERROR, INCONSISTENCY OR OMISSION THAT S/HE MAY DISCOVER.
2. ALL FRAMES SHALL BE CAULKED CONTINUOUSLY TO THE WALL ON BOTH SIDES.
3. WHEREVER THERE IS A CRACK BETWEEN THE BOTTOM OF THE DOOR FRAME AND THE FINISH FLOOR, THE CONTRACTOR SHALL PROVIDE A "PENCIL-LINE CAULK" TO SEAL (EXCEPT WHERE CARPET HIDES CRACK).
4. DOOR SCHEDULED TO HAVE A FIRE RATING LABEL SHALL HAVE A METAL LABEL PERMANENTLY AFFIXED TO BOTH THE DOOR AND TO THE FRAME (VINYL IS NOT ACCEPTABLE).
5. ALL 20 MINUTE DOORS SHALL HAVE LESS THAN 1296 SQ INCHES OF WIRE GLASS WITH A MAXIMUM VERTICAL HEIGHT OF 54".
6. UNLESS INDICATED OTHERWISE, ALL FLOOR MATERIAL CHANGES SHALL OCCUR AT THE CENTERLINE OF A DOOR.
7. EXTERIOR DOORS SHALL HAVE FLORIDA PRODUCT APPROVAL TO MATCH WIND DESIGN CRITERIA ASSOCIATED WITH BUILDING.
8. SEE QD-400 FOR DETENTION DOOR SCHEDULES

DOOR LEGEND

ALA	ALUMINUM; ANODIZED
EX	EXISTING
FL	FIRE LITE GLAZING
GLA	GLASS
HM	HOLLOW METAL
HMP	HOLLOW METAL; PAINTED
IG	IMPACT GLAZING; INSULATED
LMI	LARGE MISSILE IMPACT
MTL	METAL
SG	SECURITY GLAZING
SMI	SMALL MISSILE IMPACT
SPAN	SPANDREL
SPC	STEEL; POWDER COAT PAINTED
TEMP	TEMPERED
VIS	VISION
WWF	WELDED WIRE FABRIC; POWDER COAT PAINTED
WD	WOOD

Dewberry

Dewberry Architects Inc.

401 SW Water St.
Suite 701
Peoria, IL 61602
309.282.8000 Phone
309.282.8001 Fax

ARC3 architecture

TLC ENGINEERING FOR ARCHITECTURE

Pinellas County

Upgrade Jail Campus Infrastructure
Phase 1 Design Criteria

114400 North 49th Street
Clearwater, FL.

SEAL

PRELIMINARY DOCUMENTS
NOT FOR CONSTRUCTION

KEY PLAN

SCALE

1/4" = 1'-0"

No.	Description	Date

REVISIONS

DRAWN BY	MDW
APPROVED BY	
CHECKED BY	
DATE	3/19/2014

TITLE

DOOR SCHEDULE

PROJECT NO. 50057109

A-600

SHEET NO.

EXTERIOR WINDOW SCHEDULE - CENTRAL ENERGY PLANT

MARK	LOCATION	SIZE		SILL HEIGHT	TYPE	MATERIAL	GLAZING TYPE	NOTES
		WIDTH	HEIGHT					
W01	FIRST FLOOR – NORTH ELEVATION	5'–4"	3'–10"	7'–2"	WT–01	DHM	SG–2	LMI GLAZING
W02	FIRST FLOOR – NORTH ELEVATION	8'–0"	3'–10"	7'–2"	WT–02	DHM	SG–2	LMI GLAZING
W03	FIRST FLOOR – NORTH ELEVATION	3'–0"	3'–10"	7'–2"	WT–03	DHM	SG–2	LMI GLAZING
W04	FIRST FLOOR – NORTH ELEVATION	6'–0"	3'–10"	7'–2"	WT–04	DHM	SG–2	LMI GLAZING
W05	FIRST FLOOR – NORTH ELEVATION	10'–0"	3'–10"	7'–2"	WT–05	DHM	SG–2	LMI GLAZING
W06	FIRST FLOOR – WEST ELEVATION	1'–6"	8'–0"	13'–0"	WT–06	DHM	SG–2	LMI GLAZING
W07	FIRST FLOOR – SOUTH ELEVATION	16'–0"	2'–6"	5'–0"	WT–07	DHM	SG–2	LMI GLAZING
W08	FIRST FLOOR – SOUTH ELEVATION	16'–0"	2'–6"	11'–0"	WT–08	DHM	SG–2	LMI GLAZING
W09	FIRST FLOOR – SOUTH ELEVATION	22'–0"	2'–6"	11'–0"	WT–09	DHM	SG–2	LMI GLAZING
W10	FIRST FLOOR – EAST ELEVATION	27'–0"	2'–6"	11'–0"	WT–10	DHM	SG–2	LMI GLAZING
W11	FIRST FLOOR – EAST ELEVATION	11'–4"	2'–6"	11'–0"	WT–11	DHM	SG–2	LMI GLAZING
W12	FIRST FLOOR – EAST ELEVATION	1'–6"	8'–0"	7'–2"	WT–06	DHM	SG–2	LMI GLAZING
W13	FIRST FLOOR – EAST ELEVATION	5'–4"	3'–10"	7'–2"	WT–01	DHM	SG–2	LMI GLAZING
W14	FIRST FLOOR – EAST ELEVATION	18'–8"	3'–10"	7'–2"	WT–12	DHM	SG–2	LMI GLAZING
W15	SECOND FLOOR – NORTH ELEVATION	8'–0"	3'–10"	5'–0"	WT–02	DHM	SG–2	LMI GLAZING
W16	SECOND FLOOR – NORTH ELEVATION	8'–0"	3'–10"	5'–0"	WT–02	DHM	SG–2	LMI GLAZING
W17	SECOND FLOOR – NORTH ELEVATION	8'–0"	3'–10"	5'–0"	WT–02	DHM	SG–2	LMI GLAZING
W18	SECOND FLOOR – NORTH ELEVATION	8'–0"	3'–10"	5'–0"	WT–02	DHM	SG–2	LMI GLAZING
W19	SECOND FLOOR – WEST ELEVATION	1'–6"	8'–0"	12'–8"	WT–06	DHM	SG–2	LMI GLAZING
W20	SECOND FLOOR – SOUTH ELEVATION	6'–0"	3'–10"	5'–0"	WT–04	DHM	SG–2	LMI GLAZING
W21	SECOND FLOOR – SOUTH ELEVATION	6'–0"	3'–10"	5'–0"	WT–04	DHM	SG–2	LMI GLAZING
W22	SECOND FLOOR – SOUTH ELEVATION	11'–4"	3'–10"	5'–0"	WT–13	DHM	SG–2	LMI GLAZING
W23	SECOND FLOOR – EAST ELEVATION	16'–0"	3'–10"	5'–0"	WT–14	DHM	SG–2	LMI GLAZING
W24	SECOND FLOOR – EAST ELEVATION	11'–4"	3'–10"	5'–0"	WT–13	DHM	SG–2	LMI GLAZING
W25	SECOND FLOOR – EAST ELEVATION	1'–6"	8'–0"	11'–0"	WT–06	DHM	SG–2	LMI GLAZING
W26	SECOND FLOOR – EAST ELEVATION	5'–4"	3'–10"	5'–0"	WT–01	DHM	SG–2	LMI GLAZING
W27	SECOND FLOOR – EAST ELEVATION	27'–0"	3'–10"	5'–0"	WT–15	DHM	SG–2	LMI GLAZING
W28	THIRD FLOOR – NORTH ELEVATION	22'–0"	3'–10"	8'–2"	WT–16	DHM	SG–2	LMI GLAZING
W29	THIRD FLOOR – WEST ELEVATION	1'–6"	8'–0"	14'–0"	WT–06	DHM	SG–2	LMI GLAZING
W30	THIRD FLOOR – EAST ELEVATION	1'–6"	8'–0"	14'–0"	WT–06	DHM	SG–2	LMI GLAZING
W31	ROOF LEVEL – WEST ELEVATION	1'–6"	8'–0"	10'–0"	WT–06	DHM	SG–2	LMI GLAZING
W32	ROOF LEVEL – EAST ELEVATION	1'–6"	8'–0"	10'–0"	WT–06	DHM	SG–2	LMI GLAZING

LOUVER SCHEDULE - CENTRAL ENERGY PLANT

MARK	LOCATION	SIZE		TYPE	MATERIAL	NOTES
		WIDTH	HEIGHT			
L01	THIRD FLOOR – NORTH ELEVATION	20'–0"	11'–0"		ALUMINUM; KYNAR PAINTED	REMOVABLE LOUVER INSET INTO METAL WALL PANEL SYSTEM
L02	THIRD FLOOR – NORTH ELEVATION	20'–0"	11'–0"		ALUMINUM; KYNAR PAINTED	LOUVER AND METAL WALL SYSTEM
L03	THIRD FLOOR – WEST ELEVATION	24'–0"	11'–0"		ALUMINUM; KYNAR PAINTED	LOUVER AND METAL WALL SYSTEM
L04	THIRD FLOOR – WEST ELEVATION	21'–6"	12'–0"		ALUMINUM; KYNAR PAINTED	LOUVER AND METAL WALL SYSTEM
L05	THIRD FLOOR – WEST ELEVATION	21'–6"	12'–0"		ALUMINUM; KYNAR PAINTED	LOUVER AND METAL WALL SYSTEM
L06	THIRD FLOOR – SOUTH ELEVATION	20'–0"	12'–0"		ALUMINUM; KYNAR PAINTED	LOUVER AND METAL WALL SYSTEM
L07	THIRD FLOOR – SOUTH ELEVATION	20'–0"	12'–0"		ALUMINUM; KYNAR PAINTED	LOUVER AND METAL WALL SYSTEM
L08	THIRD FLOOR – SOUTH ELEVATION	20'–0"	12'–0"		ALUMINUM; KYNAR PAINTED	LOUVER AND METAL WALL SYSTEM
L09	THIRD FLOOR – SOUTH ELEVATION	20'–0"	12'–0"		ALUMINUM; KYNAR PAINTED	LOUVER AND METAL WALL SYSTEM
L10	THIRD FLOOR – EAST ELEVATION	25'–0"	12'–0"		ALUMINUM; KYNAR PAINTED	LOUVER AND METAL WALL SYSTEM
L11	THIRD FLOOR – EAST ELEVATION	32'–0"	11'–0"		ALUMINUM; KYNAR PAINTED	LOUVER AND METAL WALL SYSTEM

MESH SCHEDULE - CENTRAL ENERGY PLANT

MARK	LOCATION	SIZE		TYPE	MATERIAL	NOTES
		WIDTH	HEIGHT			
M01	FIRST FLOOR – NORTH ELEVATION	9'–8"	11'–0"	MT–01	WOVEN MESH SYSTEM	POWDER COAT PAINT FINISH
M02	FIRST FLOOR – NORTH ELEVATION	22'–0'	15'–0"	MT–02	WOVEN MESH SYSTEM	POWDER COAT PAINT FINISH
M03	FIRST FLOOR – NORTH ELEVATION	22'–0"	15'–0"	MT–03	WOVEN MESH SYSTEM	POWDER COAT PAINT FINISH
M04	FIRST FLOOR – NORTH ELEVATION	17'–0"	15'–0"	MT–04	WOVEN MESH SYSTEM	POWDER COAT PAINT FINISH
M05	FIRST FLOOR – WEST ELEVATION	7'–6"	15'–0"	MT–05	WOVEN MESH SYSTEM	POWDER COAT PAINT FINISH
M06	FIRST FLOOR – WEST ELEVATION	23'–6"	15'–0"	MT–06	WOVEN MESH SYSTEM	POWDER COAT PAINT FINISH
M07	FIRST FLOOR – SOUTH ELEVATION	22'–0"	15'–0"	MT–03	WOVEN MESH SYSTEM	POWDER COAT PAINT FINISH

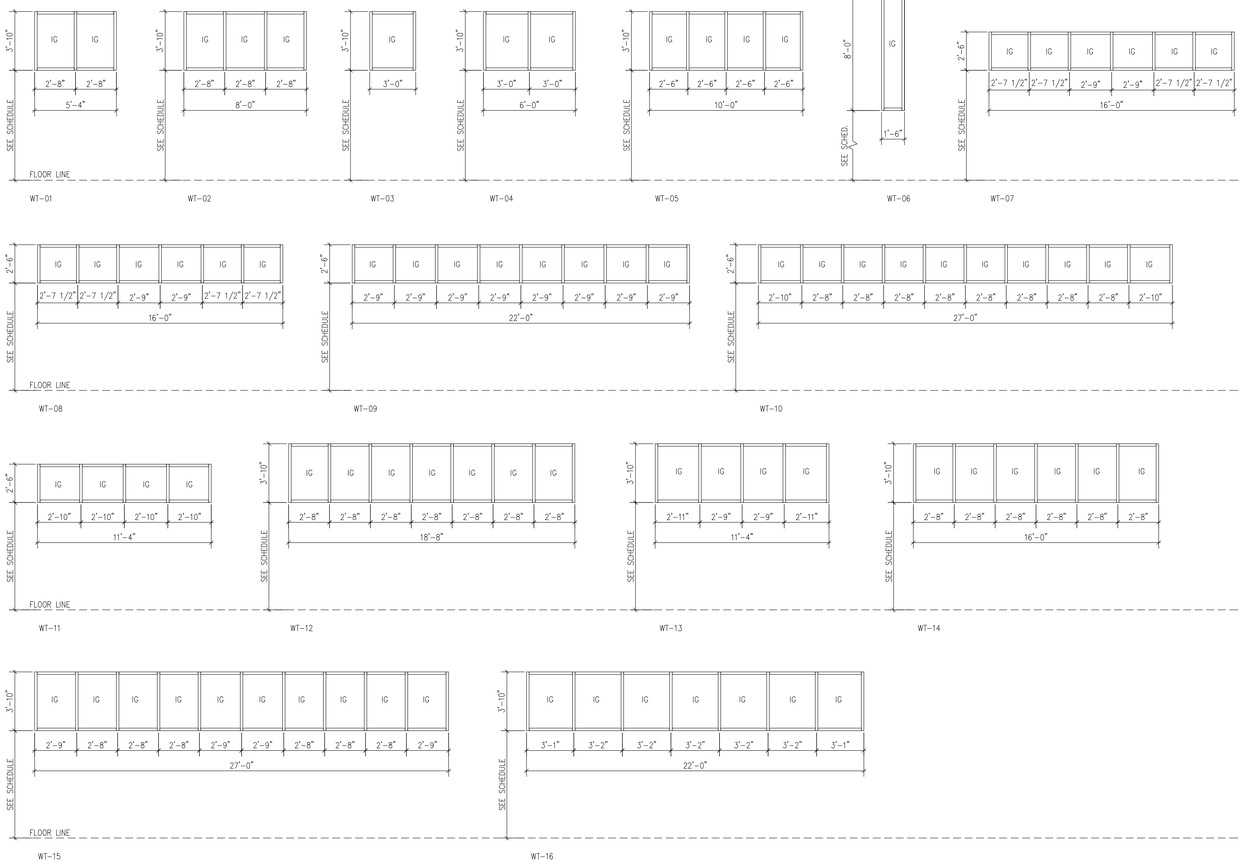

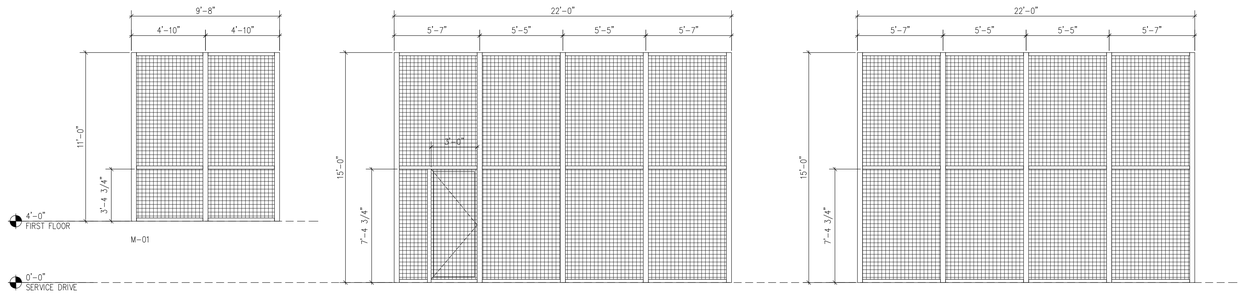

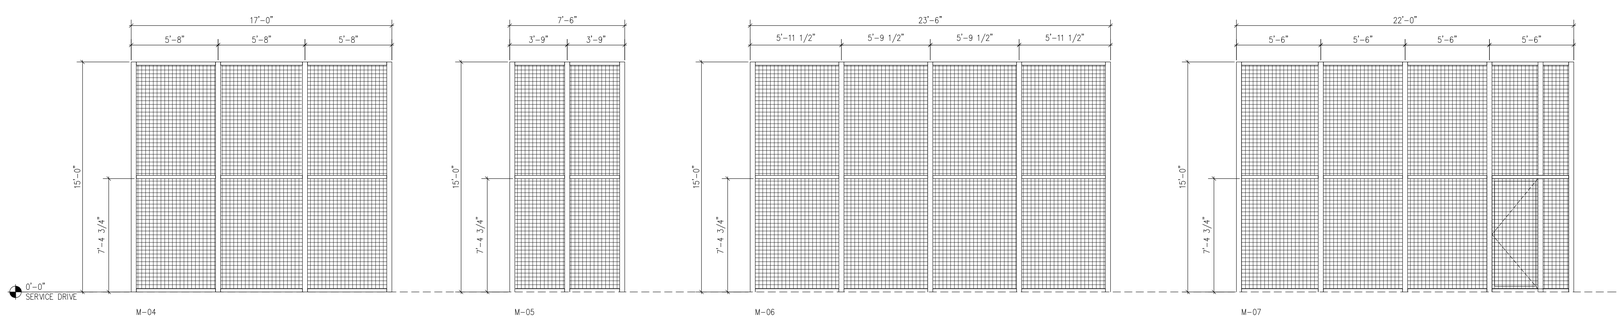

WOVEN MESH SYSTEM

Dewberry

Dewberry Architects Inc.

401 SW Water St.
Suite 701
Peoria, IL 61602
309.282.8000 Phone
309.282.8001 Fax

ARC3 architecture

TLC ENGINEERING FOR ARCHITECTURE

Pinellas County

Upgrade Jail Campus Infrastructure
Phase 1 Design Criteria

114400 North 49th Street
Clearwater, FL.

SEAL

PRELIMINARY DOCUMENTS
NOT FOR CONSTRUCTION

KEY PLAN

SCALE

1/4" = 1'-0"

No.	Description	Date

REVISIONS

DRAWN BY	MDW
APPROVED BY	
CHECKED BY	
DATE	3/19/2014

TITLE

EXTERIOR WINDOW/ MESH/ LOUVER SCHEDULES

PROJECT NO. 50057109

A-601

SHEET NO.

INTERIOR WINDOW SCHEDULE - CENTRAL ENERGY PLANT

MARK	LOCATION	SIZE		SILL HEIGHT	TYPE	MATERIAL	GLAZING TYPE	LABEL	NOTES
		WIDTH	HEIGHT						
S1.1	FIRST FLOOR – 122	3'–4"	3'–4"	4'–0"	SW–01	SECURITY WINDOW SYSTEM; KYNAR PAINT FINISH			SECURITY GLAZING
S1.2	FIRST FLOOR – 122	3'–4"	3'–4"	4'–0"	SW–01	SECURITY WINDOW SYSTEM; KYNAR PAINT FINISH			SECURITY GLAZING
S1.3	FIRST FLOOR – 122	3'–4"	3'–4"	4'–0"	SW–01	SECURITY WINDOW SYSTEM; KYNAR PAINT FINISH			SECURITY GLAZING
S1.4	FIRST FLOOR – 122	3'–4"	3'–4"	4'–0"	SW–01	SECURITY WINDOW SYSTEM; KYNAR PAINT FINISH			SECURITY GLAZING
S2.1	FIRST FLOOR – 116	3'–0"	4'–0"	3'–4"	SW–02	SECURITY WINDOW SYSTEM; KYNAR PAINT FINISH			SECURITY GLAZING
S2.2	FIRST FLOOR – 116	3'–0"	4'–0"	3'–4"	SW–02	SECURITY WINDOW SYSTEM; KYNAR PAINT FINISH			SECURITY GLAZING
S2.3	FIRST FLOOR – 116	3'–0"	4'–0"	3'–4"	SW–02	SECURITY WINDOW SYSTEM; KYNAR PAINT FINISH			SECURITY GLAZING
S2.4	FIRST FLOOR – 116	3'–0"	4'–0"	3'–4"	SW–02	SECURITY WINDOW SYSTEM; KYNAR PAINT FINISH			SECURITY GLAZING
S2.5	FIRST FLOOR – 116	3'–0"	4'–0"	3'–4"	SW–02	SECURITY WINDOW SYSTEM; KYNAR PAINT FINISH			SECURITY GLAZING
S2.6	FIRST FLOOR – 116	3'–0"	4'–0"	3'–4"	SW–02	SECURITY WINDOW SYSTEM; KYNAR PAINT FINISH			SECURITY GLAZING
S7	FIRST FLOOR – 130	13'–8"	7'–4"	0'–0"	SW–03	SECURITY WINDOW SYSTEM; KYNAR PAINT FINISH			SECURITY GLAZING
S8	FIRST FLOOR – 115	4'–8"	4'–0"	3'–4"	SW–04	SECURITY WINDOW SYSTEM; KYNAR PAINT FINISH			SECURITY GLAZING
S9.1	FIRST FLOOR – 115	3'–4"	3'–4"	4'–0"	SW–01	SECURITY WINDOW SYSTEM; KYNAR PAINT FINISH			SECURITY GLAZING
S9.2	FIRST FLOOR – 115	3'–4"	3'–4"	4'–0"	SW–01	SECURITY WINDOW SYSTEM; KYNAR PAINT FINISH			SECURITY GLAZING
S10	FIRST FLOOR – 115	4'–8"	4'–0"	3'–4"	SW–04	SECURITY WINDOW SYSTEM; KYNAR PAINT FINISH			SECURITY GLAZING
S11	FIRST FLOOR – 115	4'–8"	4'–0"	3'–4"	SW–04	SECURITY WINDOW SYSTEM; KYNAR PAINT FINISH			SECURITY GLAZING
S12	FIRST FLOOR – 115	4'–8"	4'–0"	3'–4"	SW–04	SECURITY WINDOW SYSTEM; KYNAR PAINT FINISH			SECURITY GLAZING
S13	FIRST FLOOR – 137	3'–6"	4'–0"	3'–4"	SW–05	DHM	SG–2F	Y	SECURITY GLAZING
S14	FIRST FLOOR – 137	9'–6"	4'–0"	3'–4"	SW–06	DHM	SG–2F	Y	SECURITY GLAZING
S15	FIRST FLOOR – 137	6'–4"	4'–0"	3'–4"	SW–07	DHM	SG–2F	Y	SECURITY GLAZING
S16	FIRST FLOOR – 137	5'–4"	4'–0"	3'–4"	SW–08	DHM	SG–2F	Y	SECURITY GLAZING
S17	FIRST FLOOR – 137	9'–0"	4'–0"	3'–4"	SW–09	DHM	SG–2F	Y	SECURITY GLAZING
S18	FIRST FLOOR – 137	5'–4"	4'–0"	3'–4"	SW–08	DHM	SG–2F	Y	SECURITY GLAZING
S19	FIRST FLOOR – 137	3'–4"	4'–0"	3'–4"	SW–10	DHM	SG–2F	Y	SECURITY GLAZING
S20	SECOND FLOOR – 232	6'–8"	2'–8"	6'–0"	WT–11	SECURITY WINDOW SYSTEM; KYNAR PAINT FINISH			SECURITY GLAZING
S21	SECOND FLOOR – 232	6'–8"	2'–8"	6'–0"	WT–11	SECURITY WINDOW SYSTEM; KYNAR PAINT FINISH			SECURITY GLAZING
S22	SECOND FLOOR – 232	6'–8"	2'–8"	6'–0"	WT–11	SECURITY WINDOW SYSTEM; KYNAR PAINT FINISH			SECURITY GLAZING
S23	SECOND FLOOR – 232	6'–8"	2'–8"	6'–0"	WT–11	SECURITY WINDOW SYSTEM; KYNAR PAINT FINISH			SECURITY GLAZING
S24	SECOND FLOOR – 211	4'–8"	10'–4"	0'–0"	WT–12	SECURITY WINDOW SYSTEM; KYNAR PAINT FINISH			SECURITY GLAZING
S25	SECOND FLOOR – 211	6'–4"	10'–4"	0'–0"	WT–13	SECURITY WINDOW SYSTEM; KYNAR PAINT FINISH			SECURITY GLAZING
S26	SECOND FLOOR – 214	4'–8"	4'–0"	3'–4"	SW–04	DHM	SG–2F	Y	SECURITY GLAZING
S27	SECOND FLOOR – 214	3'–4"	4'–0"	3'–4"	SW–14	DHM	SG–2F	Y	SECURITY GLAZING
S28	SECOND FLOOR – 214	11'–0"	4'–0"	3'–4"	SW–15	DHM	SG–2F	Y	SECURITY GLAZING
S29	SECOND FLOOR – 214	5'–0"	4'–0"	3'–4"	SW–16	DHM	SG–2F	Y	SECURITY GLAZING
S30	SECOND FLOOR – 214	16'–0"	4'–0"	3'–4"	SW–17	DHM	SG–2F	Y	SECURITY GLAZING
S31	SECOND FLOOR – 214	5'–0"	4'–0"	3'–4"	SW–16	DHM	SG–2F	Y	SECURITY GLAZING
S32	SECOND FLOOR – 214	4'–0"	4'–0"	3'–4"	SW–18	DHM	SG–2F	Y	SECURITY GLAZING
S33	SECOND FLOOR – 213	10'–0"	4'–0"	3'–4"	SW–19	SECURITY WINDOW SYSTEM; KYNAR PAINT FINISH			SECURITY GLAZING
S34	SECOND FLOOR – 213	10'–4"	4'–0"	3'–4"	SW–20	SECURITY WINDOW SYSTEM; KYNAR PAINT FINISH			SECURITY GLAZING
S35	SECOND FLOOR – 213	10'–0"	4'–0"	3'–4"	SW–19	SECURITY WINDOW SYSTEM; KYNAR PAINT FINISH			SECURITY GLAZING
S36	SECOND FLOOR – 214	5'–4"	4'–0"	3'–4"	SW–21	SECURITY WINDOW SYSTEM; KYNAR PAINT FINISH			SECURITY GLAZING
S36	SECOND FLOOR – 214	5'–4"	4'–0"	3'–4"	SW–21	SECURITY WINDOW SYSTEM; KYNAR PAINT FINISH			SECURITY GLAZING
S37	THIRD FLOOR – 313	9'–0"	5'–0"	3'–0"	SW–22	SECURITY WINDOW SYSTEM; KYNAR PAINT FINISH			SECURITY GLAZING

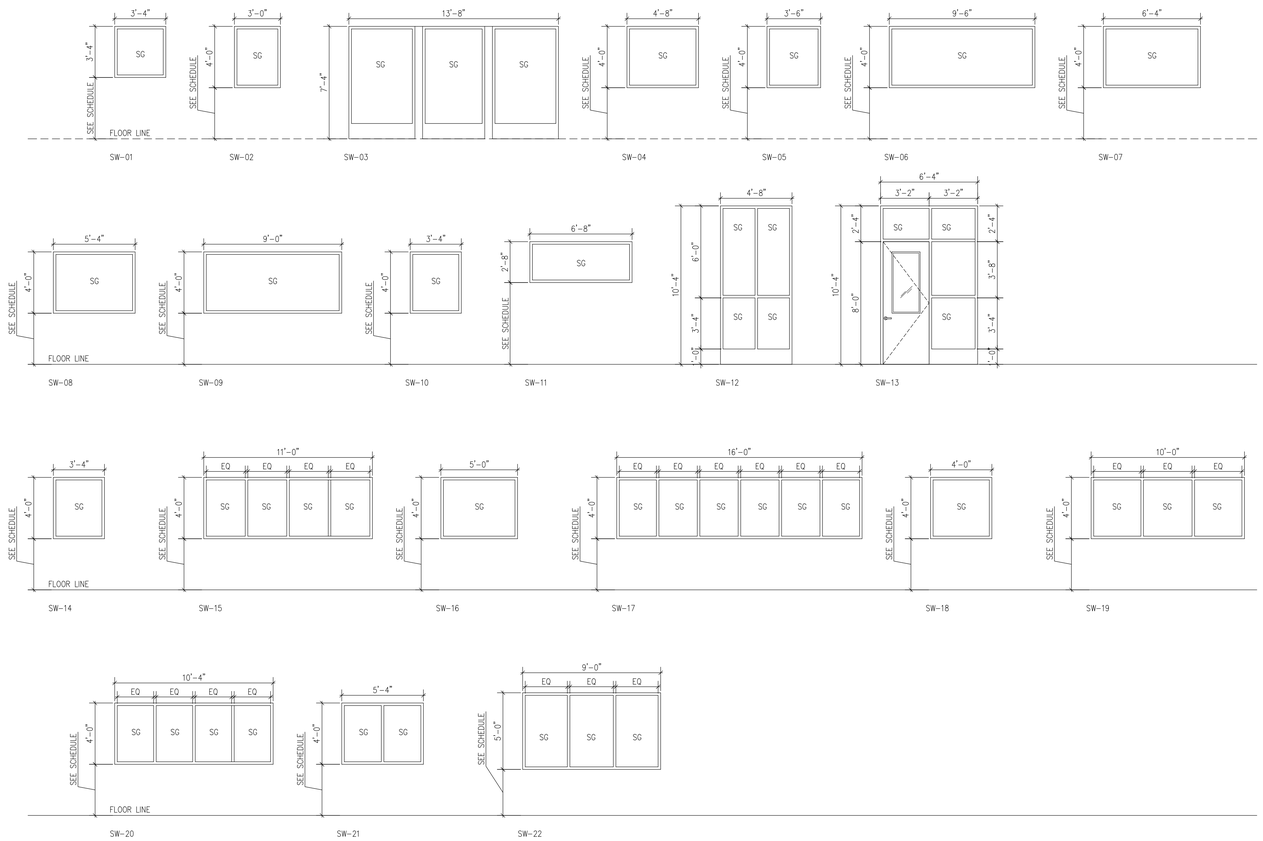

WINDOW, LOUVER & MESH LEGEND

ALA	ALUMINUM; ANODIZED
EX	EXISTING
FL	FIRE LITE GLAZING
GLA	GLASS
HM	HOLLOW METAL
HMP	HOLLOW METAL; PAINTED
IG	IMPACT GLAZING; INSULATED
LMI	LARGE MISSILE IMPACT
MTL	METAL
SG	SECURITY GLAZING
SMI	SMALL MISSILE IMPACT
SPAN	SPANDREL
SPC	STEEL; POWDER COAT PAINTED
TEMP	TEMPERED
VIS	VISION
WMF	WELDED WIRE FABRIC; POWDER COAT PAINTED
WD	WOOD

Dewberry

Dewberry Architects Inc.

401 SW Water St.
Suite 701
Peoria, IL 61602
309.282.8000 Phone
309.282.8001 Fax

ARC3 architecture

TLC ENGINEERING FOR ARCHITECTURE

Pinellas County

Upgrade Jail Campus Infrastructure
Phase 1 Design Criteria

114400 North 49th Street
Clearwater, FL.

SEAL

PRELIMINARY DOCUMENTS
NOT FOR CONSTRUCTION

KEY PLAN

SCALE

1/8" = 1'-0"

No.	Description	Date

REVISIONS

DRAWN BY	MDW
APPROVED BY	
CHECKED BY	
DATE	3/19/2014

TITLE

INTERIOR WINDOW SCHEDULE

PROJECT NO. 50057109

A-602

SHEET NO.

FINISH + COLOR SCHEDULE - INFRASTRUCTURE BUILDING

SPACE		FLOOR		BASE		WALLS								CEILING		REMARKS
						NORTH		SOUTH		EAST		WEST				
NUMBER	NAME	MATERIAL	COLOR	MATERIAL	COLOR	MATERIAL	COLOR	MATERIAL	COLOR	MATERIAL	COLOR	MATERIAL	COLOR	MATERIAL	COLOR	
101	SECURITY ELECTRONICS	SC	–	–	–	P	–	P	–	P	–	P	–	SEE PLANS		
102	DOCK STORAGE	SC	–	–	–	P	–	P	–	P	–	P	–	SEE PLANS		
103	SALLYPORT SERVICE	SPECIFIED ELSEWHERE												SEE PLANS		
104	WATER STORAGE TANK	SC	–	–	–	P	–	P	–	P	–	P	–	SEE PLANS		
105	LOADING DOCK	SC	–	–	–	EP	–	EP	–	EP	–	EP	–	SEE PLANS		
106	GARBAGE/RECYCLING	SC	–	–	–	EP	–	EP	–	EP	–	EP	–	SEE PLANS		
107	DOCK STAGING	HC	–	–	–	EP	–	EP	–	EP	–	EP	–	SEE PLANS		
108	BULK DRY STORAGE	HC	–	–	–	EP	–	EP	–	EP	–	EP	–	SEE PLANS		
109	BULK REF. STORAGE	HC	–	–	–	SPECIFIED ELSEWHERE								SEE PLANS		SEE KITCHEN DOCUMENTS
110	PROGRAM MEETING RM	VCT	–	–	–	EP	–	EP	–	EP	–	EP	–	SEE PLANS		
111	PROGRAM MEETING RM	VCT	–	–	–	EP	–	EP	–	EP	–	EP	–	SEE PLANS		
112	STORAGE	VCT	–	–	–	P	–	P	–	P	–	P	–	SEE PLANS		
113	INMATE TOILET	EF	–	–	–	EP	–	EP	–	EP	–	EP	–	SEE PLANS		
114	JANITOR	HC	–	–	–	EP	–	EP	–	EP	–	EP	–	SEE PLANS		
115	OFFICE	VCT	–	–	–	EP	–	EP	–	EP	–	EP	–	SEE PLANS		
116	PROGRAM MEETING RM	VCT	–	–	–	EP	–	EP	–	EP	–	EP	–	SEE PLANS		
117	A/V CLOSET	VCT	–	–	–	P	–	P	–	P	–	P	–	SEE PLANS		
118	STAFF TOILET	EF	–	–	–	EP	–	EP	–	EP	–	EP	–	SEE PLANS		
119	INMATE TOILET	EF	–	–	–	EP	–	EP	–	EP	–	EP	–	SEE PLANS		
120	STORAGE	VCT	–	–	–	P	–	P	–	P	–	P	–	SEE PLANS		
121	INMATE TOILET	EF	–	–	–	EP	–	EP	–	EP	–	EP	–	SEE PLANS		
122	WORKER STAGING	HC	–	–	–	EP	–	EP	–	EP	–	EP	–	SEE PLANS		
123	SEARCH	HC	–	–	–	EP	–	EP	–	EP	–	EP	–	SEE PLANS		
124	WATER HEATER	SC	–	–	–	P	–	P	–	P	–	P	–	SEE PLANS		
125	STAFF TOILET	EF	–	–	–	EP	–	EP	–	EP	–	EP	–	SEE PLANS		
126	AIR COMPRESSOR	SC	–	–	–	P	–	P	–	P	–	P	–	SEE PLANS		
127	DRYERS	SC	–	–	–	P	–	P	–	P	–	P	–	SEE PLANS		
128	CHEMICAL STORAGE	SC	–	–	–	EP	–	EP	–	EP	–	EP	–	SEE PLANS		
129	INMATE TOILET	EF	–	–	–	EP	–	EP	–	EP	–	EP	–	SEE PLANS		
130	BREAK ROOM	HC	–	–	–	EP	–	EP	–	EP	–	EP	–	SEE PLANS		
131	UNIFORM STORAGE	HC	–	–	–	EP	–	EP	–	EP	–	EP	–	SEE PLANS		
132	RISER ROOM	SC	–	–	–	P	–	P	–	P	–	P	–	SEE PLANS		
133	MAINT/SUPPLY	HC	–	–	–	EP	–	EP	–	EP	–	EP	–	SEE PLANS		
134	BEDDING STORAGE	HC	–	–	–	EP	–	EP	–	EP	–	EP	–	SEE PLANS		
135	CLEAN LAUNDRY	HC	–	–	–	EP	–	EP	–	EP	–	EP	–	SEE PLANS		
136	UTILITY WASH	EF	–	–	–	EW	–	EW	–	EW	–	EW	–	SEE PLANS		
137	OFFICE/CONTROL	HC	–	–	–	EP	–	EP	–	EP	–	EP	–	SEE PLANS		
138	CENTRAL LAUNDRY	HC	–	–	–	EP	–	EP	–	EP	–	EP	–	SEE PLANS		
139	CART WASH	EF	–	–	–	EW	–	EW	–	EW	–	EW	–	SEE PLANS		
140	ELECTRIC	SC	–	–	–	P	–	P	–	P	–	P	–	SEE PLANS		
141	CORRIDOR	HC	–	–	–	EP	–	EP	–	EP	–	EP	–	SEE PLANS		
SA1	STAIR A	SC	–	–	–	P	–	P	–	P	–	P	–	SEE PLANS		
SB1	STAIR B	SC	–	–	–	P	–	P	–	P	–	P	–	SEE PLANS		
201	KITCHEN LAUNDRY	HC	–	–	–	EP	–	EP	–	EP	–	EP	–	SEE PLANS		
202	JANITOR EQUIP	HC	–	–	–	EP	–	EP	–	EP	–	EP	–	SEE PLANS		
203	EQUIPMENT STORAGE	HC	–	–	–	EP	–	EP	–	EP	–	EP	–	SEE PLANS		
204	DRY FOOD STORAGE	HC	–	–	–	EP	–	EP	–	EP	–	EP	–	SEE PLANS		
205	UNIFORM	HC	–	–	–	EP	–	EP	–	EP	–	EP	–	SEE PLANS		
206	STAFF TOILET	ES	–	–	–	EW	–	EW	–	EW	–	EW	–	SEE PLANS		
207	INMATE TOILET	ES	–	–	–	EW	–	EW	–	EW	–	EW	–	SEE PLANS		
208	INMATE TOILET	ES	–	–	–	EW	–	EW	–	EW	–	EW	–	SEE PLANS		
209	SECURED STORAGE	HC	–	–	–	EP	–	EP	–	EP	–	EP	–	SEE PLANS		
210	CORRIDOR	ES	–	–	–	EP	–	EP	–	EP	–	EP	–	SEE PLANS		
211	BREAK ROOM	HC	–	–	–	EP	–	EP	–	EP	–	EP	–	SEE PLANS		
212	CORRIDOR	ES	–	–	–	EP	–	EP	–	EP	–	EP	–	SEE PLANS		
213	OFFICE	HC	–	–	–	P	–	P	–	P	–	P	–	SEE PLANS		
214	FOOD SERVICE MGMT	HC	–	–	–	P	–	P	–	P	–	P	–	SEE PLANS		
215	WARE WASH AREA	ES	–	–	–	EW	–	EW	–	EW	–	EW	–	SEE PLANS		
216	CHEMICAL STORAGE	ES	–	–	–	EP	–	EP	–	EP	–	EP	–	SEE PLANS		
217	STORAGE/LINK	HC	–	–	–	EP	–	EP	–	EP	–	EP	–	SEE PLANS		
218	STORAGE	HC	–	–	–	P	–	P	–	P	–	P	–	SEE PLANS		
219	CART STORAGE	ES	–	–	–	EW	–	EW	–	EW	–	EW	–	SEE PLANS		
220	TRAY MAKE-UP	ES	–	–	–	EW	–	EW	–	EW	–	EW	–	SEE PLANS		
221	CORRIDOR	HC	–	–	–	EP	–	EP	–	EP	–	EP	–	SEE PLANS		
222	CORRIDOR	HC	–	–	–	EP	–	EP	–	EP	–	EP	–	SEE PLANS		
223	MULTI-PURPOSE	VCT	–	–	–	EP	–	EP	–	EP	–	EP	–	SEE PLANS		
224	A/V CLOSET	VCT	–	–	–	P	–	P	–	P	–	P	–	SEE PLANS		
226	STAFF TOILET	ES	–	–	–	EP	–	EP	–	EP	–	EP	–	SEE PLANS		
227	STAFF TOILET	ES	–	–	–	EP	–	EP	–	EP	–	EP	–	SEE PLANS		
228	JANITOR	HC	–	–	–	P	–	P	–	P	–	P	–	SEE PLANS		
229	CORRIDOR	VCT	–	–	–	EP	–	EP	–	EP	–	EP	–	SEE PLANS		
230	FOOD PREP SERVICE	ES	–	–	–	EW	–	EW	–	EW	–	EW	–	SEE PLANS		
231	SERVING	VCT	–	–	–	EP	–	EP	–	EP	–	EP	–	SEE PLANS		
232	STAFF DINING	VCT	–	–	–	EP	–	EP	–	EP	–	EP	–	SEE PLANS		
233	ELECTRIC	SC	–	–	–	P	–	P	–	P	–	P	–	SEE PLANS		
234	ICE/BEV	ES	–	–	–	EW	–	EW	–	EW	–	EW	–	SEE PLANS		
235	HOT FOOD PRODUCT.	ES	–	–	–	EW	–	EW	–	EW	–	EW	–	SEE PLANS		
236	DAILY DRY STORAGE	ES	–	–	–	EW	–	EW	–	EW	–	EW	–	SEE PLANS		
237	FINISH VEG PREP	ES	–	–	–	EW	–	EW	–	EW	–	EW	–	SEE PLANS		
238	FINISH MEAT PREP	ES	–	–	–	EW	–	EW	–	EW	–	EW	–	SEE PLANS		
239	(–) 10 FREEZER	HC	–	–	–	SPECIFIED ELSEWHERE										SEE KITCHEN DOCUMENTS
240	(–) 20 FREEZER	HC	–	–	–	SPECIFIED ELSEWHERE										SEE KITCHEN DOCUMENTS
241	THAW/PULL	HC	–	–	–	SPECIFIED ELSEWHERE										SEE KITCHEN DOCUMENTS
242	BULK COLDROOM	HC	–	–	–	SPECIFIED ELSEWHERE										SEE KITCHEN DOCUMENTS
243	FINISHED BULK	HC	–	–	–	SPECIFIED ELSEWHERE										SEE KITCHEN DOCUMENTS
244	BULK MEAT	HC	–	–	–	SPECIFIED ELSEWHERE										SEE KITCHEN DOCUMENTS
245	FINISH PRODUCE	HC	–	–	–	SPECIFIED ELSEWHERE										SEE KITCHEN DOCUMENTS
246	TRASH HOLDING	ES	–	–	–	EW	–	EW	–	EW	–	EW	–	SEE PLANS		
247	DAIRY COLDROOM	HC	–	–	–	SPECIFIED ELSEWHERE										SEE KITCHEN DOCUMENTS
248	BULK PRODUCE	HC	–	–	–	SPECIFIED ELSEWHERE										SEE KITCHEN DOCUMENTS
249	JANITOR	HC	–	–	–	EP	–	EP	–	EP	–	EP	–	SEE PLANS		
250	CORRIDOR	ES	–	–	–	EP	–	EP	–	EP	–	EP	–	SEE PLANS		
251	CORRIDOR	ES	–	–	–	EP	–	EP	–	EP	–	EP	–	SEE PLANS		
SA2	STAIR A	SC	–	–	–	P	–	P	–	P	–	P	–	SEE PLANS		
SB2	STAIR B	SC	–	–	–	P	–	P	–	P	–	P	–	SEE PLANS		
301	OFFICE	HC	–	–	–	EP	–	EP	–	EP	–	EP	–	SEE PLANS		
302	CONTROL ROOM	VCT	–	–	–	EP	–	EP	–	EP	–	EP	–	SEE PLANS		
303	SECURITY ELECTRONICS	HC	–	–	–	P	–	P	–	P	–	P	–	SEE PLANS		
304	VESTIBULE	HC	–	–	–	EP	–	EP	–	EP	–	EP	–	SEE PLANS		
305	STAFF TOILET	HC	–	–	–	EP	–	EP	–	EP	–	EP	–	SEE PLANS		
306	IT ROOM	HC	–	–	–	P	–	P	–	P	–	P	–	SEE PLANS		
307	ELEVATOR LOBBY	HC	–	–	–	EP	–	EP	–	EP	–	EP	–	SEE PLANS		
308	CHILLER ROOM	SC	–	–	–	P	–	P	–	P	–	P	–	SEE PLANS		
309	GENERATOR ROOM	SC	–	–	–	P	–	P	–	P	–	P	–	SEE PLANS		
310	ELEV. CONTROL	HC	–	–	–	P	–	P	–	P	–	P	–	SEE PLANS		

FINISH + COLOR SCHEDULE - INFRASTRUCTURE BUILDING (CONT.)

SPACE		FLOOR		BASE		WALLS								CEILING		REMARKS
						NORTH		SOUTH		EAST		WEST				
NUMBER	NAME	MATERIAL	COLOR	MATERIAL	COLOR	MATERIAL	COLOR	MATERIAL	COLOR	MATERIAL	COLOR	MATERIAL	COLOR	MATERIAL	COLOR	
311	GENERATOR ROOM	SC	–	–	–	P	–	P	–	P	–	P	–	SEE PLANS		
312	ELECTRICAL ROOM	SC	–	–	–	P	–	P	–	P	–	P	–	SEE PLANS		
313	CONFERENCE ROOM	VCT	–	–	–	EP	–	EP	–	EP	–	EP	–	SEE PLANS		
SA3	STAIR A	SC	–	–	–	P	–	P	–	P	–	P	–	SEE PLANS		
SB3	STAIR B	SC	–	–	–	P	–	P	–	P	–	P	–	SEE PLANS		

FINISH + COLOR SCHEDULE - CENTRAL HOUSING

SPACE		FLOOR		BASE		WALLS								CEILING		REMARKS
						NORTH		SOUTH		EAST		WEST				
NUMBER	NAME	MATERIAL	COLOR	MATERIAL	COLOR	MATERIAL	COLOR	MATERIAL	COLOR	MATERIAL	COLOR	MATERIAL	COLOR	MATERIAL	COLOR	
N211	CORRIDOR	HC	–	–	–	EP	–	EP	–	EP	–	EP	–	SEE PLANS		
N211A	VESTIBULE	HC	–	–	–	EP	–	EP	–	EP	–	EP	–	SEE PLANS		
N211B	VESTIBULE	HC	–	–	–	EP	–	EP	–	EP	–	EP	–	SEE PLANS		
BR	PEDESTRIAN BRIDGE	HC	–	–	–	EP	–	EP	–	EP	–	EP	–	SEE PLANS		

FINISH + COLOR SCHEDULE - CENTRAL ELEVATOR ADDITION

SPACE		FLOOR		BASE		WALLS								CEILING		REMARKS
						NORTH		SOUTH		EAST		WEST				
NUMBER	NAME	MATERIAL	COLOR	MATERIAL	COLOR	MATERIAL	COLOR	MATERIAL	COLOR	MATERIAL	COLOR	MATERIAL	COLOR	MATERIAL	COLOR	
D140	S.P.V.	VCT	–	–	–	EP	–	EP	–	EP	–	EP	–	SEE PLANS		
D140A	ELEVATOR MACHINE	SC	–	–	–	P	–	P	–	P	–	P	–	SEE PLANS		
D1E8	FREIGHT ELEVATOR	STEEL PLATE GRID		–	–	BAKED ENAMEL STEEL PLATE								–		4
D201	CORRIDOR	VCT	–	–	–	EP	–	EP	–	EP	–	EP	–	SEE PLANS		
D201A	STORAGE	HC	–	–	–	P	–	P	–	P	–	P	–	SEE PLANS		
D2E8	FREIGHT ELEVATOR	STEEL PLATE GRID		–	–	BAKED ENAMEL STEEL PLATE								–		4

MATERIAL FINISH SCHEDULE

LOCATION	CODE	MATERIAL	COLOR + MATERIAL SPEC	MANUFACTURER/SUPPLIER	ADDITIONAL INFORMATION
	ETR	EXISTING TO REMAIN			
FLOOR	SC	SEALED CONCRETE			
	HC	SEALED/HARDENED AND BURNISHED CONCRETE			
	EF	EPOXY FLOORING SYSTEM			
WALLS	P	WALL PAINT			
	EP	EPOXY PAINT			
	EW	EPOXY WALL SYSTEM			

FINISH AND COLOR NOTES

1. PAINT ALL HOLLOW METAL DOORS AND FRAMES WITH ENAMEL PAINT.
2. PAINT ALL EXPOSED EXTERIOR FERROUS METAL.
3. SEE REFLECTED CEILING PLANS FOR CEILING FINISH REQUIREMENTS.
4. PROVIDE FREIGHT ELEVATOR ENCLOSURE WITH SECURITY CEILING AND FIXTURES.
5. PAINT ALL NON PREFINISHED WALLS, EXPOSED CEILINGS, HANDRAILS, GUARD RAILS, HOLLOW METAL DOORS & FRAMES AND INTERIOR FERROUS METALS.

Dewberry

Dewberry Architects Inc.

401 SW Water St.
Suite 701
Peoria, IL 61602
309.282.8000 Phone
309.282.8001 Fax

ARC3 architecture

TLC ENGINEERING FOR ARCHITECTURE

Pinellas County

Upgrade Jail Campus Infrastructure
Phase 1 Design Criteria

114400 North 49th Street
Clearwater, FL.

SEAL

PRELIMINARY DOCUMENTS
NOT FOR CONSTRUCTION

KEY PLAN

SCALE

1/8" = 1'-0"

No.	Description	Date

REVISIONS

DRAWN BY RLB
APPROVED BY
CHECKED BY
DATE 3/19/2014

TITLE

FINISH SCHEDULE

PROJECT NO. 50057109

A-603

SHEET NO.

1 EXTERIOR PERSPECTIVE AT NORTHWEST CORNER OF BUILDING
Scale:

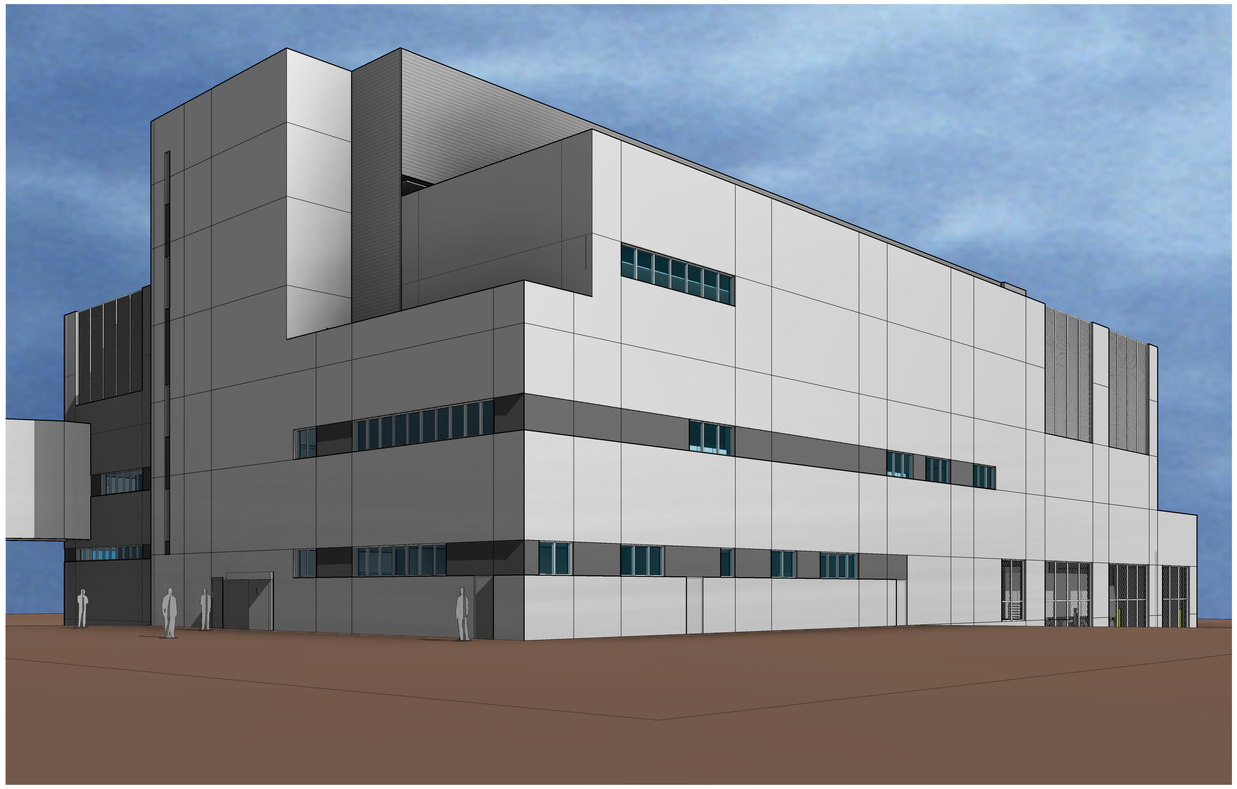

2 EXTERIOR PERSPECTIVE AT NORTHEAST CORNER OF BUILDING
Scale:

Dewberry

ARC3 architecture

George F. Young, Inc. Since 1919

ENGINEERING FOR ARCHITECTURE

Pinellas County

Upgrade Jail Campus Infrastructure

Phase 1 Design Criteria

114400 North 49th Street
Clearwater, FL.

SEAL

PRELIMINARY DOCUMENTS
NOT FOR CONSTRUCTION

KEY PLAN

SCALE

No.	Description	Date

REVISIONS

DRAWN BY	RCE
APPROVED BY	LWB
CHECKED BY	CRD
DATE	03/19/2014

TITLE

CONCEPTUAL EXTERIOR PERSPECTIVES

PROJECT NO. 50057109

A-900

SHEET NO.

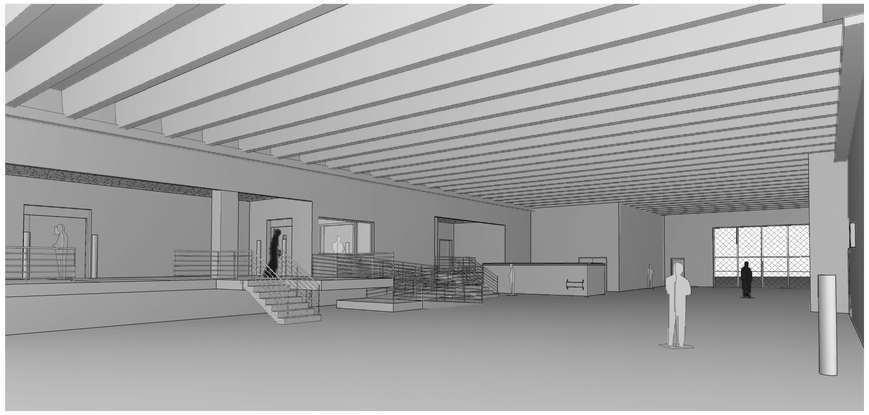

1 Loading Dock 1
Scale:

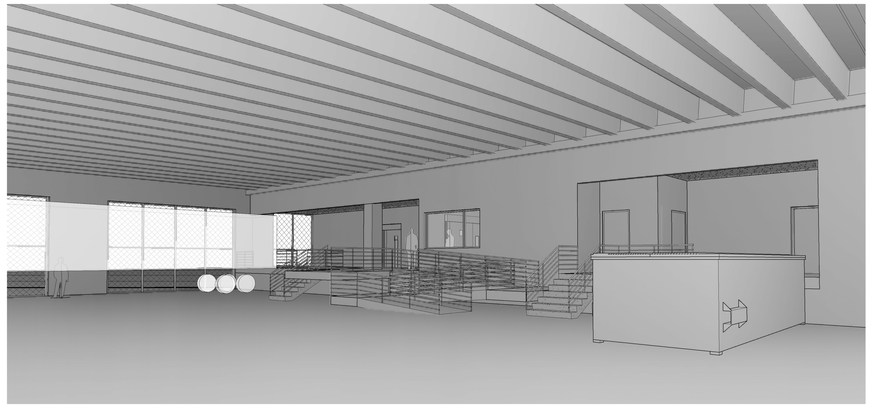

2 Loading Dock 2
Scale:

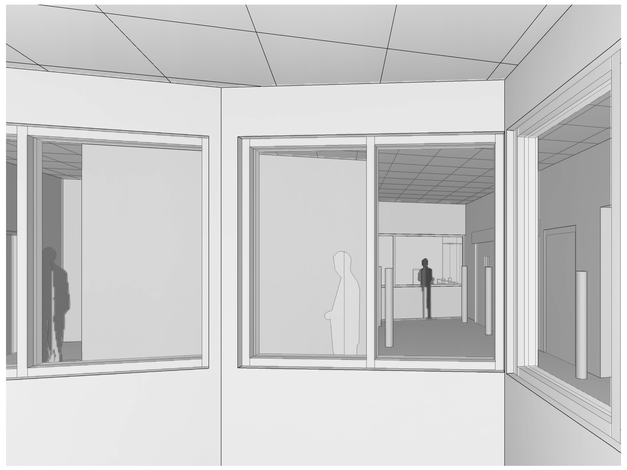

3 Control Room 1
Scale:

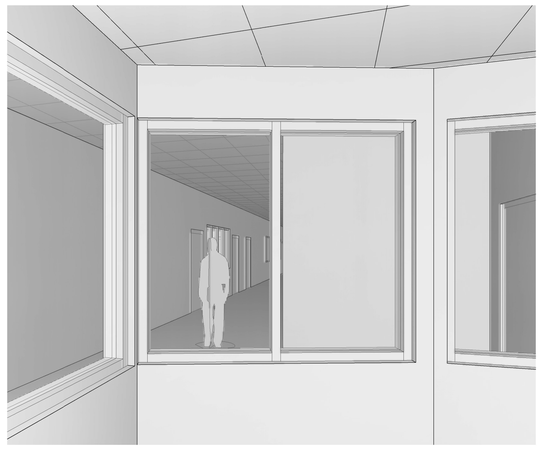

4 Control Room 2
Scale:

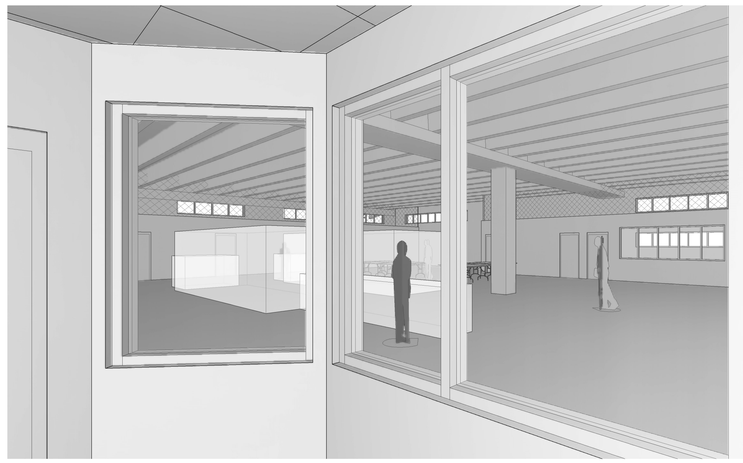

5 Control Room 3
Scale:

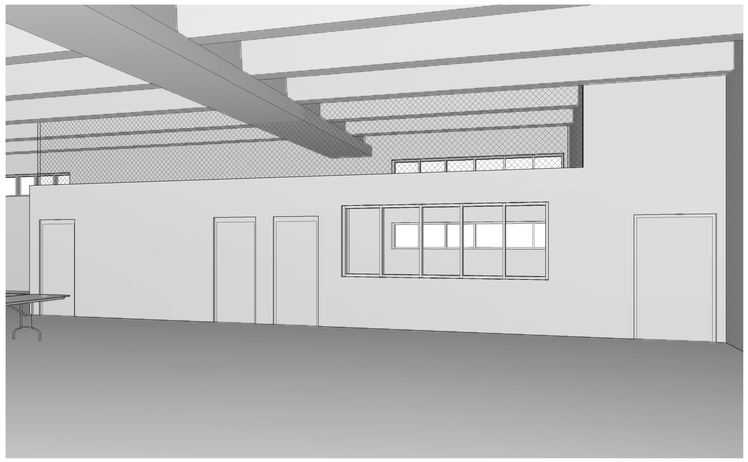

6 Laundry Room 1
Scale:

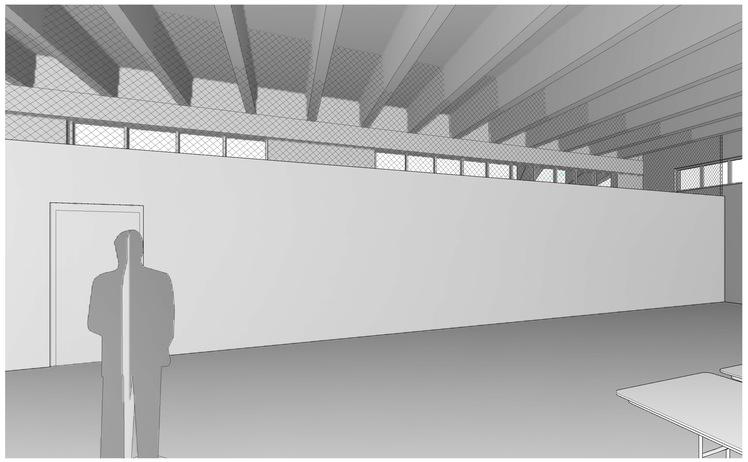

7 Laundry Room 2
Scale:

Dewberry

ARC3 architecture

George F. Young, Inc.
Since 1919

TLC ENGINEERING FOR ARCHITECTURE

Pinellas County

Upgrade Jail Campus Infrastructure

Phase 1 Design Criteria

114400 North 49th Street
Clearwater, FL.

SEAL

PRELIMINARY DOCUMENTS
NOT FOR CONSTRUCTION

KEY PLAN

SCALE

No.	Description	Date

REVISIONS

DRAWN BY	RCE
APPROVED BY	LWB
CHECKED BY	CRD
DATE	03/19/2014

TITLE

CONCEPTUAL INTERIOR PERSPECTIVES

PROJECT NO. 50057109

A-901

SHEET NO.

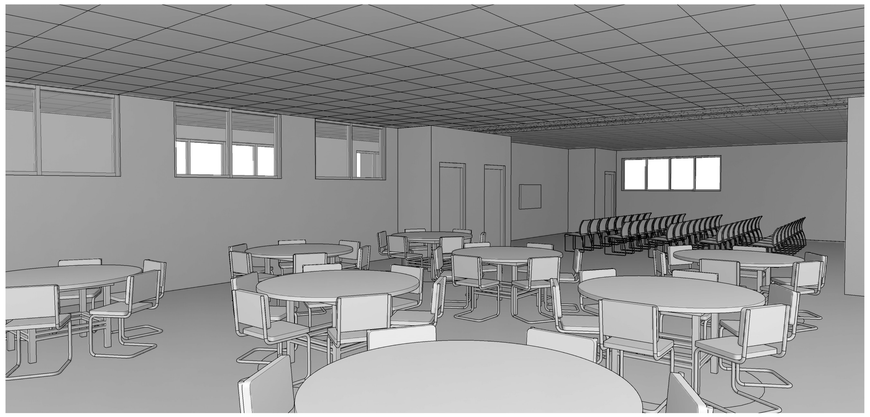

1 Staff Dining 1
Scale:

2 Multi-Purpose
Scale:

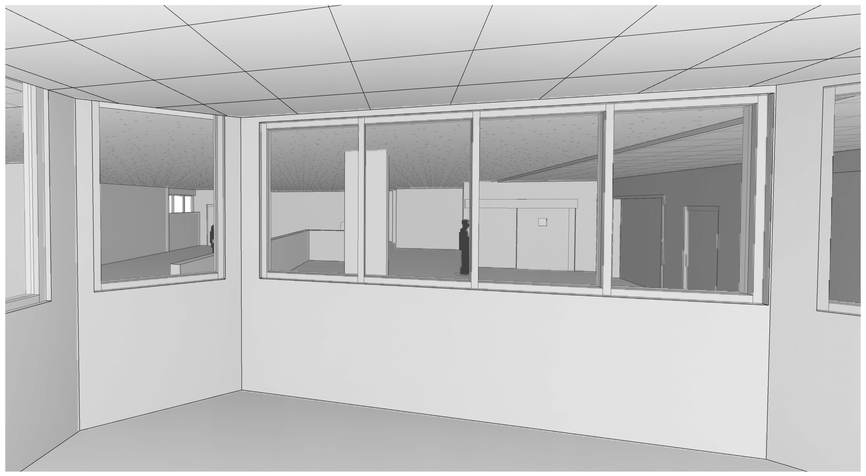

3 Food Service Office 1
Scale:

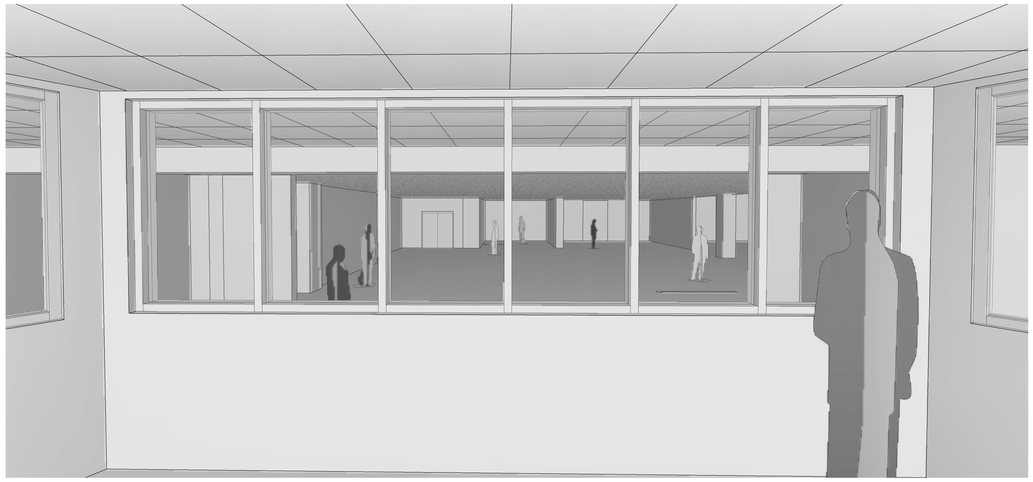

4 Food Service Office 2
Scale:

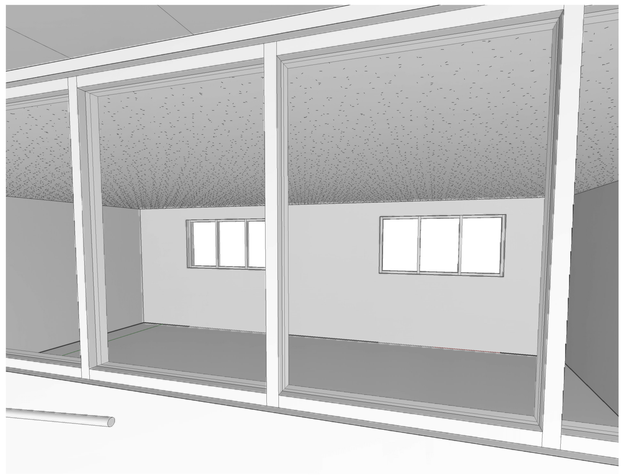

5 Food Service Office 3
Scale:

Dewberry

ARC3 architecture

George F. Young, Inc.
Since 1919

ENGINEERING FOR ARCHITECTURE

Pinellas County

Upgrade Jail Campus Infrastructure

Phase 1 Design Criteria

114400 North 49th Street
Clearwater, FL.

SEAL

PRELIMINARY DOCUMENTS
NOT FOR CONSTRUCTION

KEY PLAN

SCALE

No.	Description	Date

REVISIONS

DRAWN BY	RCE
APPROVED BY	LWB
CHECKED BY	CRD
DATE	03/19/2014

TITLE

CONCEPTUAL INTERIOR PERSPECTIVES

PROJECT NO. 50057109

A-902

SHEET NO.