SECURITY SYSTEMS SYMBOL LEGEND

SYMBOL	DESCRIPTION	WIRING REQUIREMENTS	SPECIFICATION SECTION	CONDUIT SIZE	BACK BOX	MOUNTING HEIGHT	NOTES
A	CONTROLLED AND MONITORED DOOR. (8" JAMB)	(4) #14 THHN, (3) #18 THHN	DIVISION 11	REFER TO DETAIL	REFER TO DETAIL	REFER TO DETAIL	1
B	MONITORED ONLY DOOR.	(3) #18 THHN	DIVISION 11	REFER TO DETAIL	REFER TO DETAIL	REFER TO DETAIL	2
C	CONTROLLED AND MONITORED ARCHITECTURAL DOOR.	(4) #14 THHN, (3) #18 THHN	DIVISION 8	REFER TO DETAIL	REFER TO DETAIL	REFER TO DETAIL	3
D	CONTROLLED AND MONITORED SLIDING DOOR DEVICE.	(10) #14 THHN	DIVISION 11	REFER TO DETAIL	REFER TO DETAIL	REFER TO DETAIL	4
E	CONTROLLED AND MONITORED DOOR. (2" JAMB)	(4) #14 THHN, (3) #18 THHN	DIVISION 8	REFER TO DETAIL	REFER TO DETAIL	REFER TO DETAIL	5
O	CONTROLLED AND MONITORED OVERHEAD DOOR / GATES.	(10) #14 THHN	DIVISION 8 / 28 50 00	REFER TO DETAIL	REFER TO DETAIL	REFER TO DETAIL	6
	PROXIMITY CARD READER.	9/C #22	28 13 00	3/4"	1 GANG 3 1/2" DEEP	48" AFF	7
DA	DURESS ALARM PUSHBUTTON. WALL MOUNTED.	(2) #18 TFFN	28 50 00	3/4"	1 GANG 3 1/2" DEEP	SEE DETAIL	8
	EXISTING PAN TILT ZOOM CCTV CAMERA.	(1) CATEGORY 6 4 PAIR UTP, CMP	28 16 00	3/4"	1 GANG 3 1/2" DEEP	REFER TO PLANS	9
	EXISTING FIXED CCTV CAMERA.	(1) CATEGORY 6 4 PAIR UTP, CMP	28 23 13	3/4"	1 GANG 3 1/2" DEEP	REFER TO PLANS	10
180	NEW FIXED CCTV CAMERA. "180" INDICATES 180 DEGREE CAMERA.	(1) CATEGORY 6 4 PAIR UTP, CMP	28 23 13	3/4"	1 GANG 3 1/2" DEEP	REFER TO PLANS	11
	NEW FIXED CCTV CAMERA.	(1) CATEGORY 6 4 PAIR UTP, CMP	28 23 13	3/4"	1 GANG 3 1/2" DEEP	REFER TO PLANS	10
	INTERCOM SUB-STATION. DETENTION GRADE STATION.	(1) 2 PAIR #18 SHEILDED	28 51 23	3/4"	2 GANG 3 1/2" DEEP	48" AFF	12
WP	INTERCOM SUB-STATION. DETENTION GRADE STATION WITH CALL BUTTON DOOR FRAME MOUNTED. WEATHERPROOF	(1) 2 PAIR #18 SHEILDED	28 51 23	3/4"	2 GANG 3 1/2" DEEP	48" AFF	13
	INTERCOM MASTER STATION.	(1) CATEGORY 6 4 PAIR UTP, CMP	28 51 23	3/4"	1 GANG 3 1/2" DEEP	18" AFF	14
S	CEILING MOUNTED PAGING SPEAKER.	(1) PAIR #18 SHEILDED PER ZONE	28 51 23	3/4"	5 3/8" ROUND 7 5/8" DEEP/161 SES	FLUSH IN CEILING	15
	WALL MOUNTED PAGING SPEAKER.	(1) PAIR #18 SHEILDED PER ZONE	28 51 23	3/4"	1 GANG 3 1/2" DEEP	108" AFF	16
PZM	PRESSURE ZONE MICROPHONE.	(1) 2 PAIR #18 SHEILDED	28 23 13	3/4"	1 GANG 3 1/2" DEEP	48" AFF	17
VMS	VIDEO MANAGEMENT WORK STATION.	(2) CATEGORY 6 4 PAIR UTP, CMP	28 23 33	1"	2 GANG 3 1/2" DEEP	50" AFF	18
DISPLAY	WALL MOUNTED LARGE FORMAT SURVEILLANCE MONITOR.	(2) #12 THHN & (1) #12 THHN GRD	27 11 20	NA	1 GANG 3 1/2" DEEP	REFER TO PLANS	19
I	DOOR INTERLOCK.	N/A	N/A	N/A	N/A	N/A	20
	T = TOUCH SCREEN G = GRAPHIC PANEL	(2) CATEGORY 6 4 PAIR UTP, CMP	28 46 19	1"	1 GANG 3 1/2" DEEP	18" AFF	21
WC MV	WATER VALVE CONTOL.	(3) #14 THHN	22 09 00	3/4"	1 GANG WITH FLEX WHIP	CONNECT IN CHASE	22
	REQUEST-TO-EXIT PIR.	(1) 2 PAIR #18 SHEILDED	28 13 00	3/4"	1 GANG 3 1/2" DEEP	90" AFF	23
PB	DOOR RELEASE PUSHBUTTON.	(1) 2 PAIR #18 SHEILDED	28 50 00	3/4"	1 GANG 3 1/2" DEEP	48" AFF	24
VVS	VIDEO VISITATION STATION.	(2) CATEGORY 6 4 PAIR UTP, CMP	28 23 33	1"	2 GANG 3 1/2" DEEP	50" AFF	25

GENERAL NOTES:

1. MINIMUM CONDUIT SIZE FOR A SINGLE DEVICE IS 3/4" U.O.N. WHERE PRACTICAL, SIMILAR DEVICES MAY BE GROUPED TOGETHER AND CONDUIT SIZE INCREASED TO COMPLY WITH NEC CONDUIT FILL REQUIREMENTS. PROVIDE CONTINUOUS CONDUIT RUN BACK TO SYSTEM HEAD END LOCATION.
2. CONTRACTOR IS REQUIRED TO ACCOMMODATE INCIDENTAL MOVEMENT OF THE FIELD DEVICES AS DIRECTED BY THE ARCHITECT. FROM THE LOCATION INDICATED, UP TO 10 FEET, PROVIDED THE DEVICE ROUGH-IN HAS NOT COMMENCED.
3. INDICATED MOUNTING HEIGHTS ARE FOR DESIGN PURPOSES ONLY. COORDINATE FINAL MOUNTING HEIGHT WITH SURROUNDING EQUIPMENT AND SURROUNDING CONDITIONS. MOUNTING HEIGHTS INDICATED ARE TO CENTER OF BOX.
4. CABLE WILL BE TYPE CMP.
5. ALL WORK SHOWN ON THE LEGEND IS TO BE FURNISHED AND INSTALLED UNDER THE DIVISION 28 SERIES SCOPE OF WORK, UNLESS OTHERWISE NOTED.
6. COORDINATE THE WORK OF DIVISION 28 WITH OTHER TRADES TO AVOID CONFLICTS.
7. STORE EQUIPMENT IN A CLEAN, DRY PLACE UNTIL READY FOR INSTALLATION. PROTECT FROM WEATHER, THEFT, DIRT, FUMES, WATER, CONSTRUCTION DEBRIS, ETC., AT ALL TIMES. DAMAGED EQUIPMENT WILL BE RESTORED TO LIKE NEW CONDITION OR REPLACED BY THE CONTRACTOR.
8. CLEAN ALL EQUIPMENT TO PRESENT A "NEW" CONDITION AT PROJECT COMPLETION. VACUUM CLEAN INTERNAL AREAS OF EQUIPMENT RACKS AND ENCLOSURES.
9. INTEGRATION MODULE ESSC, IS TO BE LOCATED AT CATV FEED LOCATIONS. SEE ELECTRICAL DWGS.
10. WIRING REQUIREMENTS SHOWN ARE FOR REFERENCE ONLY. COORDINATE FINAL REQUIREMENTS WITH SECTION SHOP DRAWINGS PRIOR TO INSATLLATION.

MAXIMUM # OF UTP CABLES PER TRADE SIZE)

1"	4
1-1/4"	7
1-1/2"	9
2"	16

LEGEND KEYED NOTES:

1. UNDER THE DIVISION 26 ELECTRICAL SCOPE OF WORK, PROVIDE CONDUIT AND WIRE ASSOCIATED WITH THE CONTROLLED AND MONITIRED DOOR (7" JAMB). DOOR POSITON SWITCH AND LATCH BOLT MONITOR SWITCH SHALL BE CONFIGURED AS TWO INDEPENDENT INPUTS TO THE PLC. UNDER THE DIVISION 28 SECTION SCOPE OF WORK, PROVIDE TERMINATION OF THE FIELD WIRING, INTEGRATION OF THE DEVICE WITH THE PLC/GUI AND ALL PROGRAMMING, TESTING, COMMISSIONING AND ANY APPUTENANCES NECESSARY FOR THE DEVICE TO FUNCTION AS SPECIFIED IN DIVISION 11 AND SECTION 28 46 20.
2. UNDER THE DIVISION 26 ELECTRICAL SCOPE OF WORK, PROVIDE CONDUIT AND WIRE ASSOCIATED WITH THE MONITIRED ONLY DOOR. DOOR POSITON SWITCH AND LATCH BOLT MONITOR SWITCH SHALL BECONFIGURED AS TWO INDEPENDENT INPUTS TO THE PLC. UNDER THE DIVISION 28 SECTION SCOPE OF WORK,PROVIDE TERMINATION OF THE FIELD WIRING, INTEGRATION OF THE DEVICE WITH THE PLC/GUI AND ALL PROGRAMMING, TESTING, COMMISSIONING AND ANY APPUTENANCES NECESSARY FOR THE DEVICE TO FUNCTION AS SPECIFIED IN DIVISION 11 AND SECTION 28 46 20.
3. UNDER THE DIVISION 26 ELECTRICAL SCOPE OF WORK, PROVIDE CONDUIT AND WIRE ASSOCIATED WITH THE CONTROLLED AND MONITIRED ARCHITECTURAL DOOR. DOOR POSITON SWITCH AND LATCH BOLT MONITOR SWITCH SHALL BECONFIGURED AS TWO INDEPENDENT INPUTS TO THE PLC. UNDER THE DIVISION 28 SECTION SCOPE OF WORK, PROVIDE TERMINATION OF THE FIELD WIRING, INTEGRATION OF THE DEVICE WITH THE PLC/GUI AND ALL PROGRAMMING,TESTING, COMMISSIONING AND ANY APPUTENANCES NECESSARY FOR THE DEVICE TO FUNCTION AS SPECIFIED IN DIVISION 11 AND SECTION 28 46 20.
4. UNDER THE DIVISION 26 ELECTRICAL SCOPE OF WORK, PROVIDE CONDUIT AND WIRE ASSOCIATED WITH THE CONTROLLED AND MONITIRED SLIDING DOOR DEVICE. UNDER THE DIVISION 28 SECTION SCOPE OF WORK, PROVIDE TERMINATION OF THE FIELD WIRING, INTEGRATION OF THE DEVICE WITH THE PLC/GUI AND ALL PROGRAMMING,TESTING, COMMISSIONING AND ANY APPUTENANCES NECESSARY FOR THE DEVICE TO FUNCTION AS SPECIFIED IN DIVISION 11 AND SECTION 28 46 20
5. UNDER THE DIVISION 26 ELECTRICAL SCOPE OF WORK, PROVIDE CONDUIT AND WIRE ASSOCIATED WITH THE CONTROLLED AND MONITIRED DOOR (2" JAMB). DOOR POSITON SWITCH AND LATCH BOLT MONITOR SWITCH SHALL BECONFIGURED AS TWO INDEPENDENT INPUTS TO THE PLC. UNDER THE DIVISION 28 SECTION SCOPE OF WORK,PROVIDE TERMINATION OF THE FIELD WIRING, INTEGRATION OF THE DEVICE WITH THE PLC/GUI AND ALL PROGRAMMING,TESTING, COMMISSIONING AND ANY APPUTENANCES NECESSARY FOR THE DEVICE TO FUNCTION AS SPECIFIED IN DIVISION 11 AND SECTION 28 46 20
6. UNDER THE DIVISION 26 ELECTRICAL SCOPE OF WORK, PROVIDE CONDUIT AND WIRE ASSOCIATED WITH THE CONTROLLED AND MONITIRED OVERHEAD DOOR / GATES (WITH LOOPS). UNDER THE DIVISION 28 SECTION SCOPE OF WORK,PROVIDE TERMINATION OF THE FIELD WIRING, INTEGRATION OF THE DEVICE WITH THE PLC/GUI AND ALL PROGRAMMING,TESTING, COMMISSIONING AND ANY APPUTENANCES NECESSARY FOR THE DEVICE TO FUNCTION AS SPECIFIED IN DIVISION 11 AND SECTION 28 46 20.
7. UNDER THE DIVISION 26 ELECTRICAL SCOPE OF WORK, PROVIDE CONDUIT AND WIRE ASSOCIATED WITH THE PROXIMITY CARD READER. UNDER THE DIVISION 28 SECTION SCOPE OF WORK,PROVIDE TERMINATION OF THE FIELD WIRING, INTEGRATION OF THE DEVICE WITH THE PLC/GUI AND ALL PROGRAMMING,TESTING, COMMISSIONING AND ANY APPUTENANCES NECESSARY FOR THE DEVICE TO FUNCTION AS SPECIFIED IN SECTIONS 28 13 00 AND SECTION 28 46 20.
8. UNDER THE DIVISION 26 ELECTRICAL SCOPE OF WORK, PROVIDE CONDUIT AND WIRE ASSOCIATED WITH THE DURESS ALARM PUSH BUTTON. UNDER THE DIVISION 28 SECTION SCOPE OF WORK,PROVIDE TERMINATION OF THE FIELD WIRING, INTEGRATION OF THE DEVICE WITH THE PLC/GUI AND ALL PROGRAMMING,TESTING, COMMISSIONING AND ANY APPUTENANCES NECESSARY FOR THE DEVICE TO FUNCTION AS SPECIFIED IN SECTIONS 28 50 00 AND SECTION 28 46 20.
9. UNDER THE DIVISION 26 ELECTRICAL SCOPE OF WORK, ALL CONDUIT AND WIRE ASSOCIATED WITH THE PAN/TILT/ZOOM CCTV CAMERA SHOUL BE IN PLACE. UNDER THE DIVISION 28 SECTION SCOPE OF WORK, ENSURE TERMINATION OF THE FIELD WIRING, INTEGRATION OF THE DEVICE WITH THE CCTV HEAD END AND THE PLC/GUI AND ALL PROGRAMMING,TESTING, COMMISSIONING AND ANY APPUTENANCES NECESSARY FOR THE DEVICE TO FUNCTION AS SPECIFIED IN SECTIONS 28 23 13 AND SECTION 28 46 20.
10. UNDER THE DIVISION 26 ELECTRICAL SCOPE OF WORK, PROVIDE CONDUIT AND WIRE ASSOCIATED WITH THE FIXED CCTV CAMERA. UNDER THE DIVISION 28 SECTION SCOPE OF WORK,PROVIDE TERMINATION OF THE FIELD WIRING, INTEGRATION OF THE DEVICE WITH THE CCTV HEAD END AND THE PLC/GUI AND ALL PROGRAMMING, TESTING, COMMISSIONING AND ANY APPUTENANCES NECESSARY FOR THE DEVICE TO FUNCTION AS SPECIFIED IN SECTIONS 28 23 13 AND SECTION 28 46 20.
11. UNDER THE DIVISION 26 ELECTRICAL SCOPE OF WORK, PROVIDE CONDUIT AND WIRE ASSOCIATED WITH THE 180 DEGREE CCTV CAMERA. UNDER THE DIVISION 28 SECTION SCOPE OF WORK,PROVIDE TERMINATION OF THE FIELD WIRING, INTEGRATION OF THE DEVICE WITH THE CCTV HEAD END AND THE PLC/GUI AND ALL PROGRAMMING,TESTING, COMMISSIONING AND ANY APPUTENANCES NECESSARY FOR THE DEVICE TO FUNCTION AS SPECIFIED IN SECTIONS 28 23 13 AND SECTION 28 46 20.
12. UNDER THE DIVISION 26 ELECTRICAL SCOPE OF WORK, PROVIDE CONDUIT AND WIRE ASSOCIATED WITH THE INTERCOM SUBSTATION, DETENTION GRADE WITH CALL BUTTON. UNDER THE DIVISION 28 SECTION SCOPE OF WORK,PROVIDE TERMINATION OF THE FIELD WIRING, INTEGRATION OF THE DEVICE WITH THE INTERCOM EXCHANGE AND THE PLC/GUI AND ALL PROGRAMMING,TESTING, COMMISSIONING AND ANY APPUTENANCES NECESSARY FOR THE DEVICE TO FUNCTION AS SPECIFIED IN SECTIONS 28 51 23 AND SECTION 28 46 20.UNDER
13. THE DIVISION 26 ELECTRICAL SCOPE OF WORK, PROVIDE CONDUIT AND WIRE ASSOCIATED WITH THE INTERCOM SUBSTATION, WEATHER PROOF, DETENTION GRADE. UNDER THE DIVISION 28 SECTION SCOPE OF WORK,PROVIDE TERMINATION OF THE FIELD WIRING, INTEGRATION OF THE DEVICE WITH THE INTERCOM EXCHANGE AND THE PLC/GUI AND ALL PROGRAMMING,TESTING, COMMISSIONING AND ANY APPUTENANCES NECESSARY FOR THE DEVICE TO FUNCTION AS SPECIFIED IN SECTIONS 28 51 23 AND SECTION 28 46 20.
14. UNDER THE DIVISION 26 ELECTRICAL SCOPE OF WORK, PROVIDE CONDUIT AND WIRE ASSOCIATED WITH THE INTERCOM MASTER STATION. UNDER THE DIVISION 28 SECTION SCOPE OF WORK,PROVIDE TERMINATION OF THE FIELD WIRING, INTEGRATION OF THE DEVICE WITH THE INTERCOM EXCHANGE AND THE PLC/GUI AND ALL PROGRAMMING, TESTING, COMMISSIONING AND ANY APPUTENANCES NECESSARY FOR THE DEVICE TO FUNCTION AS SPECIFIED IN SECTIONS 28 51 23 AND SECTION 28 46 20.
15. UNDER THE DIVISION 26 ELECTRICAL SCOPE OF WORK, PROVIDE CONDUIT AND WIRE ASSOCIATED WITH THE CEILING MOUNTED PAGING SPEAKER. UNDER THE DIVISION 28 SECTION SCOPE OF WORK,PROVIDE TERMINATION OF THE FIELD WIRING, INTEGRATION OF THE DEVICE WITH THE INTERCOM EXCHANGE AND THE PLC/GUI AND ALL PROGRAMMING, TESTING, COMMISSIONING AND ANY APPUTENANCES NECESSARY FOR THE DEVICE TO FUNCTION AS SPECIFIED IN SECTIONS 28 51 23 AND SECTION 28 46 20.
16. UNDER THE DIVISION 26 ELECTRICAL SCOPE OF WORK, PROVIDE CONDUIT AND WIRE ASSOCIATED WITH THE WALL MOUNTED PAGING SPEAKER. UNDER THE DIVISION 28 SECTION SCOPE OF WORK,PROVIDE TERMINATION OF THE FIELD WIRING, INTEGRATION OF THE DEVICE WITH THE INTERCOM EXCHANGE AND THE PLC/GUI AND ALL PROGRAMMING, TESTING, COMMISSIONING AND ANY APPUTENANCES NECESSARY FOR THE DEVICE TO FUNCTION AS SPECIFIED IN SECTIONS 28 51 23 AND SECTION 28 46 20.
17. UNDER THE DIVISION 26 ELECTRICAL SCOPE OF WORK, PROVIDE CONDUIT AND WIRE ASSOCIATED WITH THE PRESSURE ZONE MICROPHONE. UNDER THE DIVISION 28 SECTION SCOPE OF WORK,PROVIDE TERMINATION OF THE FIELD WIRING, INTEGRATION OF THE DEVICE WITH THE CCTV HEAD END AND THE PLC/GUI AND ALL PROGRAMMING, TESTING, COMMISSIONING AND ANY APPUTENANCES NECESSARY FOR THE DEVICE TO FUNCTION AS SPECIFIED IN SECTIONS 28 23 13 AND SECTION 28 46 20.
18. UNDER THE DIVISION 26 ELECTRICAL SCOPE OF WORK, PROVIDE CONDUIT AND WIRE ASSOCIATED WITH THE VIDEO MANAGEMENT WORK STATION. UNDER THE DIVISION 28 SECTION SCOPE OF WORK,PROVIDE TERMINATION OF THE FIELD WIRING, INTEGRATION OF THE DEVICE WITH THE INTERCOM EXCHANGE AND THE PLC/GUI AND ALL PROGRAMMING, TESTING, COMMISSIONING AND ANY APPUTENANCES NECESSARY FOR THE DEVICE TO FUNCTION AS SPECIFIED IN SECTIONS 28 23 33 AND SECTION 28 46 20.
19. UNDER THE DIVISION 26 ELECTRICAL SCOPE OF WORK, PROVIDE CONDUIT AND WIRE ASSOCIATED WITH THE WALL MOUNTED TELEVISION DISPLAY. UNDER THE DIVISION 28 SECTION SCOPE OF WORK,PROVIDE TERMINATION OF THE FIELD WIRING, INTEGRATION OF THE DEVICE THE PLC/GUI AND ALL PROGRAMMING, TESTING, COMMISSIONING AND ANY APPUTENANCES NECESSARY FOR THE DEVICE TO FUNCTION AS SPECIFIED IN SECTIONS 28 51 23 AND SECTION 28 46 20.
20. THE DOOR INTERLOCK SYMBOL ON THE PLANS REPRESENTS AN INTERLOCK GROUP FUNCTION FOR THE ASSOCIATED DOORS. THERE IS NOT CONDUIT OR FIELD WORING NECESSARY OR ASSOCIATED WITH THIS SYMBOL. PROVIDE THE INTERLOCK FUNCTION AS DESCRIBED IN SECTION 28 46 20.
21. UNDER THE DIVISION 26 ELECTRICAL SCOPE OF WORK, PROVIDE CONDUIT AND WIRE ASSOCIATED WITH THE TOUCHSCREEN CONTROL LOCATION. UNDER THE DIVISION 28 SECTION SCOPE OF WORK,PROVIDE TERMINATION OF THE FIELD WIRING, INTEGRATION OF THE DEVICE WITH THE PLC/GUI AND ALL PROGRAMMING,TESTING, COMMISSIONING AND ANY APPUTENANCES NECESSARY FOR THE DEVICE TO FUNCTION AS SPECIFIED IN SECTIONS 28 46 19 AND SECTION 28 46 20.
22. UNDER THE DIVISION 26 ELECTRICAL SCOPE OF WORK, PROVIDE CONDUIT AND WIRE ASSOCIATED WITH THE WATER CONTROL VALVE. UNDER THE DIVISION 28 SECTION SCOPE OF WORK,PROVIDE TERMINATION OF THE FIELD WIRING, INTEGRATION OF THE DEVICE WITH THE PLC/GUI AND ALL PROGRAMMING,TESTING, COMMISSIONING AND ANY APPUTENANCES NECESSARY FOR THE DEVICE TO FUNCTION AS SPECIFIED IN SECTION 28 46 20.
23. UNDER THE DIVISION 26 ELECTRICAL SCOPE OF WORK, PROVIDE CONDUIT AND WIRE ASSOCIATED WITH THE REQUEST TO EXIT PIR. UNDER THE DIVISION 28 SECTION SCOPE OF WORK,PROVIDE TERMINATION OF THE FIELD WIRING, INTEGRATION OF THE DEVICE WITH THE ACCESS CONTROL SYSTEM AND THE PLC/GUI AND ALL PROGRAMMING,TESTING, COMMISSIONING AND ANY APPUTENANCES NECESSARY FOR THE DEVICE TO FUNCTION AS SPECIFIED IN SECTIONS 28 16 00 AND SECTION 28 46 20.
24. UNDER THE DIVISION 26 ELECTRICAL SCOPE OF WORK, PROVIDE CONDUIT AND WIRE ASSOCIATED WITH THE GUARD TOUR DETENTION GRADE PUSH BUTTON. UNDER THE DIVISION 28 SECTION SCOPE OF WORK,PROVIDE TERMINATION OF THE FIELD WIRING, INTEGRATION OF THE DEVICE WITH THE PLC/GUI AND ALL PROGRAMMING,TESTING, COMMISSIONING AND ANY APPUTENANCES NECESSARY FOR THE DEVICE TO FUNCTION AS SPECIFIED IN SECTION 28 46 20.
25. UNDER THE DIVISION 26 ELECTRICAL SCOPE OF WORK, PROVIDE CONDUIT AND WIRE ASSOCIATED WITH THE VIDEO VISITATION STATION. UNDER THE DIVISION 28 SECTION SCOPE OF WORK, PROVIDE TERMINATION OF THE FIELD WIRING, INTEGRATION OF THE DEVICE WITH THE INTERCOM EXCHANGE AND THE PLC/GUI AND ALL PROGRAMMING. TESTING, COMMISSIONING AND ANY APURTENANCES NECESSARY FOR THE DEVICE TO FUNCTION AS SPECIFIED IN SECTION 28 23 33 AND SECTION 28 46 20.

Dewberry®

Dewberry Architects Inc.

401 SW Water St.
Suite 701
Peoria, IL 61602
309.282.8000 Phone
309.282.8001 Fax

ARC3 architecture

TLC ENGINEERING FOR ARCHITECTURE

Pinellas County

Upgrade Jail Campus Infrastructure
Phase I Design Criteria

114400 North 49th Street
Clearwater, FL.

SEAL

PRELIMINARY DOCUMENTS
NOT FOR CONSTRUCTION

KEY PLAN

SCALE

12" = 1'-0"

No.	Description	Date

REVISIONS

DRAWN BY	CAC
APPROVED BY	JMP
CHECKED BY	TWS
DATE	3/19/2014

TITLE

SYMBOLS AND NOTES

PROJECT NO. 50057109

TY-001

SHEET NO.

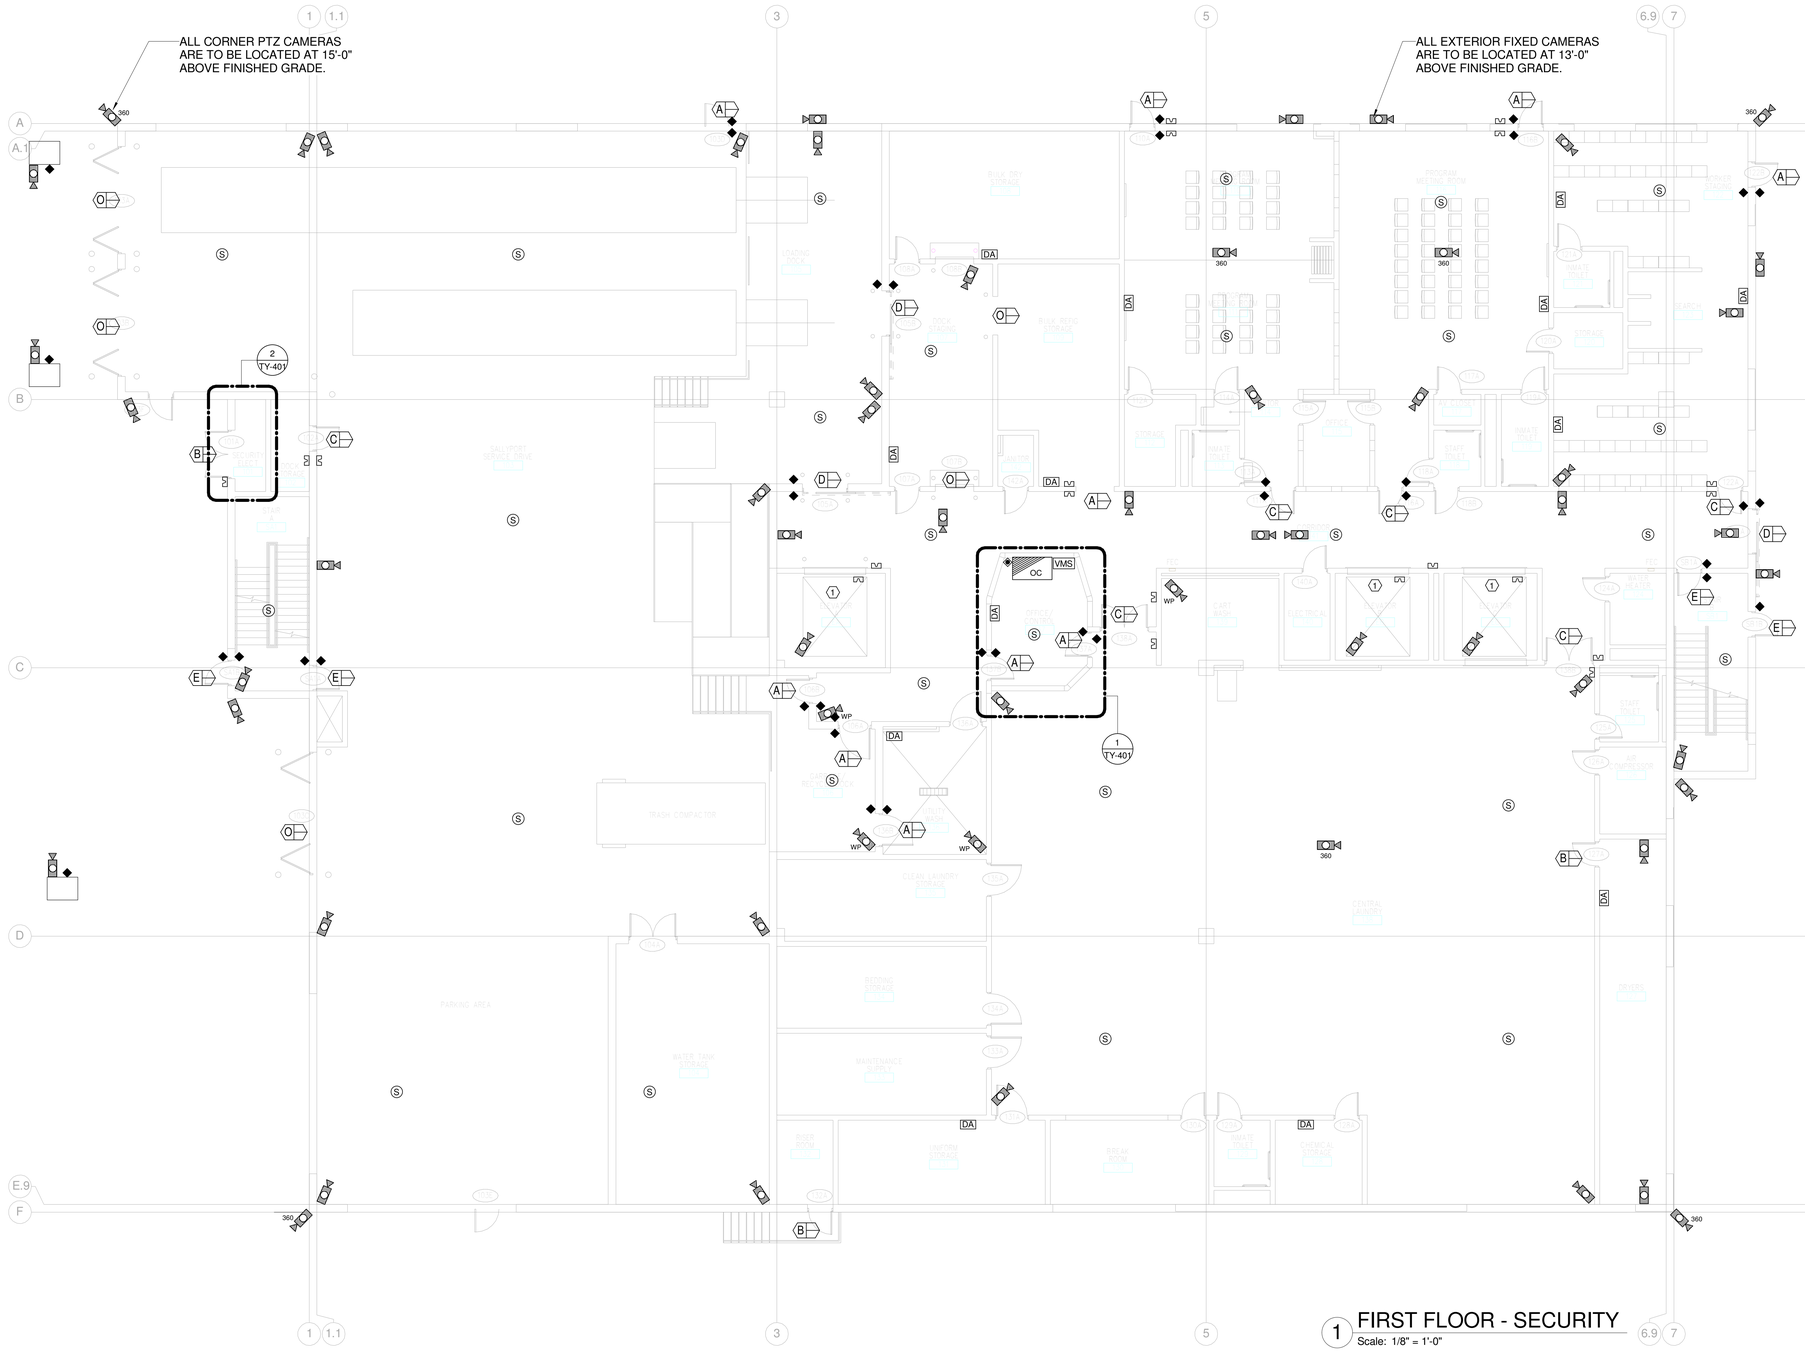

SECURITY SYMBOL LEGEND:

- A — CONTROLLED AND MONITORED DOOR. (8" JAMB)
- B — MONITORED ONLY DOOR.
- C — CONTROLLED AND MONITORED ARCHITECTURAL DOOR.
- D — CONTROLLED AND MONITORED SLIDING DOOR DEVICE.
- E — CONTROLLED AND MONITORED DOOR. (2" JAMB)
- O — CONTROLLED AND MONITORED OVERHEAD DOOR / GATES.
- PROXIMITY CARD READER.
- DA — DURESS ALARM PUSHBUTTON. WALL MOUNTED.
- PAN TILT ZOOM CCTV CAMERA.
- NEW FIXED CCTV CAMERA.
- 360 — NEW FIXED CCTV CAMERA. "360" INDICATES 360 DEGREE CAMERA.
- INTERCOM SUB-STATION. DETENTION GRADE STATION.
- WP — INTERCOM SUB-STATION. DETENTION GRADE STATION. WEATHERPROOF.
- INTERCOM MASTER STATION.
- S — CEILING MOUNTED PAGING SPEAKER.
- W — WALL MOUNTED PAGING SPEAKER.
- PZM — PRESSURE ZONE MICROPHONE.
- VMS — VIDEO MANAGEMENT WORK STATION.
- DISPLAY — WALL MOUNTED LARGE FORMAT SURVEILLANCE MONITOR.
- I — DOOR INTERLOCK.
- CONTROL LOCATION. SEE PLANS.
- WC MV — WATER VALVE CONTOL.
- REQUEST-TO-EXIT PIR.
- PB — DOOR RELEASE PUSHBUTTON.
- VVS — VIDEO VISITATION STATION.

KEYED NOYES:

1. ELEVATOR TO HAVE LOCAL KEY, CARD READER AND REMOTE CONTROL.

Dewberry

Dewberry Architects Inc.

401 SW Water St.
Suite 701
Peoria, IL 61602
309.282.8000 Phone
309.282.8001 Fax

ARC3 architecture

TLC ENGINEERING FOR ARCHITECTURE

Pinellas County

Upgrade Jail Campus Infrastructure
Phase I Design Criteria

114400 North 49th Street
Clearwater, FL.

SEAL

PRELIMINARY DOCUMENTS
NOT FOR CONSTRUCTION

KEY PLAN

SCALE

As indicated

No.	Description	Date

REVISIONS

DRAWN BY	CAC
APPROVED BY	JMP
CHECKED BY	TWS
DATE	3/19/2014

TITLE

FIRST FLOOR - SECURITY - INFASTRUCTURE BUILDING

PROJECT NO. 50057109

TY-101

SHEET NO.

SECURITY SYMBOL LEGEND:

A	CONTROLLED AND MONITORED DOOR. (8" JAMB)
B	MONITORED ONLY DOOR.
C	CONTROLLED AND MONITORED ARCHITECTURAL DOOR.
D	CONTROLLED AND MONITORED SLIDING DOOR DEVICE.
E	CONTROLLED AND MONITORED DOOR. (2" JAMB)
O	CONTROLLED AND MONITORED OVERHEAD DOOR / GATES.
	PROXIMITY CARD READER.
DA	DURESS ALARM PUSHBUTTON. WALL MOUNTED.
	PAN TILT ZOOM CCTV CAMERA.
	NEW FIXED CCTV CAMERA.
360	NEW FIXED CCTV CAMERA. "360" INDICATES 360 DEGREE CAMERA.
	INTERCOM SUB-STATION. DETENTION GRADE STATION.
WP	INTERCOM SUB-STATION. DETENTION GRADE STATION. WEATHERPROOF.
	INTERCOM MASTER STATION.
S	CEILING MOUNTED PAGING SPEAKER.
	WALL MOUNTED PAGING SPEAKER.
PZM	PRESSURE ZONE MICROPHONE.
VMS	VIDEO MANAGEMENT WORK STATION.
DISPLAY	WALL MOUNTED LARGE FORMAT SURVEILLANCE MONITOR.
I	DOOR INTERLOCK.
	CONTROL LOCATION. SEE PLANS.
WC MV	WATER VALVE CONTOL.
	REQUEST-TO-EXIT PIR.
PB	DOOR RELEASE PUSHBUTTON.
VVS	VIDEO VISITATION STATION.

1 SECOND FLOOR - SECURITY
Scale: 1/8" = 1'-0"

Dewberry®

Dewberry Architects Inc.

401 SW Water St,
Suite 701
Peoria, IL 61602
309.282.8000 Phone
309.282.8001 Fax

ARC3 architecture

TLC ENGINEERING FOR ARCHITECTURE

Pinellas County

Upgrade Jail Campus Infrastructure
Phase I Design Criteria

114400 North 49th Street
Clearwater, FL.

SEAL

PRELIMINARY DOCUMENTS
NOT FOR CONSTRUCTION

KEY PLAN

SCALE

As indicated

No.	Description	Date

REVISIONS

DRAWN BY	CAC
APPROVED BY	JMP
CHECKED BY	TWS
DATE	3/19/2014

TITLE

SECOND FLOOR - SECURITY - INFASTRUCTURE BUILDING

PROJECT NO. 50057109

TY-102

SHEET NO.

SECURITY SYMBOL LEGEND:

A	CONTROLLED AND MONITORED DOOR. (8" JAMB)
B	MONITORED ONLY DOOR.
C	CONTROLLED AND MONITORED ARCHITECTURAL DOOR.
D	CONTROLLED AND MONITORED SLIDING DOOR DEVICE.
E	CONTROLLED AND MONITORED DOOR. (2" JAMB)
O	CONTROLLED AND MONITORED OVERHEAD DOOR / GATES.
	PROXIMITY CARD READER.
DA	DURESS ALARM PUSHBUTTON. WALL MOUNTED.
	PAN TILT ZOOM CCTV CAMERA.
	NEW FIXED CCTV CAMERA.
360	NEW FIXED CCTV CAMERA. "360" INDICATES 360 DEGREE CAMERA.
	INTERCOM SUB-STATION. DETENTION GRADE STATION.
WP	INTERCOM SUB-STATION. DETENTION GRADE STATION. WEATHERPROOF.
	INTERCOM MASTER STATION.
S	CEILING MOUNTED PAGING SPEAKER.
S	WALL MOUNTED PAGING SPEAKER.
PZM	PRESSURE ZONE MICROPHONE.
VMS	VIDEO MANAGEMENT WORK STATION.
DISPLAY	WALL MOUNTED LARGE FORMAT SURVEILLANCE MONITOR.
I	DOOR INTERLOCK.
	CONTROL LOCATION. SEE PLANS.
WC MV	WATER VALVE CONTOL.
	REQUEST-TO-EXIT PIR.
PB	DOOR RELEASE PUSHBUTTON.
VVS	VIDEO VISITATION STATION.

1 SECOND FLOOR CONNECTION CORRIDOR - SECURITY
Scale: 1/8" = 1'-0"

Dewberry®
Dewberry Architects Inc.
401 SW Water St,
Suite 701
Peoria, IL 61602
309.282.8000 Phone
309.282.8001 Fax

ARC3 architecture

TLC ENGINEERING FOR ARCHITECTURE

Pinellas County
Upgrade Jail Campus Infrastructure
Phase I Design Criteria
114400 North 49th Street
Clearwater, FL.

SEAL

PRELIMINARY DOCUMENTS
NOT FOR CONSTRUCTION

KEY PLAN

SCALE
As indicated

No.	Description	Date

REVISIONS

DRAWN BY	Author
APPROVED BY	Approver
CHECKED BY	Checker
DATE	3/19/2014

TITLE
SECOND FLOOR CONN CORR - SECURITY - INFASTRUC BLDG

PROJECT NO. 50057109

TY-103

SHEET NO.

SECURITY SYMBOL LEGEND:

A	CONTROLLED AND MONITORED DOOR. (8" JAMB)
B	MONITORED ONLY DOOR.
C	CONTROLLED AND MONITORED ARCHITECTURAL DOOR.
D	CONTROLLED AND MONITORED SLIDING DOOR DEVICE.
E	CONTROLLED AND MONITORED DOOR. (2" JAMB)
O	CONTROLLED AND MONITORED OVERHEAD DOOR / GATES.
	PROXIMITY CARD READER.
DA	DURESS ALARM PUSHBUTTON. WALL MOUNTED.
	PAN TILT ZOOM CCTV CAMERA.
	NEW FIXED CCTV CAMERA.
360	NEW FIXED CCTV CAMERA. "360" INDICATES 360 DEGREE CAMERA.
	INTERCOM SUB-STATION. DETENTION GRADE STATION.
WP	INTERCOM SUB-STATION. DETENTION GRADE STATION. WEATHERPROOF.
	INTERCOM MASTER STATION.
S	CEILING MOUNTED PAGING SPEAKER.
	WALL MOUNTED PAGING SPEAKER.
PZM	PRESSURE ZONE MICROPHONE.
VMS	VIDEO MANAGEMENT WORK STATION.
DISPLAY	WALL MOUNTED LARGE FORMAT SURVEILLANCE MONITOR.
I	DOOR INTERLOCK.
	CONTROL LOCATION. SEE PLANS.
WC MV	WATER VALVE CONTOL.
	REQUEST-TO-EXIT PIR.
PB	DOOR RELEASE PUSHBUTTON.
VVS	VIDEO VISITATION STATION.

1 THIRD FLOOR - SECURITY
Scale: 1/8" = 1'-0"

Dewberry

Dewberry Architects Inc.

401 SW Water St,
Suite 701
Peoria, IL 61602
309.282.8000 Phone
309.282.8001 Fax

ARC3 architecture

TLC ENGINEERING FOR ARCHITECTURE

Pinellas County

Upgrade Jail Campus Infrastructure
Phase I Design Criteria

114400 North 49th Street
Clearwater, FL.

SEAL

PRELIMINARY DOCUMENTS
NOT FOR CONSTRUCTION

KEY PLAN

SCALE

As indicated

No.	Description	Date

REVISIONS

DRAWN BY	CAC
APPROVED BY	JMP
CHECKED BY	TWS
DATE	3/19/2014

TITLE

THIRD FLOOR - SECURITY - INFASTRUCTURE BUILDING

PROJECT NO. 50057109

TY-104

SHEET NO.

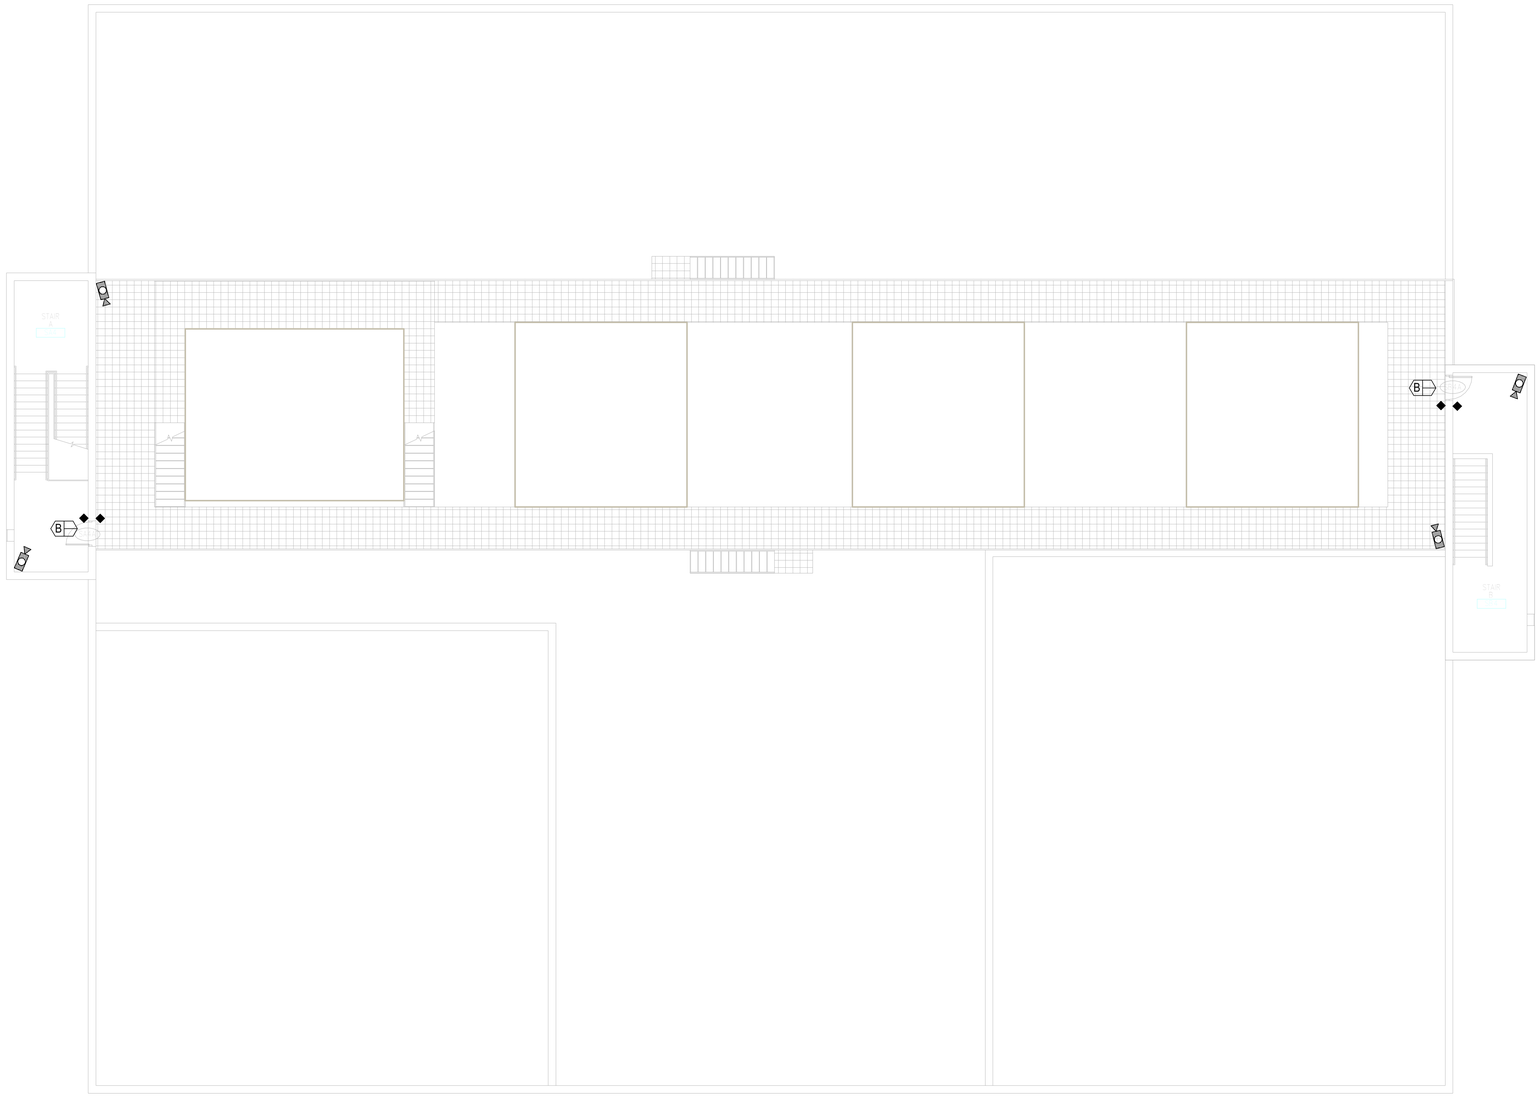

SECURITY SYMBOL LEGEND:

A	CONTROLLED AND MONITORED DOOR. (8" JAMB)
B	MONITORED ONLY DOOR.
C	CONTROLLED AND MONITORED ARCHITECTURAL DOOR.
D	CONTROLLED AND MONITORED SLIDING DOOR DEVICE.
E	CONTROLLED AND MONITORED DOOR. (2" JAMB)
O	CONTROLLED AND MONITORED OVERHEAD DOOR / GATES.
	PROXIMITY CARD READER.
DA	DURESS ALARM PUSHBUTTON. WALL MOUNTED.
	PAN TILT ZOOM CCTV CAMERA.
	NEW FIXED CCTV CAMERA.
360	NEW FIXED CCTV CAMERA. "360" INDICATES 360 DEGREE CAMERA.
	INTERCOM SUB-STATION. DETENTION GRADE STATION.
WP	INTERCOM SUB-STATION. DETENTION GRADE STATION. WEATHERPROOF.
	INTERCOM MASTER STATION.
S	CEILING MOUNTED PAGING SPEAKER.
WS	WALL MOUNTED PAGING SPEAKER.
PZM	PRESSURE ZONE MICROPHONE.
VMS	VIDEO MANAGEMENT WORK STATION.
DISPLAY	WALL MOUNTED LARGE FORMAT SURVEILLANCE MONITOR.
I	DOOR INTERLOCK.
	CONTROL LOCATION. SEE PLANS.
WC MV	WATER VALVE CONTOL.
	REQUEST-TO-EXIT PIR.
PB	DOOR RELEASE PUSHBUTTON.
VVS	VIDEO VISITATION STATION.

1 CATWALK - SECURITY
Scale: 1/8" = 1'-0"

Dewberry

Dewberry Architects Inc.

401 SW Water St,
Suite 701
Peoria, IL 61602
309.282.8000 Phone
309.282.8001 Fax

ARC3 architecture

TLC ENGINEERING FOR ARCHITECTURE

Pinellas County
Upgrade Jail Campus Infrastructure
Phase I Design Criteria
114400 North 49th Street
Clearwater, FL.

SEAL

PRELIMINARY DOCUMENTS
NOT FOR CONSTRUCTION

KEY PLAN

SCALE

As indicated

No.	Description	Date

REVISIONS

DRAWN BY	CAC
APPROVED BY	JMP
CHECKED BY	TWS
DATE	3/19/2014

TITLE

CATWALK - SECURITY - INFASTRUCTURE BUILDING

PROJECT NO. 50057109

TY-105

SHEET NO.

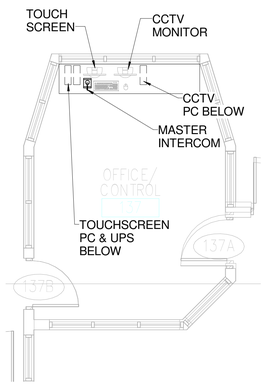

1 OFFICE RM #137 - SECURITY
Scale: 1/4" = 1'-0"

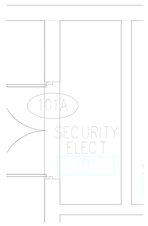

2 SECURITY ELEC RM #101 - SECURITY
Scale: 1/4" = 1'-0"

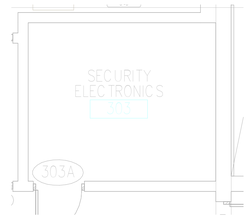

3 SECURITY ELEC RM #303 - SECURITY
Scale: 1/4" = 1'-0"

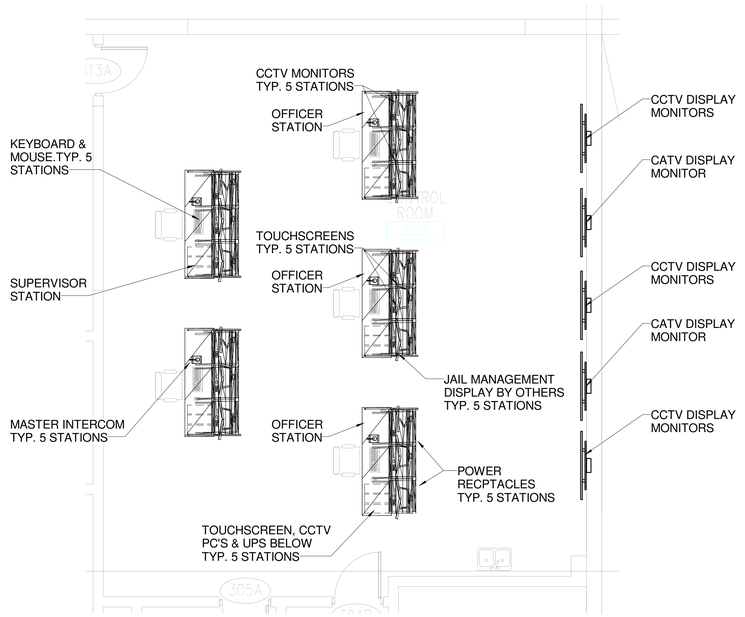

4 CENTRAL CONTROL RM #302
Scale: 1/4" = 1'-0"

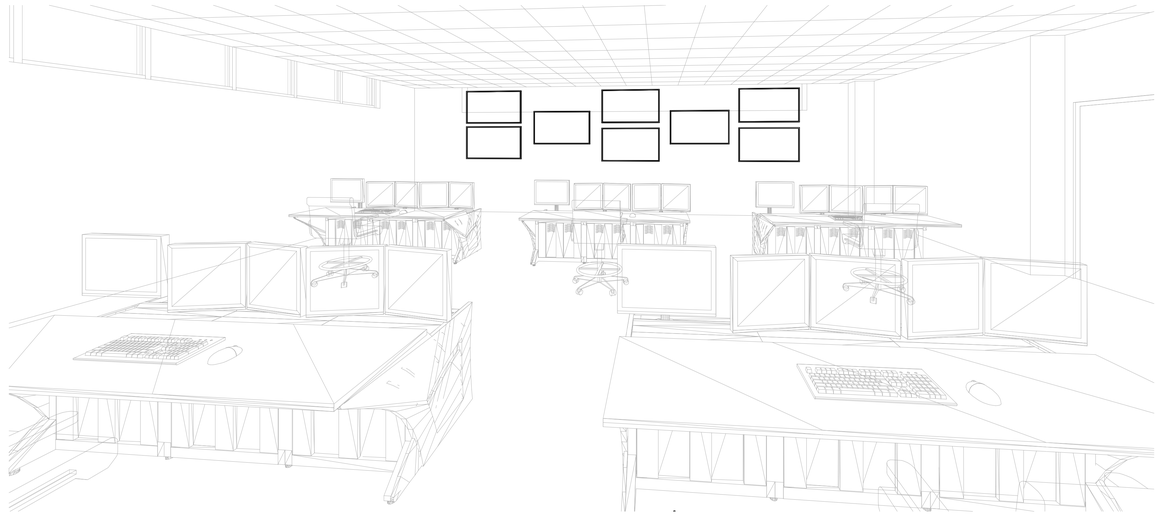

5 3D VIEW OF CENTRAL CONTROL
Scale:

Dewberry®
Dewberry Architects Inc.
401 SW Water St.
Suite 701
Peoria, IL 61602
309.282.8000 Phone
309.282.8001 Fax
ARC3 architecture
TLC ENGINEERING FOR ARCHITECTURE

Pinellas County
Upgrade Jail Campus Infrastructure
Phase I Design Criteria
114400 North 49th Street
Clearwater, FL.

SEAL

PRELIMINARY DOCUMENTS
NOT FOR CONSTRUCTION

KEY PLAN

SCALE
1/4" = 1'-0"

No.	Description	Date

REVISIONS

DRAWN BY	CAC
APPROVED BY	JMP
CHECKED BY	TWS
DATE	3/19/2014

TITLE
ENLARGED PLANS - SECURITY - INFASTRUCTURE BUILDING

PROJECT NO. 50057109

TY-401

SHEET NO.

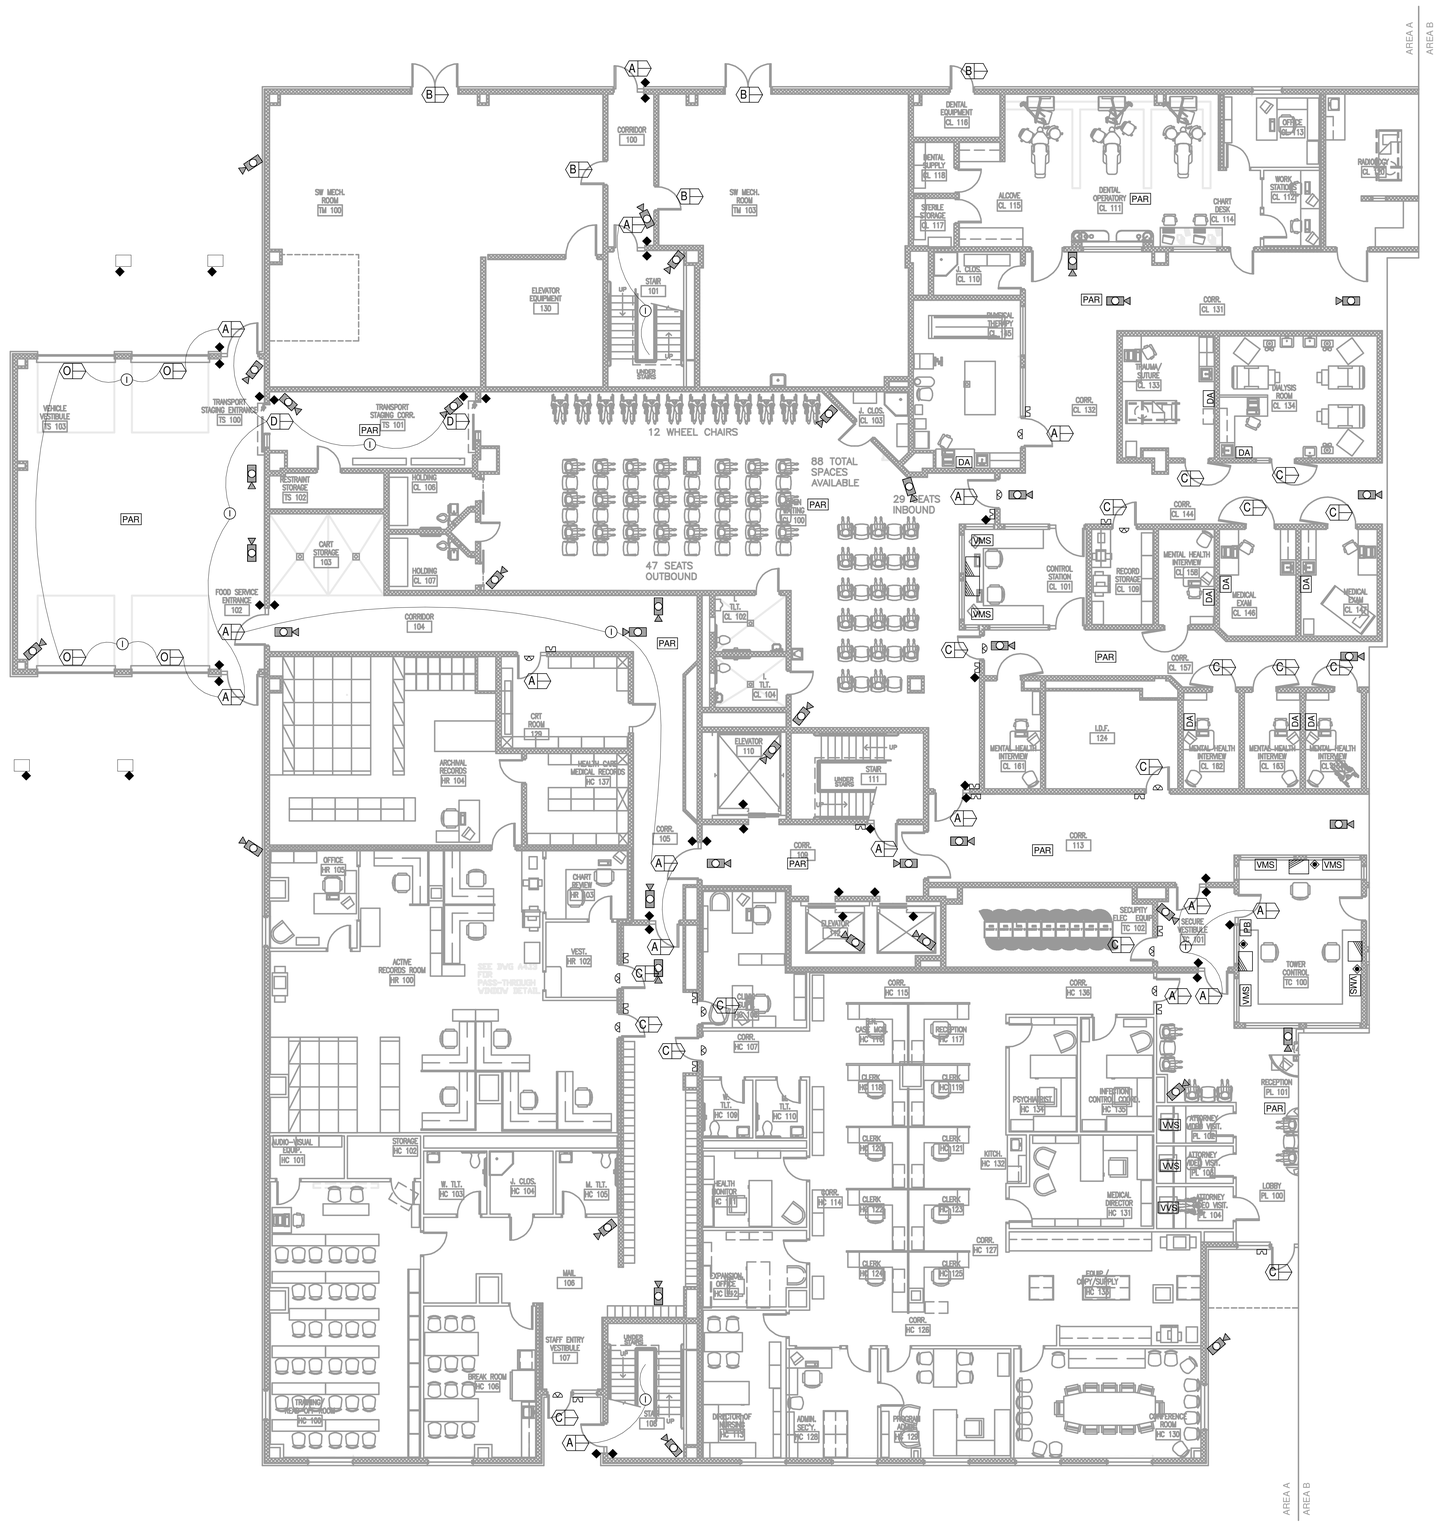

1 1ST FLOOR AREA A - SECURITY
Scale: 1/8" = 1'-0"

SECURITY SYMBOL LEGEND:

- A — CONTROLLED AND MONITORED DOOR. (8" JAMB) SEE HARWARE SETS.
- B — MONITORED ONLY DOOR. SEE HARWARE SETS.
- C — CONTROLLED AND MONITORED ARCHITECTURAL DOOR.
- D — CONTROLLED AND MONITORED SLIDE DOOR DEVICE. SEE HARWARE SETS.
- O — CONTROLLED AND MONITORED OVERHEAD DOOR. ESSC PROVIDE DPS.
- PROXIMITY CARD READER.
- DA — DURESS ALARM PUSHBUTTON.
- EXISTING PAN-TILT-ZOOM CCTV CAMERA.
- EXISTING FIXED CCTV CAMERA.
- NEW FIXED CCTV CAMERA.
- 180 — NEW 180 DEGREE CCTV CAMERA.
- VMS — VIDEO MANAGEMENT WORK STATION.
- INTERCOM SUB-STATION. DETENTION GRADE W/CALL BUTTON DOOR FRAME MOUNT AT 8" JAMB FRAMES. FLUSH IN WALL ALL OTHERS.
- INTERCOM MASTER STATION.
- S — CEILING MOUNTED PAGING SPEAKER.
- S — WALL MOUNTED PAGING SPEAKER.
- VVS — VIDEO VISITATION STATION.
- I — DOOR INTERLOCK.
- CONTROL LOCATION. SEE ENLARGED PLANS.
- REQUEST-TO-EXIT PIR.
- PB — DOOR RELEASE PUSHBUTTON.

Dewberry

ARC3 architecture

TLC ENGINEERING FOR ARCHITECTURE

Pinellas County

Upgrade Jail Campus Infastructure
Phase I Design Criteria

114400 North 49th Street

Clearwater, FL.

SEAL

PRELIMINARY DOCUMENTS
NOT FOR CONSTRUCTION

KEY PLAN

SCALE

As indicated

No.	Description	Date

REVISIONS

DRAWN BY	CAC
APPROVED BY	JMP
CHECKED BY	TWS
DATE	3/19/2014

TITLE

FIRST FLOOR AREA A - SECURITY - HEALTHCARE

PROJECT NO. 50057109

TY-110A

SHEET NO.

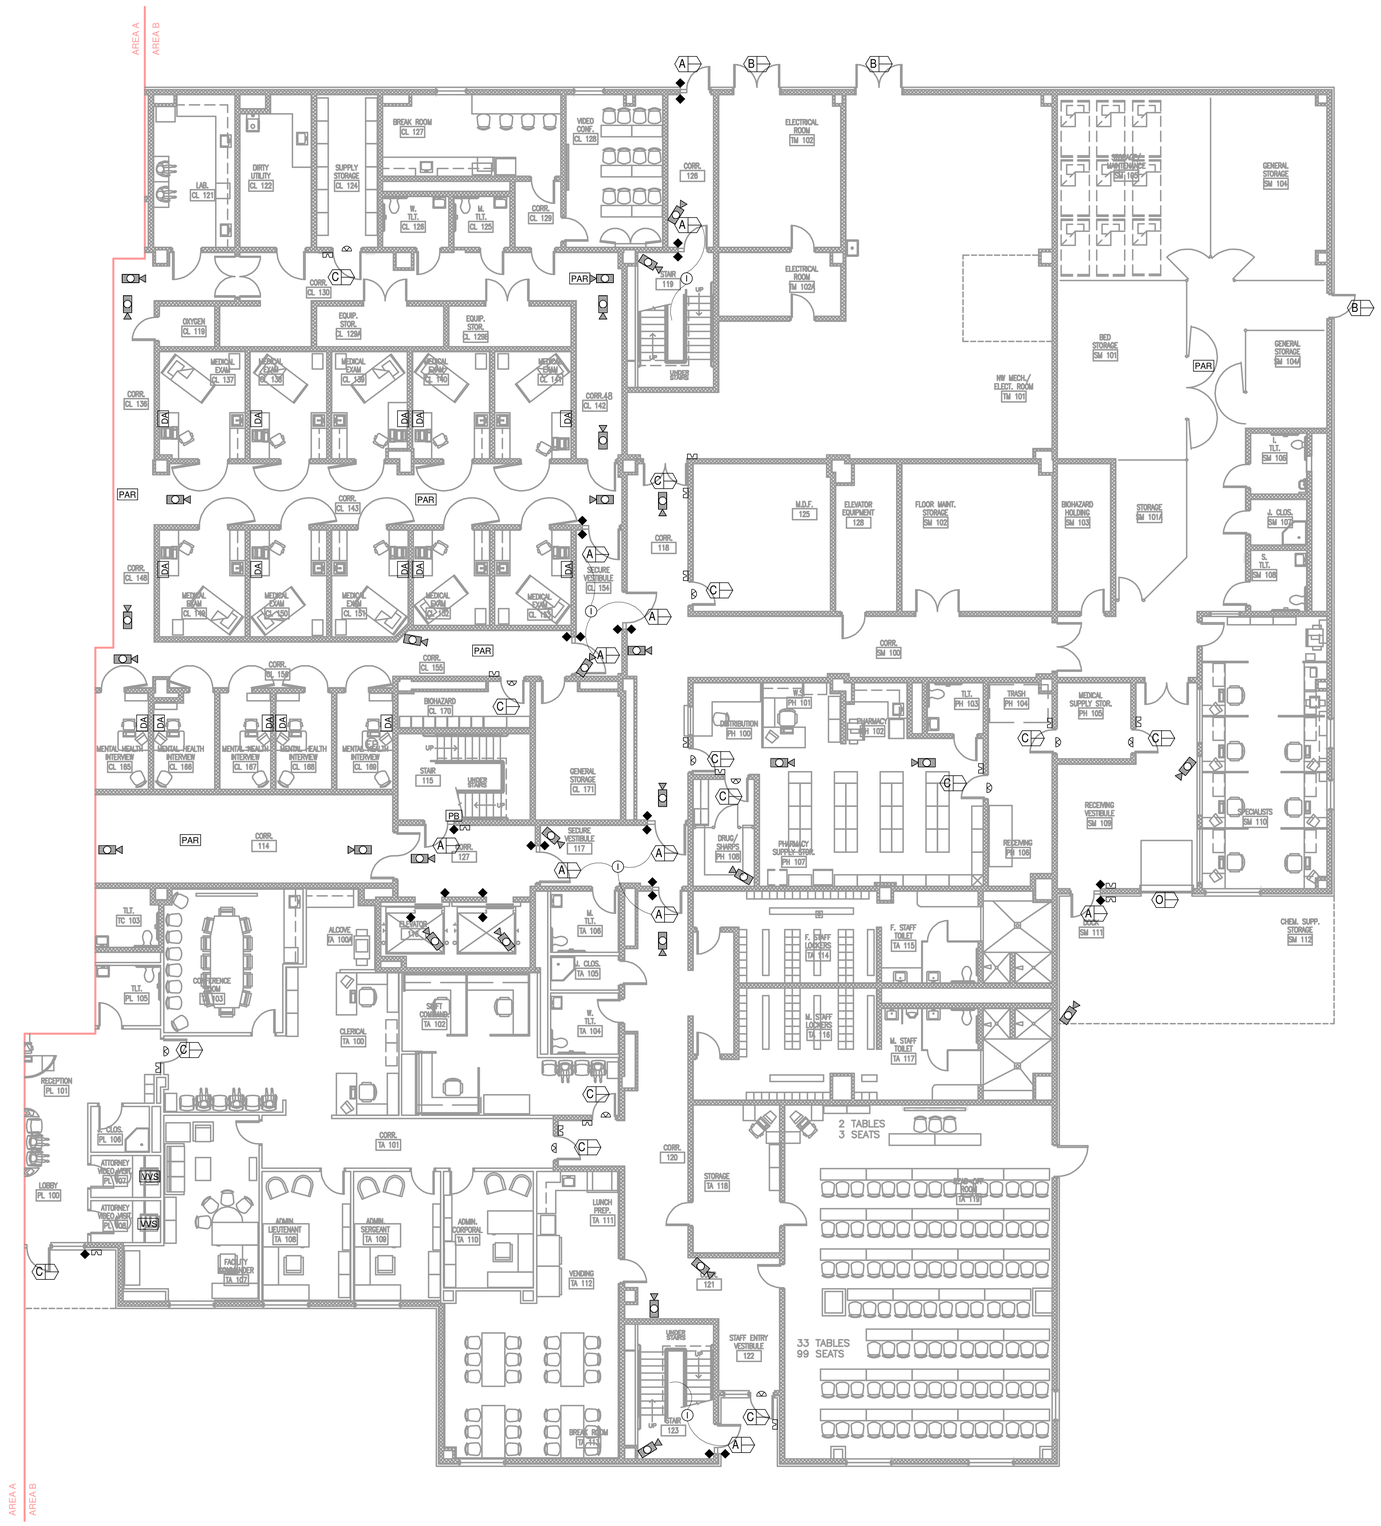

1 1ST FLOOR AREA B - SECURITY
Scale: 1/8" = 1'-0"

SECURITY SYMBOL LEGEND:

- A — CONTROLLED AND MONITORED DOOR. (8" JAMB) SEE HARWARE SETS.
- B — MONITORED ONLY DOOR. SEE HARWARE SETS.
- C — CONTROLLED AND MONITORED ARCHITECTURAL DOOR.
- D — CONTROLLED AND MONITORED SLIDE DOOR DEVICE. SEE HARWARE SETS.
- O — CONTROLLED AND MONITORED OVERHEAD DOOR. ESSC PROVIDE DPS.
- PROXIMITY CARD READER.
- DA — DURESS ALARM PUSHBUTTON.
- EXISTING PAN-TILT-ZOOM CCTV CAMERA.
- EXISTING FIXED CCTV CAMERA.
- NEW FIXED CCTV CAMERA.
- 180 — NEW 180 DEGREE CCTV CAMERA.
- VMS — VIDEO MANAGEMENT WORK STATION.
- INTERCOM SUB-STATION. DETENTION GRADE W/CALL BUTTON DOOR FRAME MOUNT AT 8" JAMB FRAMES. FLUSH IN WALL ALL OTHERS.
- INTERCOM MASTER STATION.
- S — CEILING MOUNTED PAGING SPEAKER.
- S — WALL MOUNTED PAGING SPEAKER.
- VVS — VIDEO VISITATION STATION.
- I — DOOR INTERLOCK.
- CONTROL LOCATION. SEE ENLARGED PLANS.
- REQUEST-TO-EXIT PIR.
- PB — DOOR RELEASE PUSHBUTTON.

Dewberry

ARC3 architecture

TLC ENGINEERING FOR ARCHITECTURE

Pinellas County

Upgrade Jail Campus Infastructure
Phase I Design Criteria

114400 North 49th Street

Clearwater, FL.

SEAL

PRELIMINARY DOCUMENTS
NOT FOR CONSTRUCTION

KEY PLAN

SCALE

As indicated

No.	Description	Date

REVISIONS

DRAWN BY	CAC
APPROVED BY	JMP
CHECKED BY	TWS
DATE	3/19/2014

TITLE

FIRST FLOOR AREA B - SECURITY - HEALTHCARE

PROJECT NO. 50057109

TY-111A

SHEET NO.

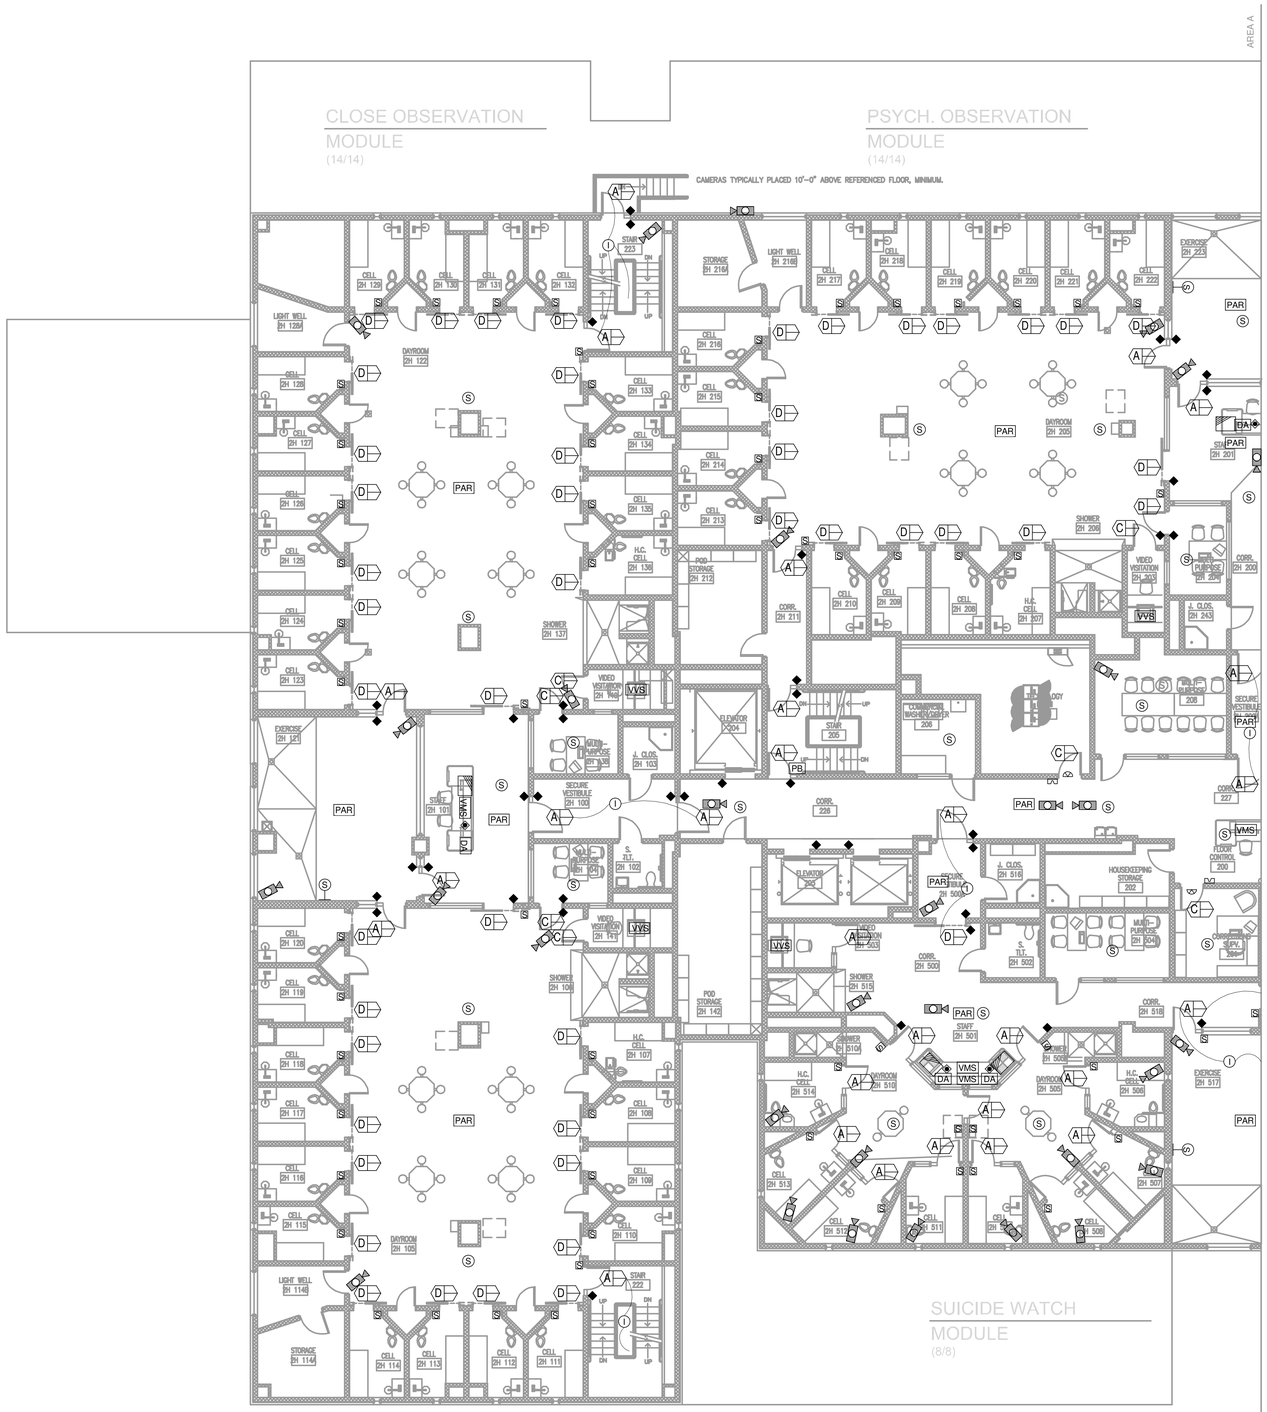

1 2ND FLOOR AREA A - SECURITY
Scale: 1/8" = 1'-0"

SECURITY SYMBOL LEGEND:

- A — CONTROLLED AND MONITORED DOOR. (8" JAMB) SEE HARWARE SETS.
- B — MONITORED ONLY DOOR. SEE HARWARE SETS.
- C — CONTROLLED AND MONITORED ARCHITECTURAL DOOR.
- D — CONTROLLED AND MONITORED SLIDE DOOR DEVICE. SEE HARWARE SETS.
- O — CONTROLLED AND MONITORED OVERHEAD DOOR. ESSC PROVIDE DPS.
- PROXIMITY CARD READER.
- DA — DURESS ALARM PUSHBUTTON.
- EXISTING PAN-TILT-ZOOM CCTV CAMERA.
- EXISTING FIXED CCTV CAMERA.
- NEW FIXED CCTV CAMERA.
- 180 — NEW 180 DEGREE CCTV CAMERA.
- VMS — VIDEO MANAGEMENT WORK STATION.
- INTERCOM SUB-STATION. DETENTION GRADE W/CALL BUTTON DOOR FRAME MOUNT AT 8" JAMB FRAMES. FLUSH IN WALL ALL OTHERS.
- INTERCOM MASTER STATION.
- S — CEILING MOUNTED PAGING SPEAKER.
- S — WALL MOUNTED PAGING SPEAKER.
- VVS — VIDEO VISITATION STATION.
- I — DOOR INTERLOCK.
- CONTROL LOCATION. SEE ENLARGED PLANS.
- REQUEST-TO-EXIT PIR.
- PB — DOOR RELEASE PUSHBUTTON.

Dewberry

ARC3 architecture

TLC ENGINEERING FOR ARCHITECTURE

Pinellas County

Upgrade Jail Campus Infastructure
Phase I Design Criteria

114400 North 49th Street

Clearwater, FL.

SEAL

PRELIMINARY DOCUMENTS
NOT FOR CONSTRUCTION

KEY PLAN

SCALE

As indicated

No.	Description	Date

REVISIONS

DRAWN BY	CAC
APPROVED BY	JMP
CHECKED BY	TWS
DATE	3/19/2014

TITLE

SECOND FLOOR AREA A - SECURITY - HEALTHCARE

PROJECT NO. 50057109

TY-112A

SHEET NO.

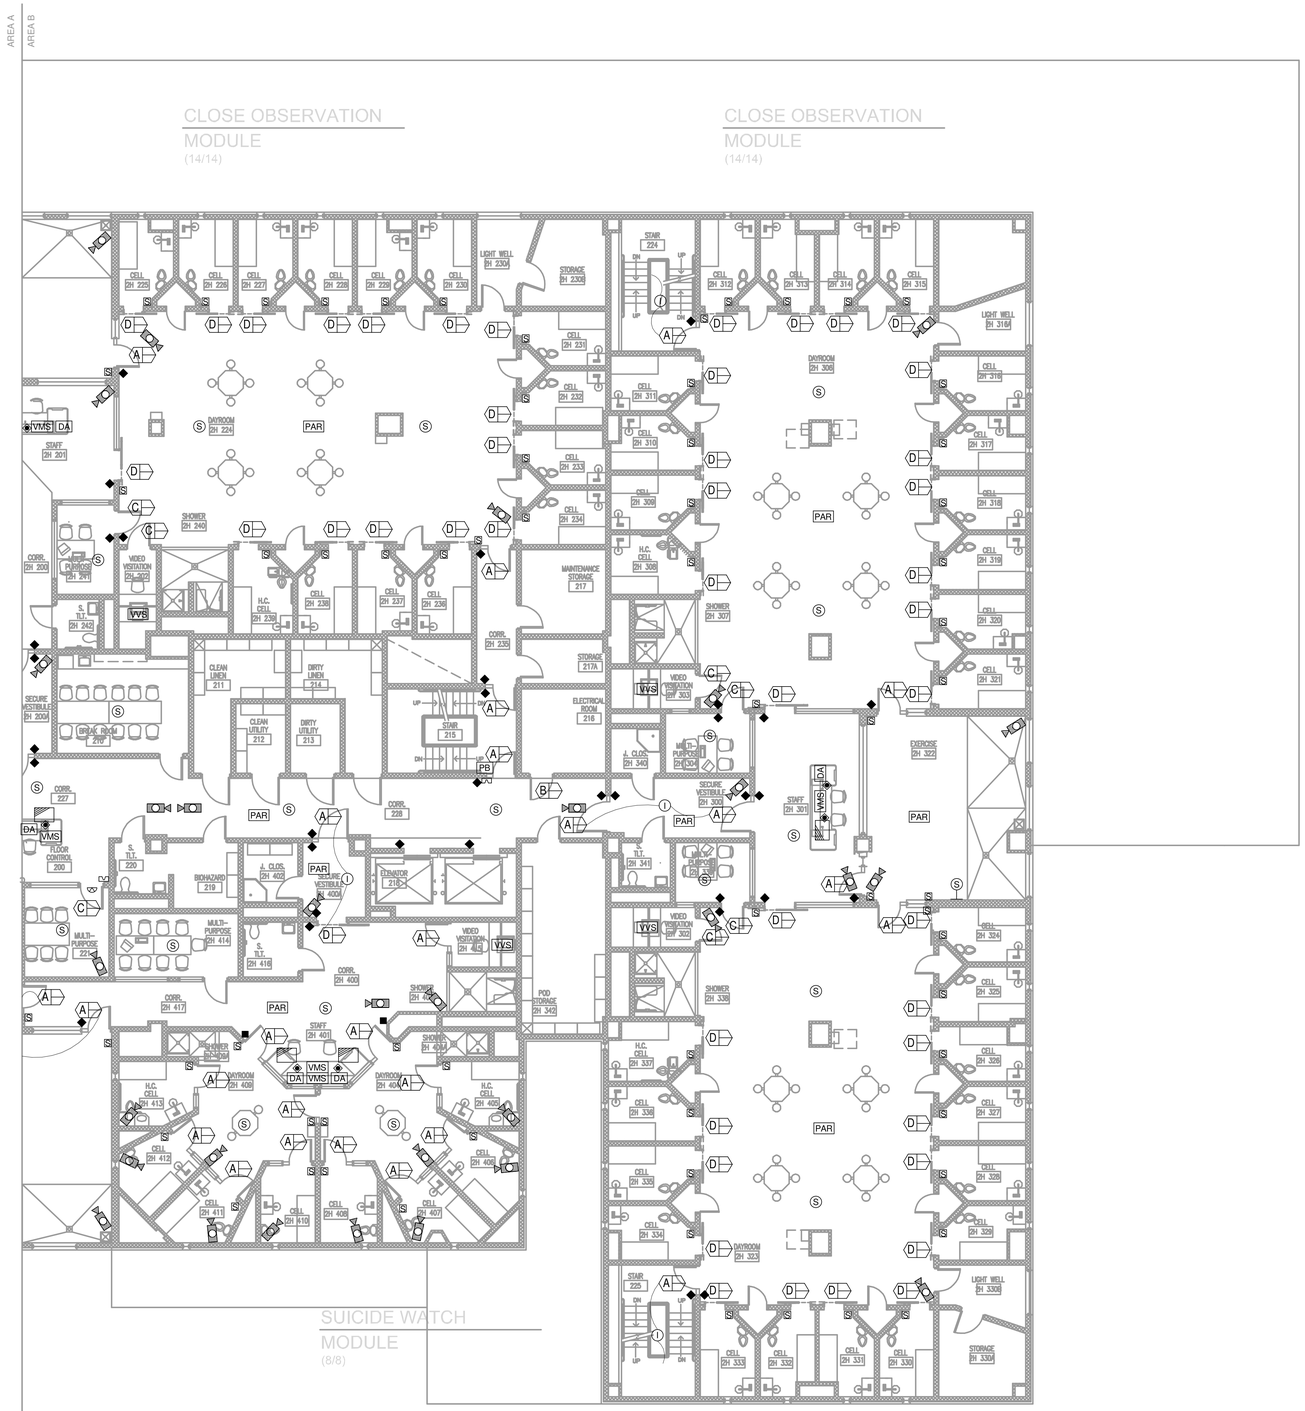

1 2ND FLOOR AREA B - SECURITY
Scale: 1/8" = 1'-0"

SECURITY SYMBOL LEGEND:

- A — CONTROLLED AND MONITORED DOOR. (8" JAMB) SEE HARWARE SETS.
- B — MONITORED ONLY DOOR. SEE HARWARE SETS.
- C — CONTROLLED AND MONITORED ARCHITECTURAL DOOR.
- D — CONTROLLED AND MONITORED SLIDE DOOR DEVICE. SEE HARWARE SETS.
- O — CONTROLLED AND MONITORED OVERHEAD DOOR. ESSC PROVIDE DPS.
- PROXIMITY CARD READER.
- DA — DURESS ALARM PUSHBUTTON.
- EXISTING PAN-TILT-ZOOM CCTV CAMERA.
- EXISTING FIXED CCTV CAMERA.
- NEW FIXED CCTV CAMERA.
- 180 — NEW 180 DEGREE CCTV CAMERA.
- VMS — VIDEO MANAGEMENT WORK STATION.
- INTERCOM SUB-STATION. DETENTION GRADE W/CALL BUTTON DOOR FRAME MOUNT AT 8" JAMB FRAMES. FLUSH IN WALL ALL OTHERS.
- INTERCOM MASTER STATION.
- S — CEILING MOUNTED PAGING SPEAKER.
- S — WALL MOUNTED PAGING SPEAKER.
- VVS — VIDEO VISITATION STATION.
- I — DOOR INTERLOCK.
- CONTROL LOCATION. SEE ENLARGED PLANS.
- REQUEST-TO-EXIT PIR.
- PB — DOOR RELEASE PUSHBUTTON.

Dewberry

ARC3 architecture

TLC ENGINEERING FOR ARCHITECTURE

Pinellas County
Upgrade Jail Campus Infastructure
Phase I Design Criteria
114400 North 49th Street
Clearwater, FL.

SEAL

PRELIMINARY DOCUMENTS
NOT FOR CONSTRUCTION

KEY PLAN

SCALE

As indicated

No.	Description	Date

REVISIONS

DRAWN BY	CAC
APPROVED BY	JMP
CHECKED BY	TWS
DATE	3/19/2014

TITLE

SECOND FLOOR AREA B - SECURITY - HEALTHCARE

PROJECT NO. 50057109

TY-113A

SHEET NO.

1 3RD FLOOR AREA A - SECURITY
Scale: 1/8" = 1'-0"

SECURITY SYMBOL LEGEND:

A	CONTROLLED AND MONITORED DOOR. (8" JAMB) SEE HARWARE SETS.
B	MONITORED ONLY DOOR. SEE HARWARE SETS.
C	CONTROLLED AND MONITORED ARCHITECTURAL DOOR.
D	CONTROLLED AND MONITORED SLIDE DOOR DEVICE. SEE HARWARE SETS.
O	CONTROLLED AND MONITORED OVERHEAD DOOR. ESSC PROVIDE DPS.
	PROXIMITY CARD READER.
DA	DURESS ALARM PUSHBUTTON.
	EXISTING PAN-TILT-ZOOM CCTV CAMERA.
	EXISTING FIXED CCTV CAMERA.
	NEW FIXED CCTV CAMERA.
180	NEW 180 DEGREE CCTV CAMERA.
VMS	VIDEO MANAGEMENT WORK STATION.
	INTERCOM SUB-STATION. DETENTION GRADE W/CALL BUTTON. DOOR FRAME MOUNT AT 8" JAMB FRAMES. FLUSH IN WALL ALL OTHERS.
	INTERCOM MASTER STATION.
S	CEILING MOUNTED PAGING SPEAKER.
S	WALL MOUNTED PAGING SPEAKER.
VVS	VIDEO VISITATION STATION.
I	DOOR INTERLOCK.
	CONTROL LOCATION. SEE ENLARGED PLANS.
	REQUEST-TO-EXIT PIR.
PB	DOOR RELEASE PUSHBUTTON.

Dewberry

ARC3 architecture

TLC ENGINEERING FOR ARCHITECTURE

Pinellas County

Upgrade Jail Campus Infastructure
Phase I Design Criteria

14400 North 49th Street

Clearwater, FL.

SEAL

PRELIMINARY DOCUMENTS
NOT FOR CONSTRUCTION

KEY PLAN

SCALE

As indicated

No.	Description	Date

REVISIONS

DRAWN BY	CAC
APPROVED BY	JMP
CHECKED BY	TWS
DATE	3/19/2014

TITLE

THIRD FLOOR AREA A - SECURITY - HEALTHCARE

PROJECT NO. 50057109

TY-114A

SHEET NO.

SECURITY SYMBOL LEGEND:

- A — CONTROLLED AND MONITORED DOOR. (8" JAMB) SEE HARWARE SETS.
- B — MONITORED ONLY DOOR. SEE HARWARE SETS.
- C — CONTROLLED AND MONITORED ARCHITECTURAL DOOR.
- D — CONTROLLED AND MONITORED SLIDE DOOR DEVICE. SEE HARWARE SETS.
- O — CONTROLLED AND MONITORED OVERHEAD DOOR. ESSC PROVIDE DPS.
- PROXIMITY CARD READER.
- DA — DURESS ALARM PUSHBUTTON.
- EXISTING PAN-TILT-ZOOM CCTV CAMERA.
- EXISTING FIXED CCTV CAMERA.
- NEW FIXED CCTV CAMERA.
- 180 — NEW 180 DEGREE CCTV CAMERA.
- VMS — VIDEO MANAGEMENT WORK STATION.
- INTERCOM SUB-STATION. DETENTION GRADE W/CALL BUTTON DOOR FRAME MOUNT AT 8" JAMB FRAMES. FLUSH IN WALL ALL OTHERS.
- INTERCOM MASTER STATION.
- S — CEILING MOUNTED PAGING SPEAKER.
- S — WALL MOUNTED PAGING SPEAKER.
- VVS — VIDEO VISITATION STATION.
- I — DOOR INTERLOCK.
- CONTROL LOCATION. SEE ENLARGED PLANS.
- REQUEST-TO-EXIT PIR.
- PB — DOOR RELEASE PUSHBUTTON.

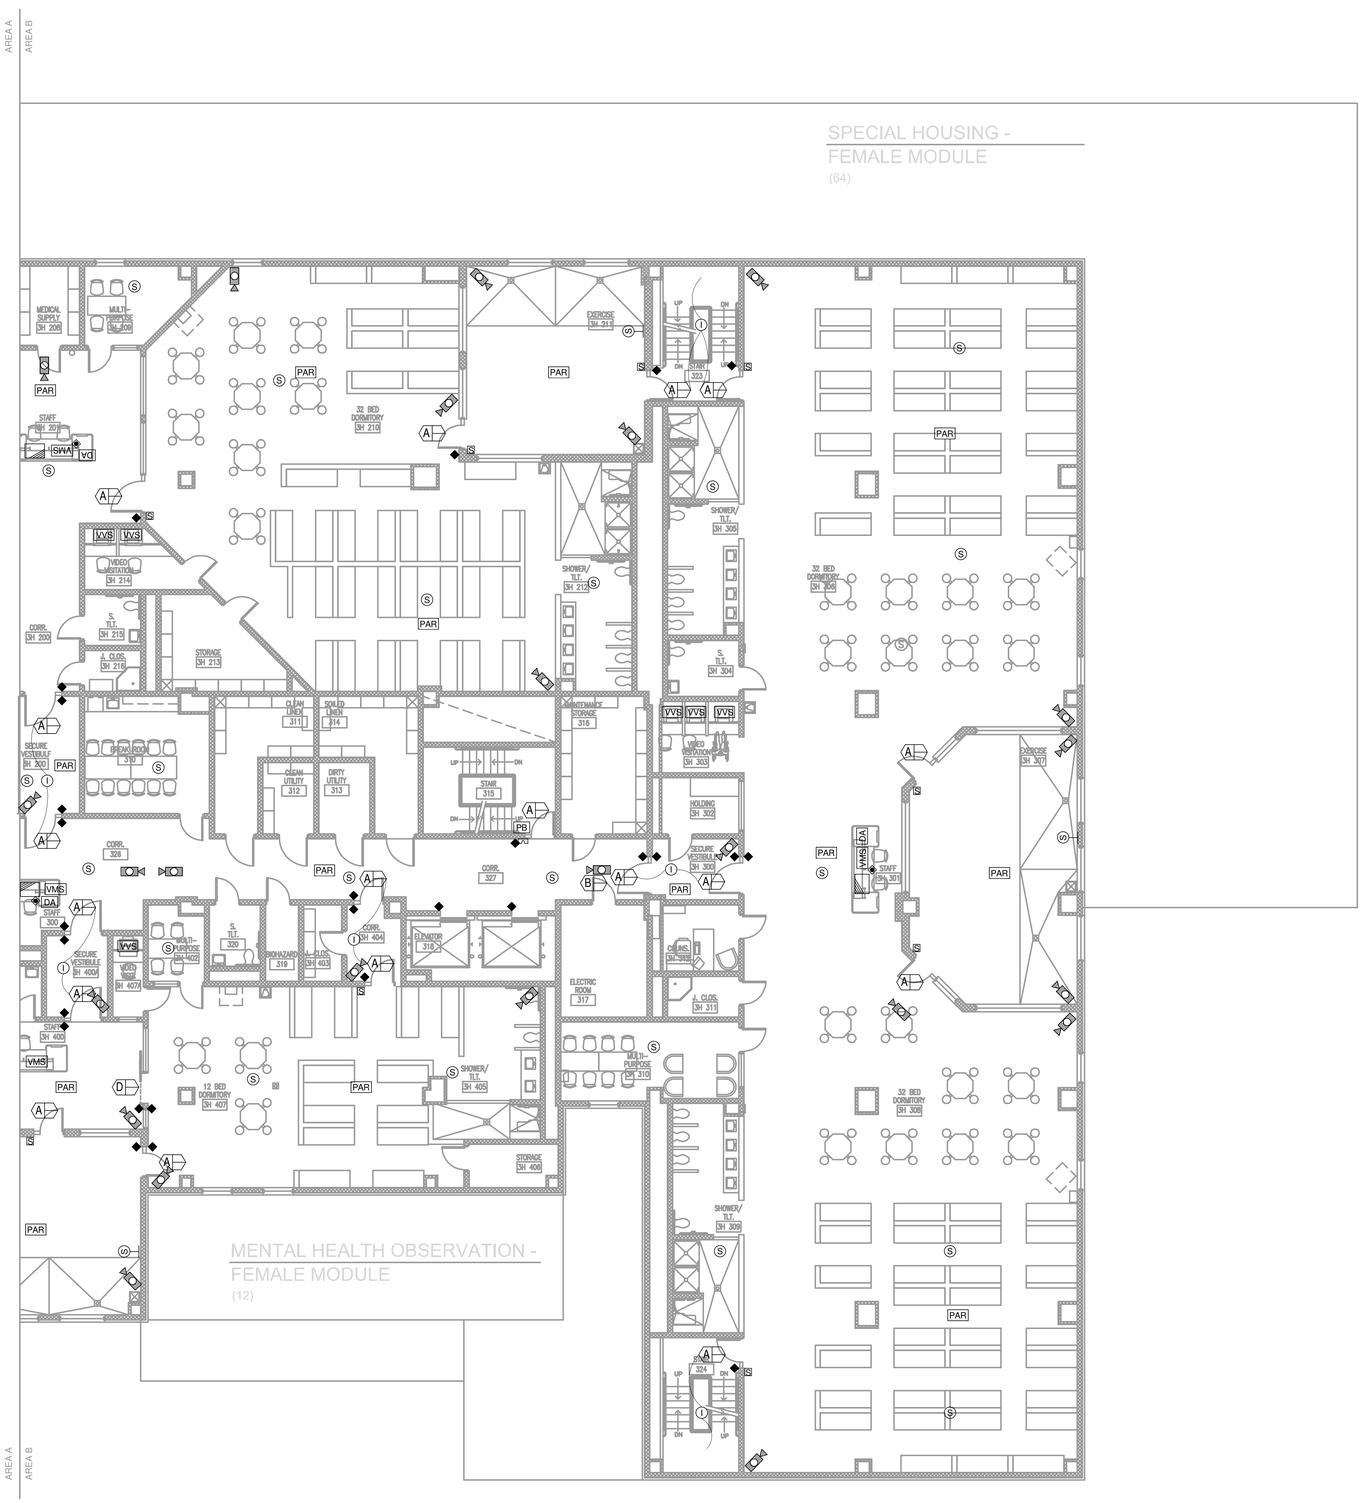

1 3RD FLOOR AREA B - SECURITY
Scale: 1/8" = 1'-0"

Dewberry

ARC3 architecture

TLC ENGINEERING FOR ARCHITECTURE

Pinellas County

Upgrade Jail Campus Infastructure
Phase I Design Criteria

114400 North 49th Street

Clearwater, FL.

SEAL

PRELIMINARY DOCUMENTS
NOT FOR CONSTRUCTION

KEY PLAN

SCALE

As indicated

No.	Description	Date

REVISIONS

DRAWN BY	CAC
APPROVED BY	JMP
CHECKED BY	TWS
DATE	3/19/2014

TITLE

THIRD FLOOR AREA B - SECURITY - HEALTHCARE

PROJECT NO. 50057109

TY-115A

SHEET NO.

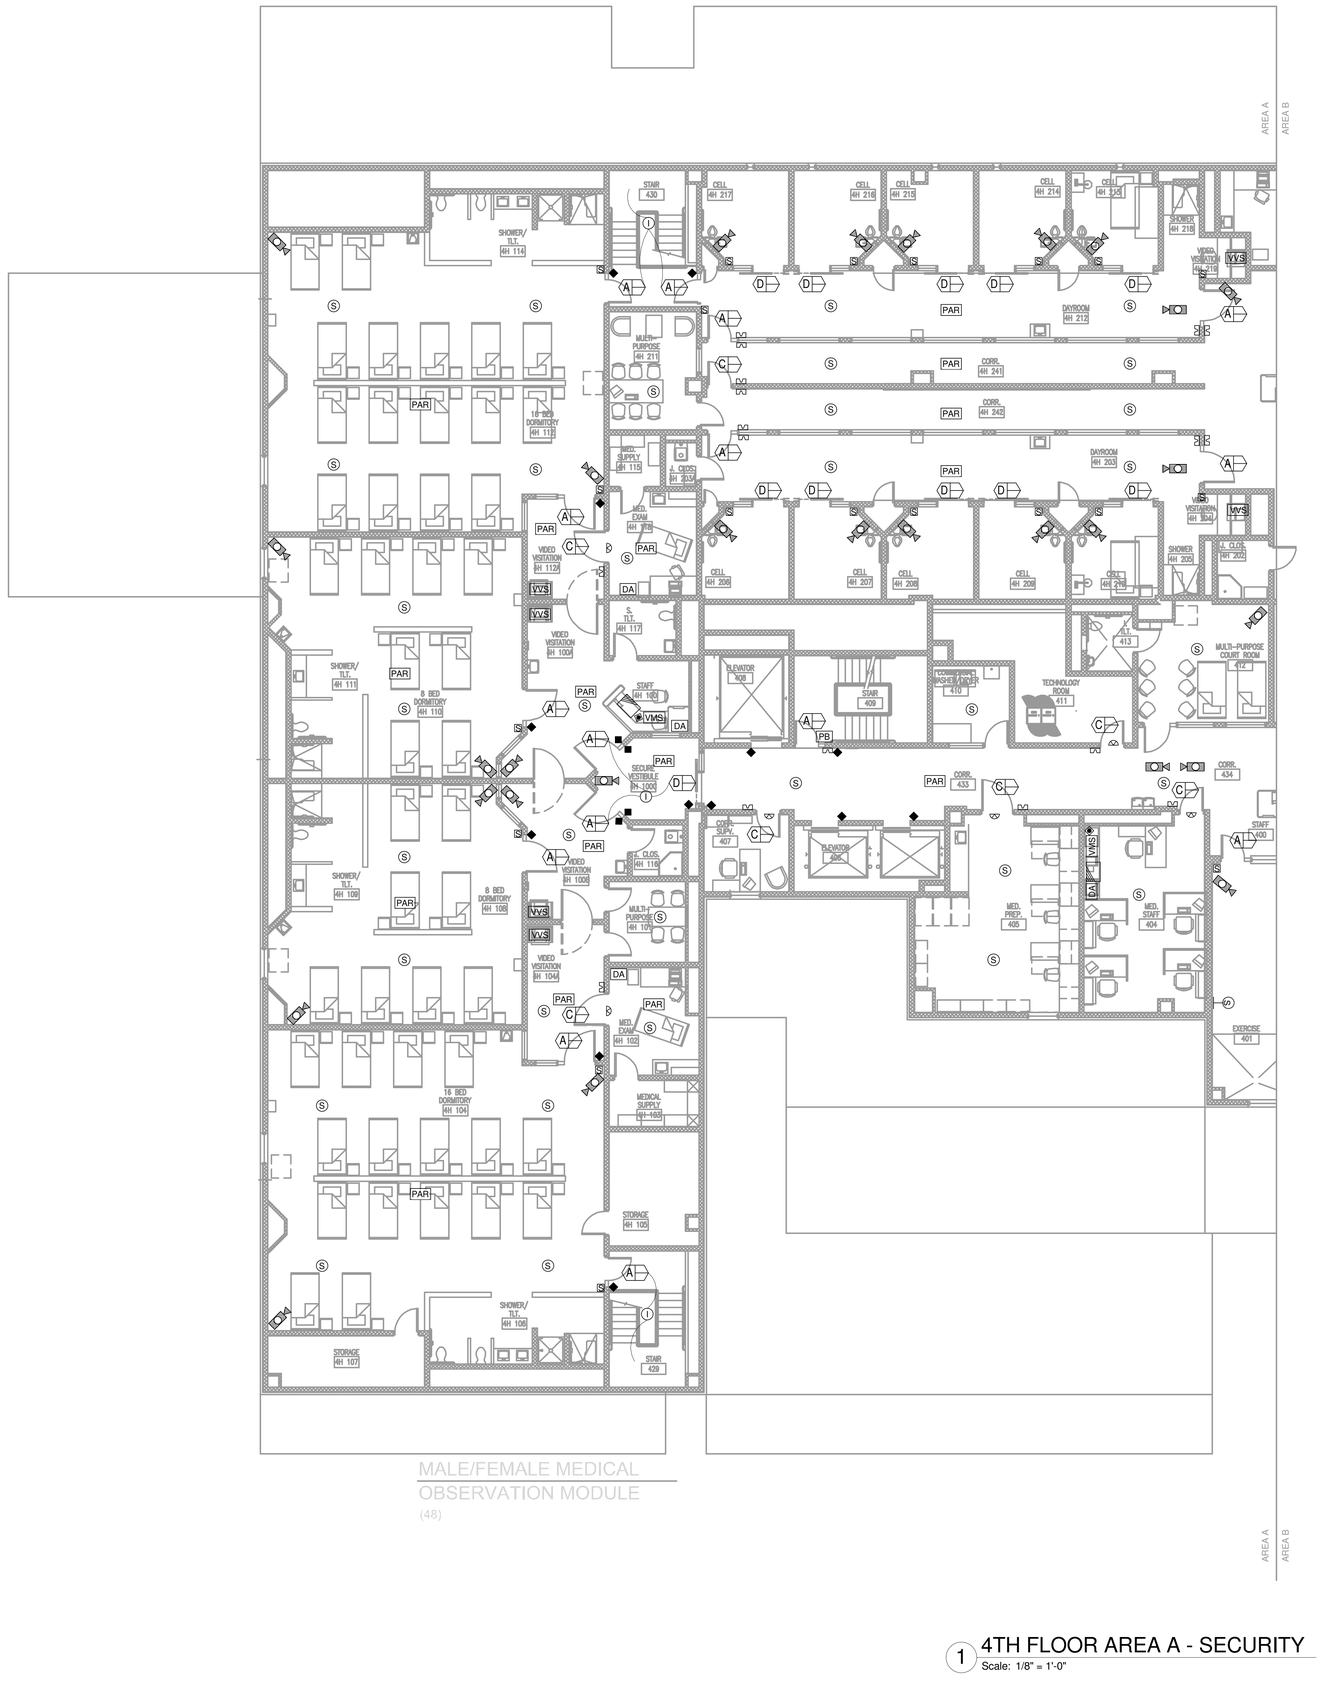

1 4TH FLOOR AREA A - SECURITY
Scale: 1/8" = 1'-0"

SECURITY SYMBOL LEGEND:

- A — CONTROLLED AND MONITORED DOOR. (8" JAMB) SEE HARWARE SETS.
- B — MONITORED ONLY DOOR. SEE HARWARE SETS.
- C — CONTROLLED AND MONITORED ARCHITECTURAL DOOR.
- D — CONTROLLED AND MONITORED SLIDE DOOR DEVICE. SEE HARWARE SETS.
- O — CONTROLLED AND MONITORED OVERHEAD DOOR. ESSC PROVIDE DPS.
- PROXIMITY CARD READER.
- DA — DURESS ALARM PUSHBUTTON.
- EXISTING PAN-TILT-ZOOM CCTV CAMERA.
- EXISTING FIXED CCTV CAMERA.
- NEW FIXED CCTV CAMERA.
- 180 — NEW 180 DEGREE CCTV CAMERA.
- VMS — VIDEO MANAGEMENT WORK STATION.
- INTERCOM SUB-STATION. DETENTION GRADE W/CALL BUTTON DOOR FRAME MOUNT AT 8" JAMB FRAMES. FLUSH IN WALL ALL OTHERS.
- INTERCOM MASTER STATION.
- S — CEILING MOUNTED PAGING SPEAKER.
- S — WALL MOUNTED PAGING SPEAKER.
- VVS — VIDEO VISITATION STATION.
- I — DOOR INTERLOCK.
- CONTROL LOCATION. SEE ENLARGED PLANS.
- REQUEST-TO-EXIT PIR.
- PB — DOOR RELEASE PUSHBUTTON.

Dewberry

ARC3 architecture

TLC ENGINEERING FOR ARCHITECTURE

Pinellas County

Upgrade Jail Campus Infastructure
Phase I Design Criteria

114400 North 49th Street

Clearwater, FL.

SEAL

PRELIMINARY DOCUMENTS
NOT FOR CONSTRUCTION

KEY PLAN

SCALE

As indicated

No.	Description	Date

REVISIONS

DRAWN BY	CAC
APPROVED BY	JMP
CHECKED BY	TWS
DATE	3/19/2014

TITLE

FOURTH FLOOR AREA A - SECURITY - HEALTHCARE

PROJECT NO. 50057109

TY-116A

SHEET NO.

SECURITY SYMBOL LEGEND:

- A — CONTROLLED AND MONITORED DOOR. (8" JAMB) SEE HARWARE SETS.
- B — MONITORED ONLY DOOR. SEE HARWARE SETS.
- C — CONTROLLED AND MONITORED ARCHITECTURAL DOOR.
- D — CONTROLLED AND MONITORED SLIDE DOOR DEVICE. SEE HARWARE SETS.
- O — CONTROLLED AND MONITORED OVERHEAD DOOR. ESSC PROVIDE DPS.
- PROXIMITY CARD READER.
- DA — DURESS ALARM PUSHBUTTON.
- EXISTING PAN-TILT-ZOOM CCTV CAMERA.
- EXISTING FIXED CCTV CAMERA.
- NEW FIXED CCTV CAMERA.
- 180 — NEW 180 DEGREE CCTV CAMERA.
- VMS — VIDEO MANAGEMENT WORK STATION.
- INTERCOM SUB-STATION. DETENTION GRADE W/CALL BUTTON DOOR FRAME MOUNT AT 8" JAMB FRAMES. FLUSH IN WALL ALL OTHERS.
- INTERCOM MASTER STATION.
- S — CEILING MOUNTED PAGING SPEAKER.
- S — WALL MOUNTED PAGING SPEAKER.
- VVS — VIDEO VISITATION STATION.
- I — DOOR INTERLOCK.
- CONTROL LOCATION. SEE ENLARGED PLANS.
- REQUEST-TO-EXIT PIR.
- PB — DOOR RELEASE PUSHBUTTON.

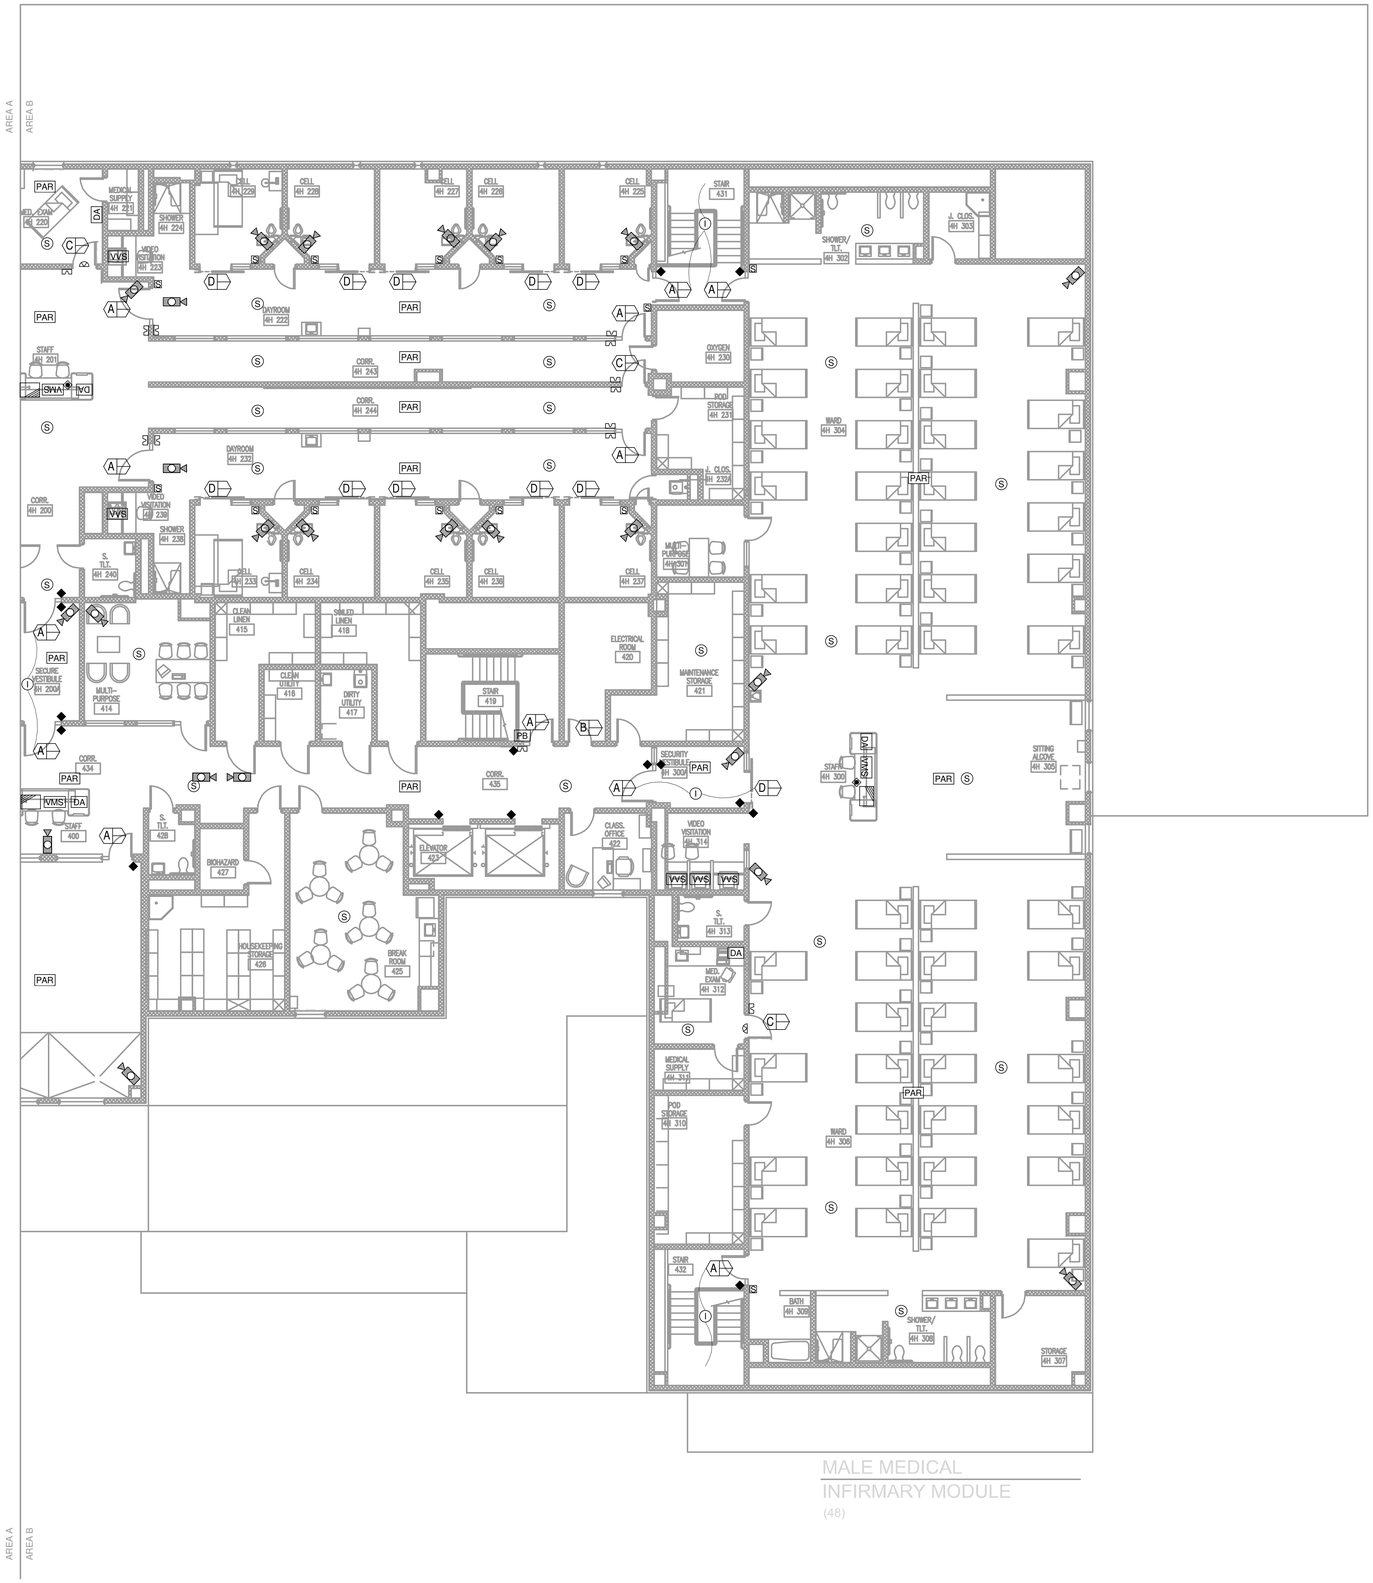

MALE MEDICAL
INFIRMARY MODULE
(48)

1 4TH FLOOR AREA B - SECURITY
Scale: 1/8" = 1'-0"

Dewberry

ARC3 architecture

TLC ENGINEERING FOR ARCHITECTURE

Pinellas County
Upgrade Jail Campus Infastructure
Phase I Design Criteria
114400 North 49th Street
Clearwater, FL.

SEAL

PRELIMINARY DOCUMENTS
NOT FOR CONSTRUCTION

KEY PLAN

SCALE

As indicated

No.	Description	Date

REVISIONS

DRAWN BY	CAC
APPROVED BY	JMP
CHECKED BY	TWS
DATE	3/19/2014

TITLE

FOURTH FLOOR AREA B - SECURITY - HEALTHCARE

PROJECT NO. 50057109

TY-117A

SHEET NO.

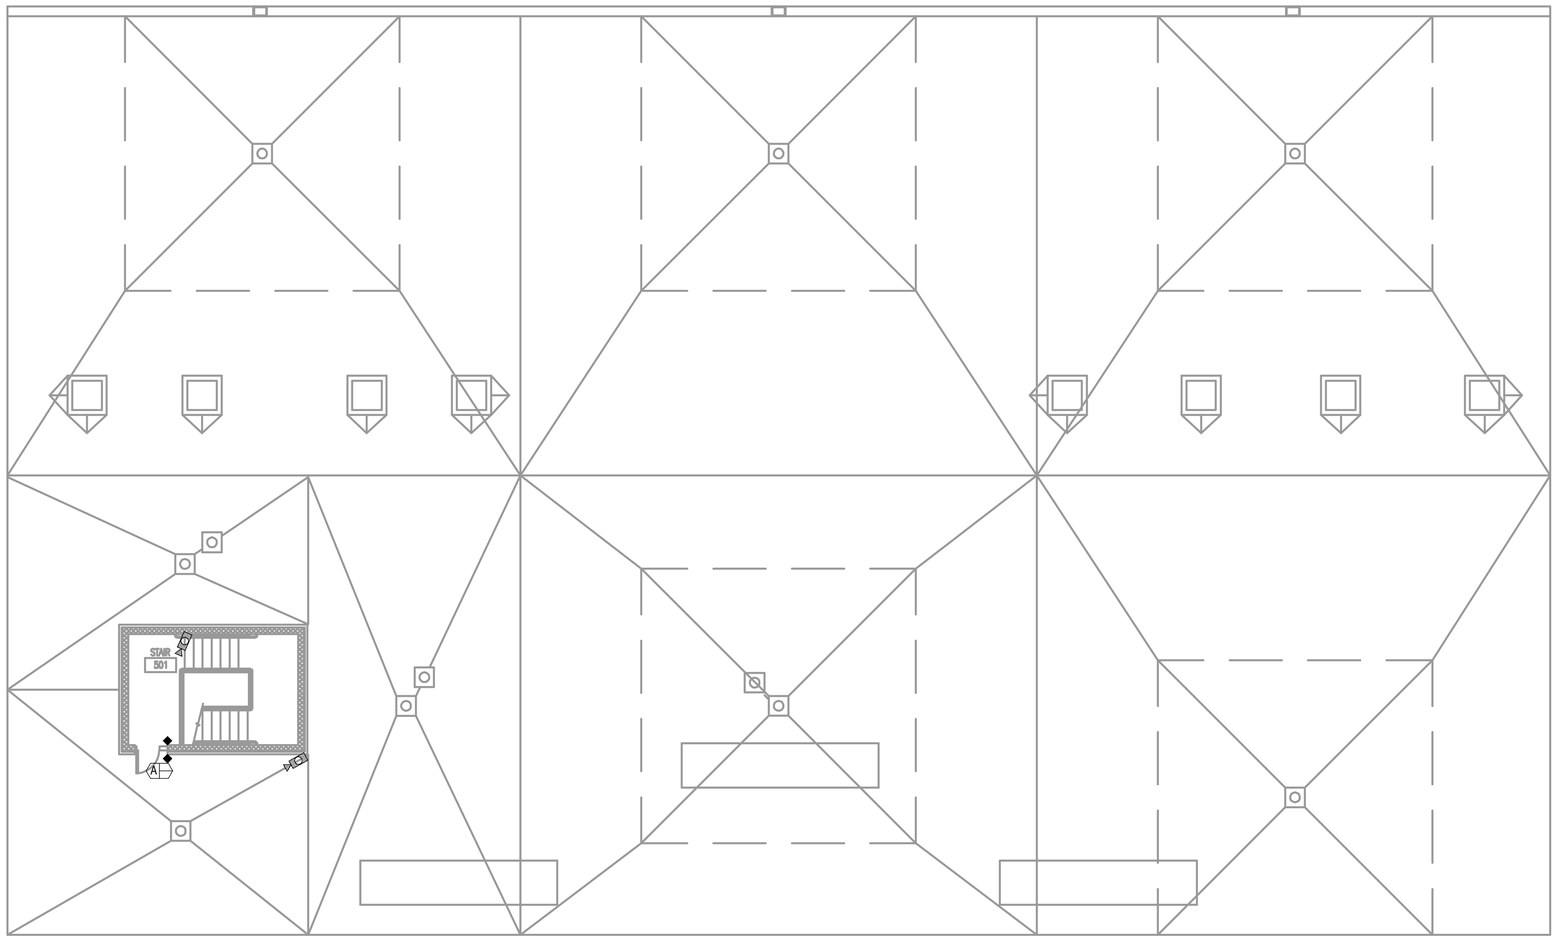

1 5TH FLOOR (ROOF) - SECURITY
Scale: 1/8" = 1'-0"

SECURITY SYMBOL LEGEND:

- A — CONTROLLED AND MONITORED DOOR. (8" JAMB) SEE HARWARE SETS.
- B — MONITORED ONLY DOOR. SEE HARWARE SETS.
- C — CONTROLLED AND MONITORED ARCHITECTURAL DOOR.
- D — CONTROLLED AND MONITORED SLIDE DOOR DEVICE. SEE HARWARE SETS.
- O — CONTROLLED AND MONITORED OVERHEAD DOOR. ESSC PROVIDE DPS.
- PROXIMITY CARD READER.
- DA — DURESS ALARM PUSHBUTTON.
- EXISTING PAN-TILT-ZOOM CCTV CAMERA.
- EXISTING FIXED CCTV CAMERA.
- NEW FIXED CCTV CAMERA.
- 180 — NEW 180 DEGREE CCTV CAMERA.
- VMS — VIDEO MANAGEMENT WORK STATION.
- INTERCOM SUB-STATION. DETENTION GRADE W/CALL BUTTON DOOR FRAME MOUNT AT 8" JAMB FRAMES. FLUSH IN WALL ALL OTHERS.
- INTERCOM MASTER STATION.
- S — CEILING MOUNTED PAGING SPEAKER.
- S — WALL MOUNTED PAGING SPEAKER.
- VVS — VIDEO VISITATION STATION.
- I — DOOR INTERLOCK.
- CONTROL LOCATION. SEE ENLARGED PLANS.
- REQUEST-TO-EXIT PIR.
- PB — DOOR RELEASE PUSHBUTTON.

Dewberry

ARC3 architecture

TLC ENGINEERING FOR ARCHITECTURE

Pinellas County

Upgrade Jail Campus Infastructure
Phase I Design Criteria

114400 North 49th Street

Clearwater, FL.

SEAL

PRELIMINARY DOCUMENTS
NOT FOR CONSTRUCTION

KEY PLAN

SCALE

As indicated

No.	Description	Date

REVISIONS

DRAWN BY	Author
APPROVED BY	Approver
CHECKED BY	Checker
DATE	3/19/2014

TITLE

FIFTH FLOOR (ROOF) - SECURITY - HEALTHCARE

PROJECT NO. 50057109

TY-118A

SHEET NO.

ROOM NUMBER	ROOM NAME
1.	ENTRY LOBBY
2.	VISITING - 6 STATIONS
3.	MASTER CONTROL
4.	MULTI-PURPOSE ROOM
5.	COUNSELING
6.	NURSE'S OFFICE
7.	ISOLATION CELL
8.	ELECTRICAL ROOM
9.	LOCAL CONTROL
10.	CELL - 2 INMATES - NO DOOR
11.	INTERVIEW ROOM
12.	UPPER CONTROL ROOM
13.	OUTSIDE STORAGE
14.	MECHANICAL ROOM

AREA SYMBOL	SYMBOL NAME
T	TOILET
J	JANITORIAL SEVICES
S	SHOWER
ST	STORAGE
SV	SECURITY VESTIBULE

SECURITY SYMBOL LEGEND:

- A — CONTROLLED AND MONITORED DOOR. (8" JAMB) SEE HARWARE SETS.
- B — MONITORED ONLY DOOR. SEE HARWARE SETS.
- C — CONTROLLED AND MONITORED ARCHITECTURAL DOOR.
- D — CONTROLLED AND MONITORED SLIDE DOOR DEVICE. SEE HARWARE SETS.
- O — CONTROLLED AND MONITORED OVERHEAD DOOR. ESSC PROVIDE DPS.
- PROXIMITY CARD READER.
- DA — DURESS ALARM PUSHBUTTON.
- EXISTING PAN-TILT-ZOOM CCTV CAMERA.
- EXISTING FIXED CCTV CAMERA.
- NEW FIXED CCTV CAMERA.
- 180 — NEW 180 DEGREE CCTV CAMERA.
- VMS — VIDEO MANAGEMENT WORK STATION.
- INTERCOM SUB-STATION. DETENTION GRADE W/CALL BUTTON DOOR FRAME MOUNT AT 8" JAMB FRAMES. FLUSH IN WALL ALL OTHERS.
- INTERCOM MASTER STATION.
- S — CEILING MOUNTED PAGING SPEAKER.
- S — WALL MOUNTED PAGING SPEAKER.
- VVS — VIDEO VISITATION STATION.
- I — DOOR INTERLOCK.
- CONTROL LOCATION. SEE ENLARGED PLANS.
- REQUEST-TO-EXIT PIR.
- PB — DOOR RELEASE PUSHBUTTON.

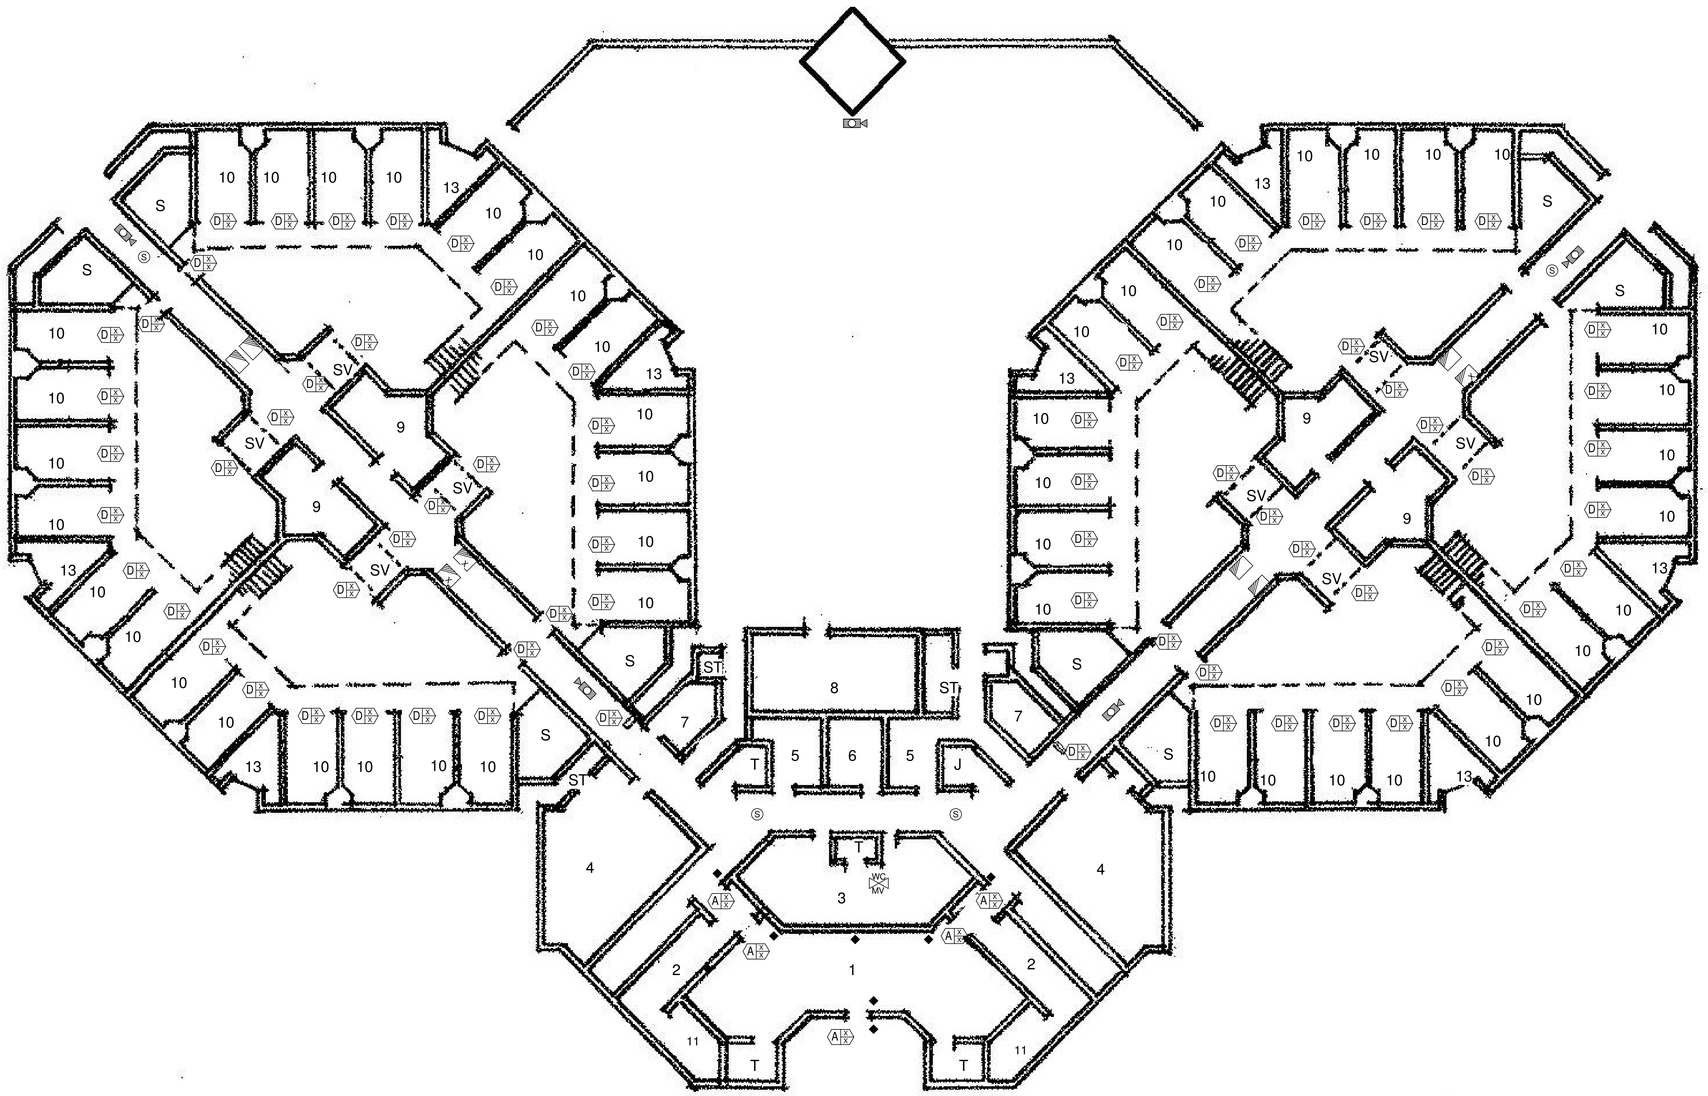

1 FIRST FLOOR "C" BARRACKS - SECURITY
Scale: 1/8" = 1'-0"

Dewberry

Dewberry Architects Inc.

401 SW Water St.
Suite 701
Peoria, IL 61602
309.282.8000 Phone
309.282.8001 Fax

ARC3 architecture

TLC ENGINEERING FOR ARCHITECTURE

Pinellas County

Upgrade Jail Campus Infastructure
Phase I Design Criteria

114400 North 49th STREET
Clearwater, FL.

SEAL

PRELIMINARY DOCUMENTS
NOT FOR CONSTRUCTION

KEY PLAN

SCALE

As indicated

No.	Description	Date

REVISIONS

DRAWN BY	CAC
APPROVED BY	JMP
CHECKED BY	TWS
DATE	3/19/2014

TITLE

FIRST FLOOR "C" BARRACKS - SECURITY

PROJECT NO. 50057109

TY-110B

SHEET NO.

ROOM NUMBER	ROOM NAME
1.	ENTRY LOBBY
2.	VISITING - 6 STATIONS
3.	MASTER CONTROL
4.	MULTI-PURPOSE ROOM
5.	COUNSELING
6.	NURSE'S OFFICE
7.	ISOLATION CELL
8.	ELECTRICAL ROOM
9.	LOCAL CONTROL
10.	CELL - 2 INMATES - NO DOOR
11.	INTERVIEW ROOM
12.	UPPER CONTROL ROOM
13.	OUTSIDE STORAGE
14.	MECHANICAL ROOM

AREA SYMBOL	SYMBOL NAME
T	TOILET
J	JANITORIAL SEVICES
S	SHOWER
ST	STORAGE
SV	SECURITY VESTIBULE

SECURITY SYMBOL LEGEND:

- A — CONTROLLED AND MONITORED DOOR. (8" JAMB) SEE HARWARE SETS.
- B — MONITORED ONLY DOOR. SEE HARWARE SETS.
- C — CONTROLLED AND MONITORED ARCHITECTURAL DOOR.
- D — CONTROLLED AND MONITORED SLIDE DOOR DEVICE. SEE HARWARE SETS.
- O — CONTROLLED AND MONITORED OVERHEAD DOOR. ESSC PROVIDE DPS.
- PROXIMITY CARD READER.
- DA — DURESS ALARM PUSHBUTTON.
- EXISTING PAN-TILT-ZOOM CCTV CAMERA.
- EXISTING FIXED CCTV CAMERA.
- NEW FIXED CCTV CAMERA.
- 180 — NEW 180 DEGREE CCTV CAMERA.
- VMS — VIDEO MANAGEMENT WORK STATION.
- INTERCOM SUB-STATION. DETENTION GRADE W/CALL BUTTON DOOR FRAME MOUNT AT 8" JAMB FRAMES. FLUSH IN WALL ALL OTHERS.
- INTERCOM MASTER STATION.
- S — CEILING MOUNTED PAGING SPEAKER.
- S — WALL MOUNTED PAGING SPEAKER.
- VVS — VIDEO VISITATION STATION.
- I — DOOR INTERLOCK.
- CONTROL LOCATION. SEE ENLARGED PLANS.
- REQUEST-TO-EXIT PIR.
- PB — DOOR RELEASE PUSHBUTTON.

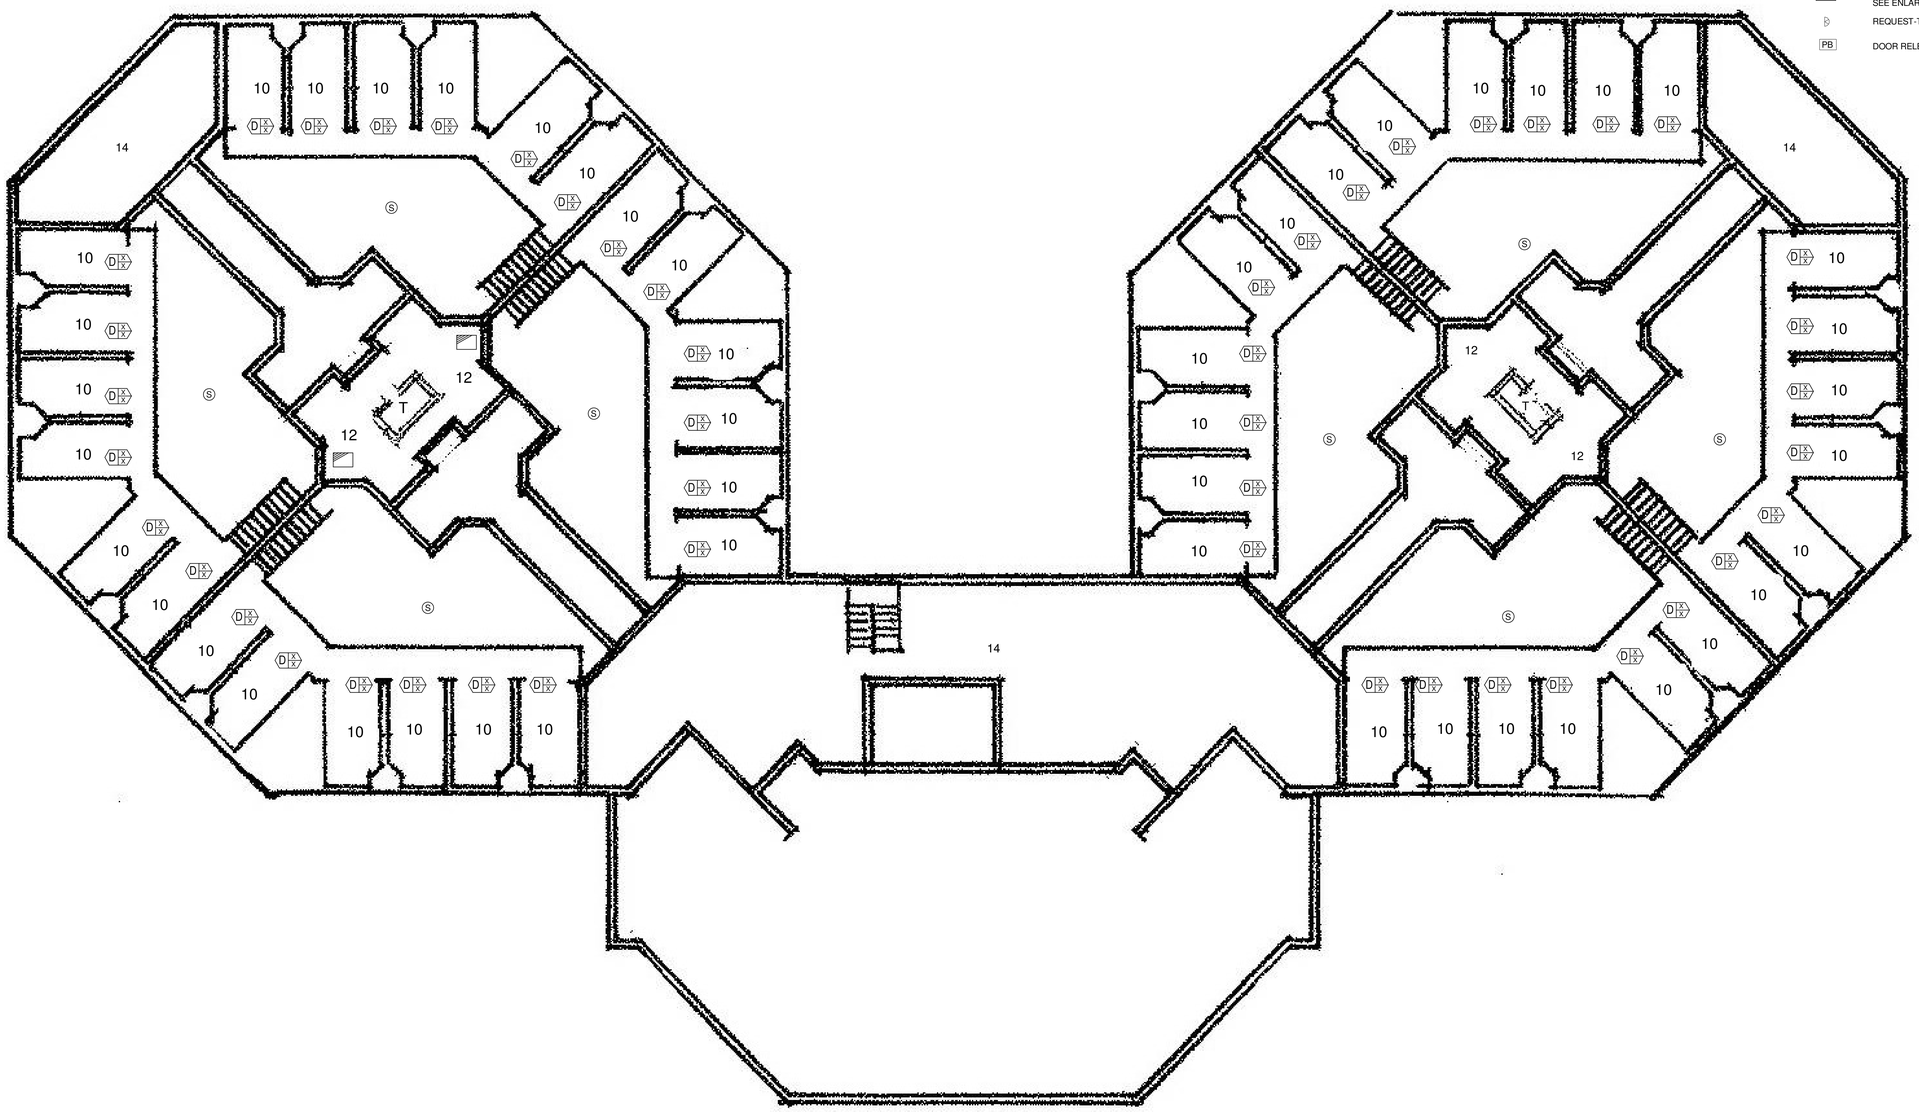

1 SECOND FLOOR "C" BARRACKS - SECURITY
Scale: 1/8" = 1'-0"

Dewberry®
Dewberry Architects Inc.
401 SW Water St.
Suite 701
Peoria, IL 61602
309.282.8000 Phone
309.282.8001 Fax
ARC3 architecture
TLC ENGINEERING FOR ARCHITECTURE

Pinellas County
Upgrade Jail Campus Infastructure
Phase I Design Criteria
114400 North 49th STREET
Clearwater, FL.

SEAL

PRELIMINARY DOCUMENTS
NOT FOR CONSTRUCTION

KEY PLAN

SCALE
As indicated

No.	Description	Date

REVISIONS

DRAWN BY	CAC
APPROVED BY	JMP
CHECKED BY	TWS
DATE	3/19/2014

TITLE
SECOND FLOOR "C" BARRACKS - SECURITY

PROJECT NO. 50057109

TY-111B
SHEET NO.

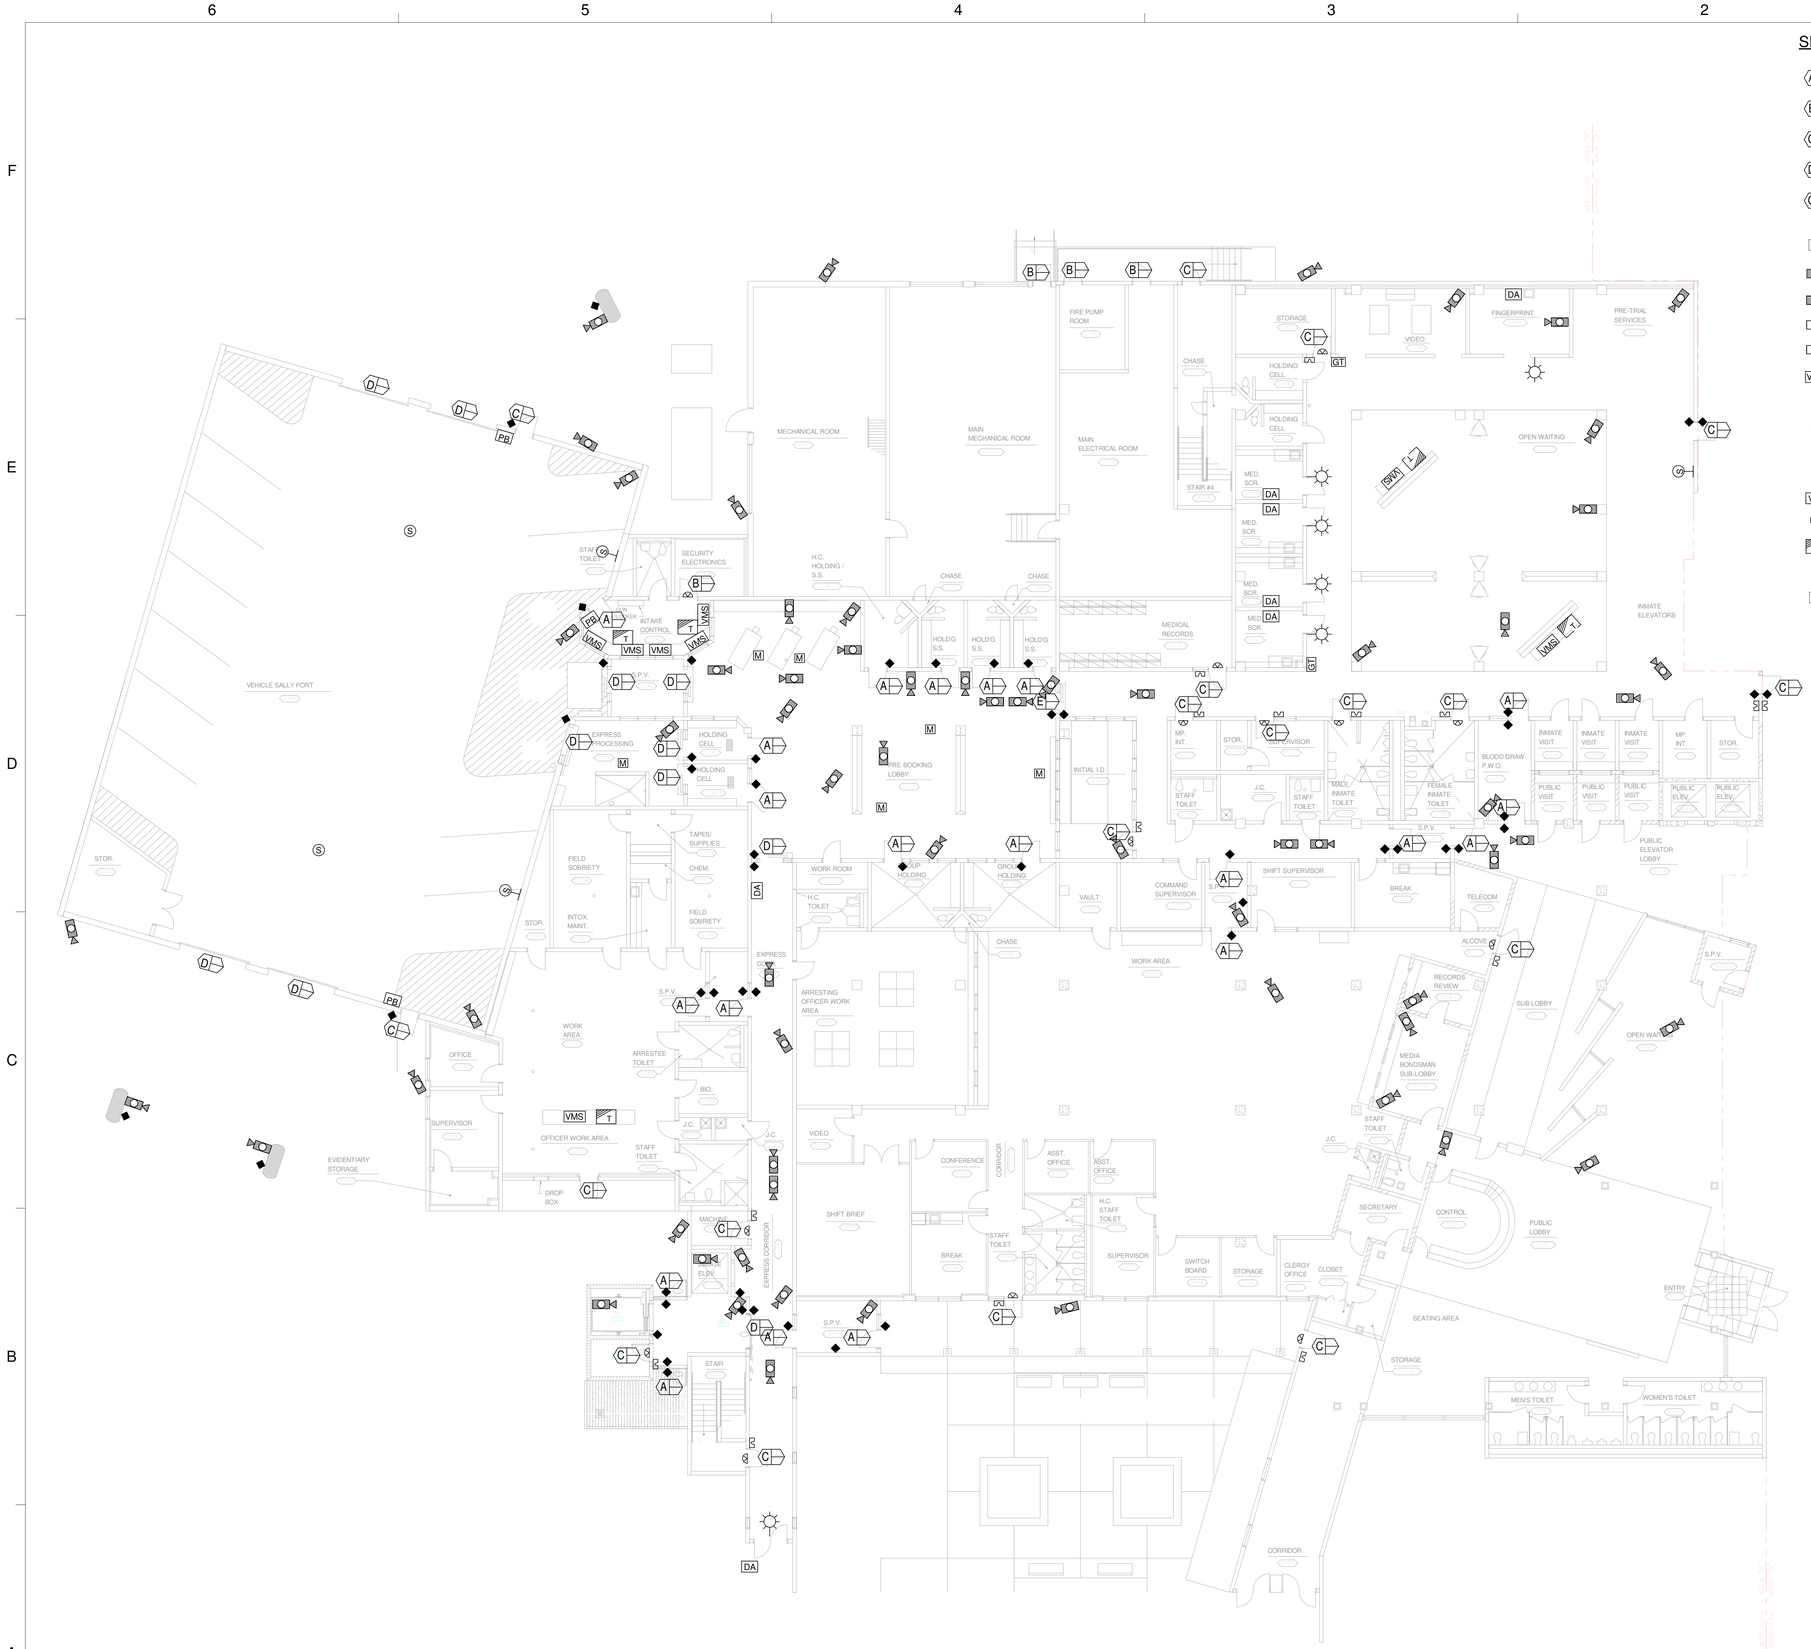

SECURITY SYMBOL LEGEND:

- A — CONTROLLED AND MONITORED DOOR. (8" JAMB) SEE HARWARE SETS.
- B — MONITORED ONLY DOOR. SEE HARWARE SETS.
- C — CONTROLLED AND MONITORED ARCHITECTURAL DOOR.
- D — CONTROLLED AND MONITORED SLIDE DOOR DEVICE. SEE HARWARE SETS.
- O — CONTROLLED AND MONITORED OVERHEAD DOOR. ESSC PROVIDE DPS.
- PROXIMITY CARD READER.
- DA — DURESS ALARM PUSHBUTTON.
- EXISTING PAN-TILT-ZOOM CCTV CAMERA.
- EXISTING FIXED CCTV CAMERA.
- NEW FIXED CCTV CAMERA.
- 180 — NEW 180 DEGREE CCTV CAMERA.
- VMS — VIDEO MANAGEMENT WORK STATION.
- INTERCOM SUB-STATION. DETENTION GRADE W/CALL BUTTON DOOR FRAME MOUNT AT 8" JAMB FRAMES. FLUSH IN WALL ALL OTHERS.
- INTERCOM MASTER STATION.
- S — CEILING MOUNTED PAGING SPEAKER.
- S — WALL MOUNTED PAGING SPEAKER.
- VVS — VIDEO VISITATION STATION.
- I — DOOR INTERLOCK.
- CONTROL LOCATION. SEE ENLARGED PLANS.
- REQUEST-TO-EXIT PIR.
- PB — DOOR RELEASE PUSHBUTTON.

1 1ST FLOOR AREA A - SECURITY
Scale: 3/32" = 1'-0"

Dewberry

ARC3 architecture

TLC ENGINEERING FOR ARCHITECTURE

Pinellas County
Upgrade Jail Campus Infastructure
Phase I Design Criteria
114400 North 49th Street
Clearwater, FL.

SEAL

PRELIMINARY DOCUMENTS
NOT FOR CONSTRUCTION

KEY PLAN

SCALE

As indicated

No.	Description	Date

REVISIONS

DRAWN BY	CAC
APPROVED BY	JMP
CHECKED BY	TWS
DATE	3/19/2014

TITLE

1ST FLOOR AREA A - SECURITY - CENTRAL BLDG

PROJECT NO. 50057109

TY-110C

SHEET NO.

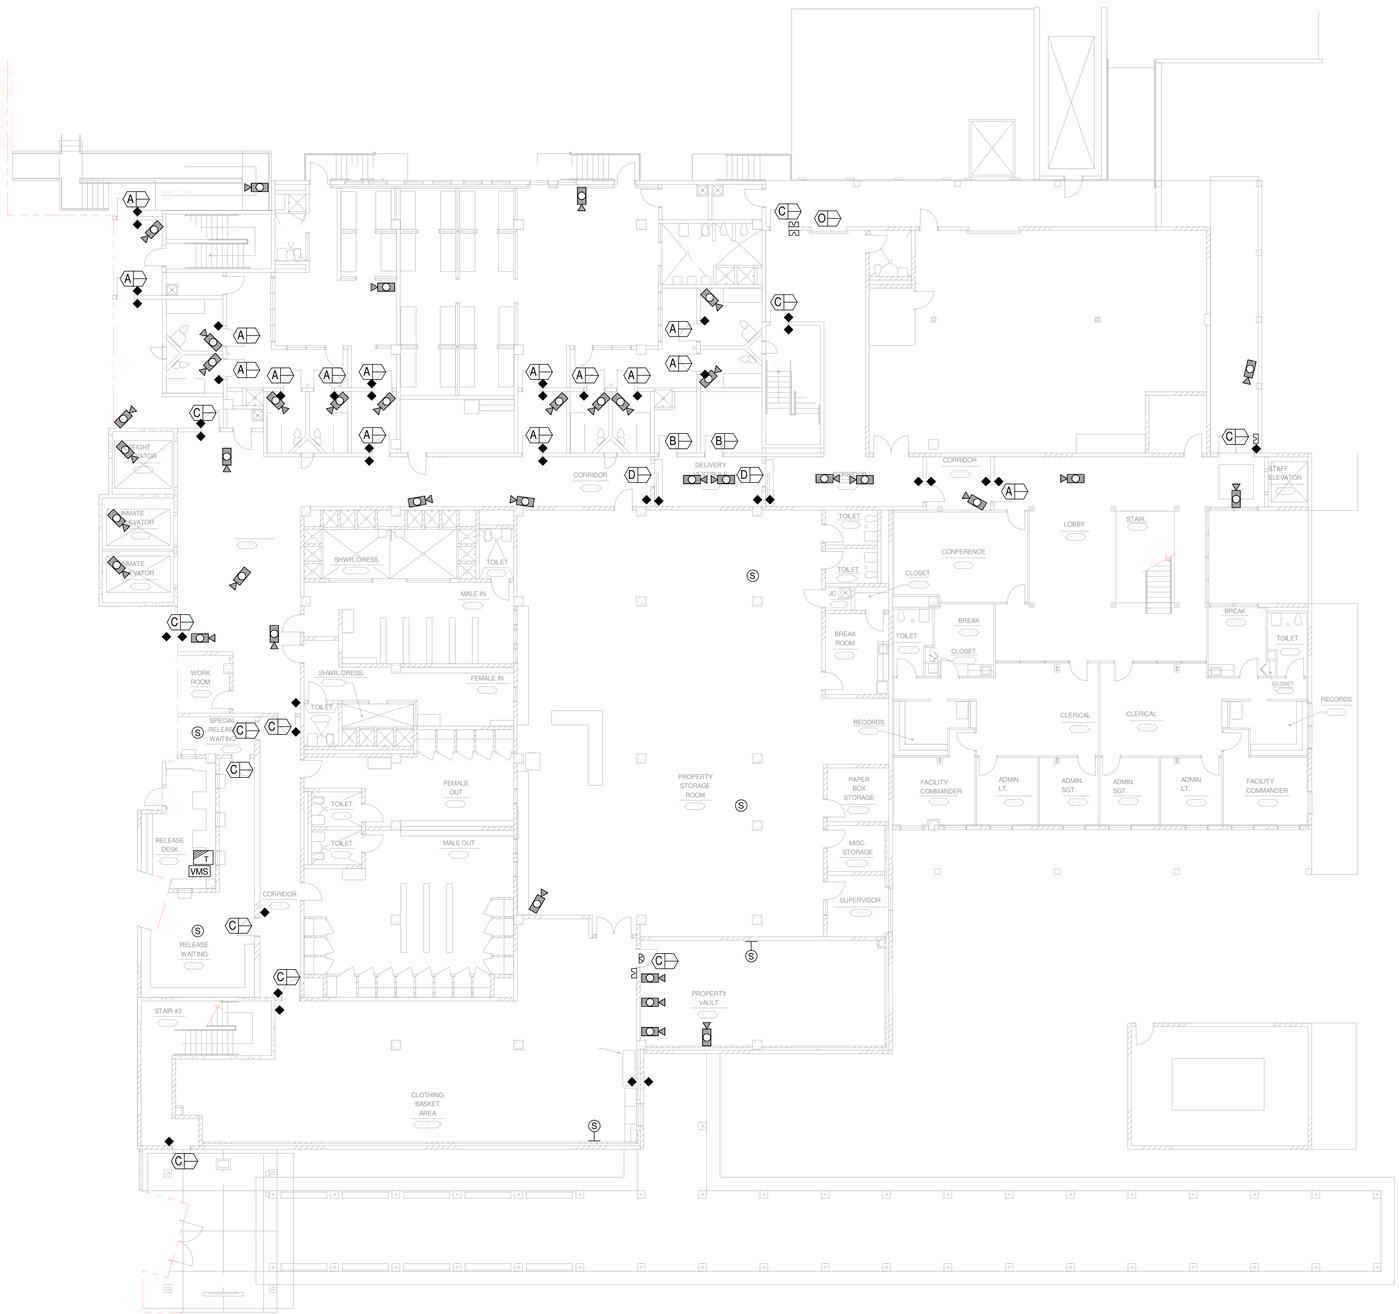

1 1ST FLOOR AREA B - SECURITY
Scale: 3/32" = 1'-0"

SECURITY SYMBOL LEGEND:

- A — CONTROLLED AND MONITORED DOOR. (8" JAMB) SEE HARWARE SETS.
- B — MONITORED ONLY DOOR. SEE HARWARE SETS.
- C — CONTROLLED AND MONITORED ARCHITECTURAL DOOR.
- D — CONTROLLED AND MONITORED SLIDE DOOR DEVICE. SEE HARWARE SETS.
- O — CONTROLLED AND MONITORED OVERHEAD DOOR. ESSC PROVIDE DPS.
- PROXIMITY CARD READER.
- DA — DURESS ALARM PUSHBUTTON.
- EXISTING PAN-TILT-ZOOM CCTV CAMERA.
- EXISTING FIXED CCTV CAMERA.
- NEW FIXED CCTV CAMERA.
- 180 — NEW 180 DEGREE CCTV CAMERA.
- VMS — VIDEO MANAGEMENT WORK STATION.
- INTERCOM SUB-STATION. DETENTION GRADE W/CALL BUTTON DOOR FRAME MOUNT AT 8" JAMB FRAMES. FLUSH IN WALL ALL OTHERS.
- INTERCOM MASTER STATION.
- S — CEILING MOUNTED PAGING SPEAKER.
- S — WALL MOUNTED PAGING SPEAKER.
- VVS — VIDEO VISITATION STATION.
- I — DOOR INTERLOCK.
- CONTROL LOCATION. SEE ENLARGED PLANS.
- REQUEST-TO-EXIT PIR.
- PB — DOOR RELEASE PUSHBUTTON.

Dewberry

ARC3 architecture

TLC ENGINEERING FOR ARCHITECTURE

Pinellas County
Upgrade Jail Campus Infastructure
Phase I Design Criteria
114400 North 49th Street
Clearwater, FL.

SEAL

PRELIMINARY DOCUMENTS
NOT FOR CONSTRUCTION

KEY PLAN

SCALE

As indicated

No.	Description	Date

REVISIONS

DRAWN BY	CAC
APPROVED BY	JMP
CHECKED BY	TWS
DATE	3/19/2014

TITLE

1ST FLOOR AREA B - SECURITY - CENTRAL BLDG

PROJECT NO. 50057109

TY-111C

SHEET NO.

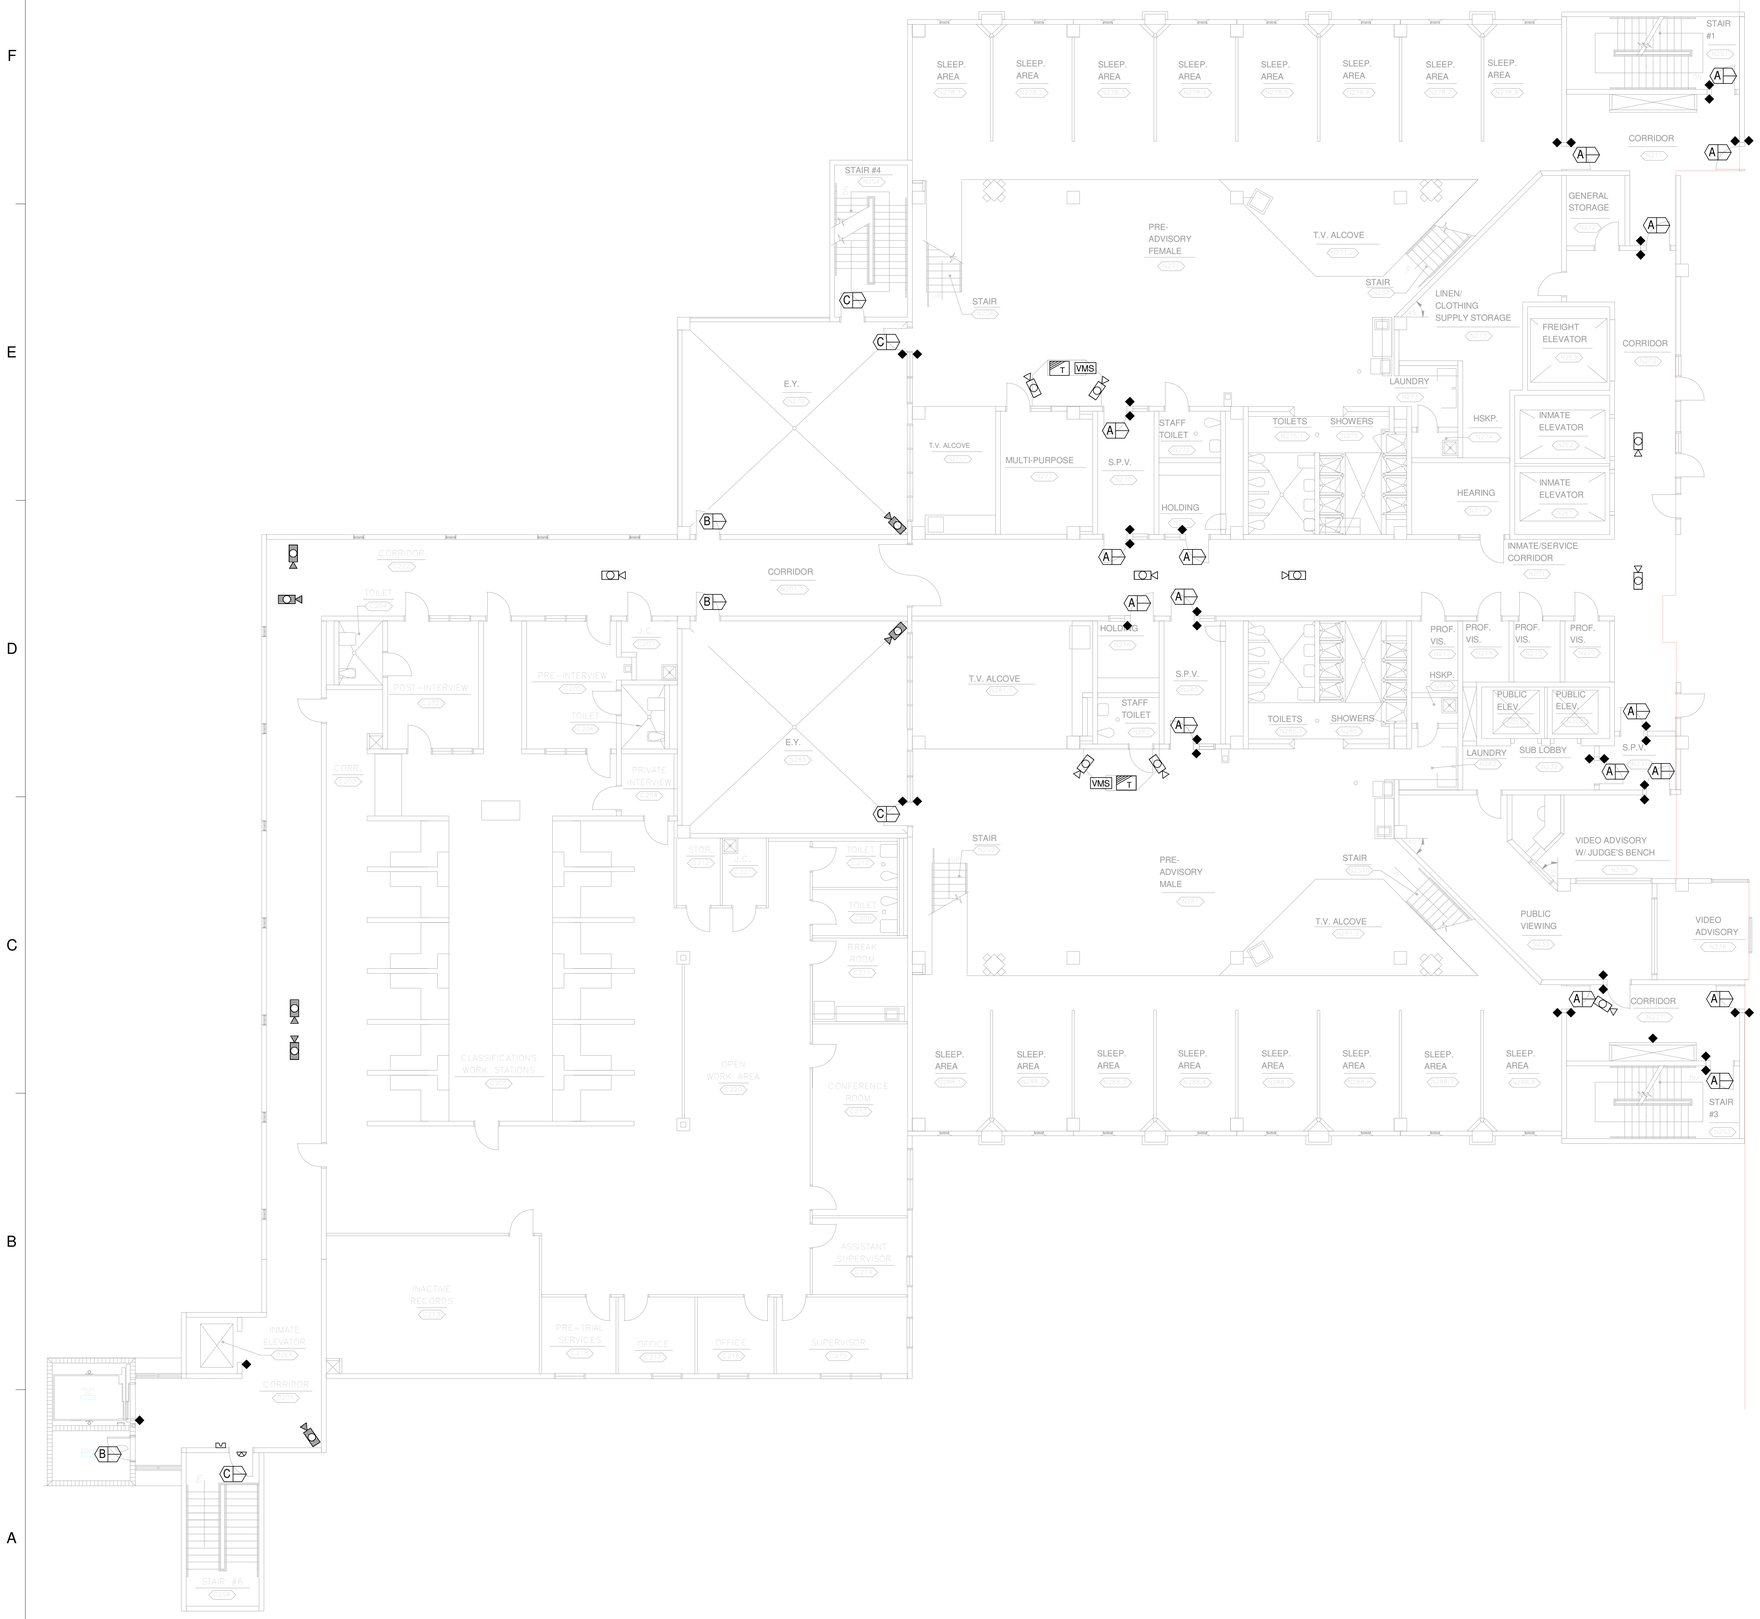

SECURITY SYMBOL LEGEND:

- A — CONTROLLED AND MONITORED DOOR. (8" JAMB) SEE HARWARE SETS.
- B — MONITORED ONLY DOOR. SEE HARWARE SETS.
- C — CONTROLLED AND MONITORED ARCHITECTURAL DOOR.
- D — CONTROLLED AND MONITORED SLIDE DOOR DEVICE. SEE HARWARE SETS.
- O — CONTROLLED AND MONITORED OVERHEAD DOOR. ESSC PROVIDE DPS.
- PROXIMITY CARD READER.
- DA — DURESS ALARM PUSHBUTTON.
- EXISTING PAN-TILT-ZOOM CCTV CAMERA.
- EXISTING FIXED CCTV CAMERA.
- NEW FIXED CCTV CAMERA.
- 180 — NEW 180 DEGREE CCTV CAMERA.
- VMS — VIDEO MANAGEMENT WORK STATION.
- INTERCOM SUB-STATION. DETENTION GRADE W/CALL BUTTON DOOR FRAME MOUNT AT 8" JAMB FRAMES. FLUSH IN WALL ALL OTHERS.
- INTERCOM MASTER STATION.
- S — CEILING MOUNTED PAGING SPEAKER.
- S — WALL MOUNTED PAGING SPEAKER.
- VVS — VIDEO VISITATION STATION.
- I — DOOR INTERLOCK.
- T — CONTROL LOCATION. SEE ENLARGED PLANS.
- REQUEST-TO-EXIT PIR.
- PB — DOOR RELEASE PUSHBUTTON.

1 2ND FLOOR AREA A - SECURITY
Scale: 1/8" = 1'-0"

Dewberry

ARC3 architecture

TLC ENGINEERING FOR ARCHITECTURE

Pinellas County
Upgrade Jail Campus Infastructure
Phase I Design Criteria
114400 North 49th Street
Clearwater, FL.

SEAL

PRELIMINARY DOCUMENTS
NOT FOR CONSTRUCTION

KEY PLAN

SCALE

As indicated

No.	Description	Date

REVISIONS

DRAWN BY	CAC
APPROVED BY	JMP
CHECKED BY	TWS
DATE	3/19/2014

TITLE

2ND FLOOR AREA A - SECURITY - CENTRAL BLDG

PROJECT NO. 50057109

TY-112C

SHEET NO.

1 2ND FLOOR AREA B - SECURITY
Scale: 1/8" = 1'-0"

SECURITY SYMBOL LEGEND:

- A — CONTROLLED AND MONITORED DOOR. (8" JAMB) SEE HARWARE SETS.
- B — MONITORED ONLY DOOR. SEE HARWARE SETS.
- C — CONTROLLED AND MONITORED ARCHITECTURAL DOOR.
- D — CONTROLLED AND MONITORED SLIDE DOOR DEVICE. SEE HARWARE SETS.
- O — CONTROLLED AND MONITORED OVERHEAD DOOR. ESSC PROVIDE DPS.
- PROXIMITY CARD READER.
- DA — DURESS ALARM PUSHBUTTON.
- EXISTING PAN-TILT-ZOOM CCTV CAMERA.
- EXISTING FIXED CCTV CAMERA.
- NEW FIXED CCTV CAMERA.
- 180 — NEW 180 DEGREE CCTV CAMERA.
- VMS — VIDEO MANAGEMENT WORK STATION.
- INTERCOM SUB-STATION. DETENTION GRADE W/CALL BUTTON DOOR FRAME MOUNT AT 8" JAMB FRAMES. FLUSH IN WALL ALL OTHERS.
- INTERCOM MASTER STATION.
- S — CEILING MOUNTED PAGING SPEAKER.
- S — WALL MOUNTED PAGING SPEAKER.
- VVS — VIDEO VISITATION STATION.
- I — DOOR INTERLOCK.
- CONTROL LOCATION. SEE ENLARGED PLANS.
- REQUEST-TO-EXIT PIR.
- PB — DOOR RELEASE PUSHBUTTON.

Dewberry

ARC3 architecture

TLC ENGINEERING FOR ARCHITECTURE

Pinellas County
Upgrade Jail Campus Infastructure
Phase I Design Criteria
114400 North 49th Street
Clearwater, FL.

SEAL

PRELIMINARY DOCUMENTS
NOT FOR CONSTRUCTION

KEY PLAN

SCALE

As indicated

No.	Description	Date

REVISIONS

DRAWN BY	CAC
APPROVED BY	JMP
CHECKED BY	TWS
DATE	3/19/2014

TITLE

2ND FLOOR AREA B - SECURITY - CENTRAL BLDG

PROJECT NO. 50057109

TY-113C

SHEET NO.

SECURITY SYMBOL LEGEND:

- A — CONTROLLED AND MONITORED DOOR. (8" JAMB) SEE HARWARE SETS.
- B — MONITORED ONLY DOOR. SEE HARWARE SETS.
- C — CONTROLLED AND MONITORED ARCHITECTURAL DOOR.
- D — CONTROLLED AND MONITORED SLIDE DOOR DEVICE. SEE HARWARE SETS.
- O — CONTROLLED AND MONITORED OVERHEAD DOOR. ESSC PROVIDE DPS.
- PROXIMITY CARD READER.
- DA — DURESS ALARM PUSHBUTTON.
- EXISTING PAN-TILT-ZOOM CCTV CAMERA.
- EXISTING FIXED CCTV CAMERA.
- NEW FIXED CCTV CAMERA.
- 180 — NEW 180 DEGREE CCTV CAMERA.
- VMS — VIDEO MANAGEMENT WORK STATION.
- INTERCOM SUB-STATION. DETENTION GRADE W/CALL BUTTON DOOR FRAME MOUNT AT 8" JAMB FRAMES. FLUSH IN WALL ALL OTHERS.
- INTERCOM MASTER STATION.
- S — CEILING MOUNTED PAGING SPEAKER.
- S — WALL MOUNTED PAGING SPEAKER.
- VVS — VIDEO VISITATION STATION.
- I — DOOR INTERLOCK.
- CONTROL LOCATION. SEE ENLARGED PLANS.
- REQUEST-TO-EXIT PIR.
- PB — DOOR RELEASE PUSHBUTTON.

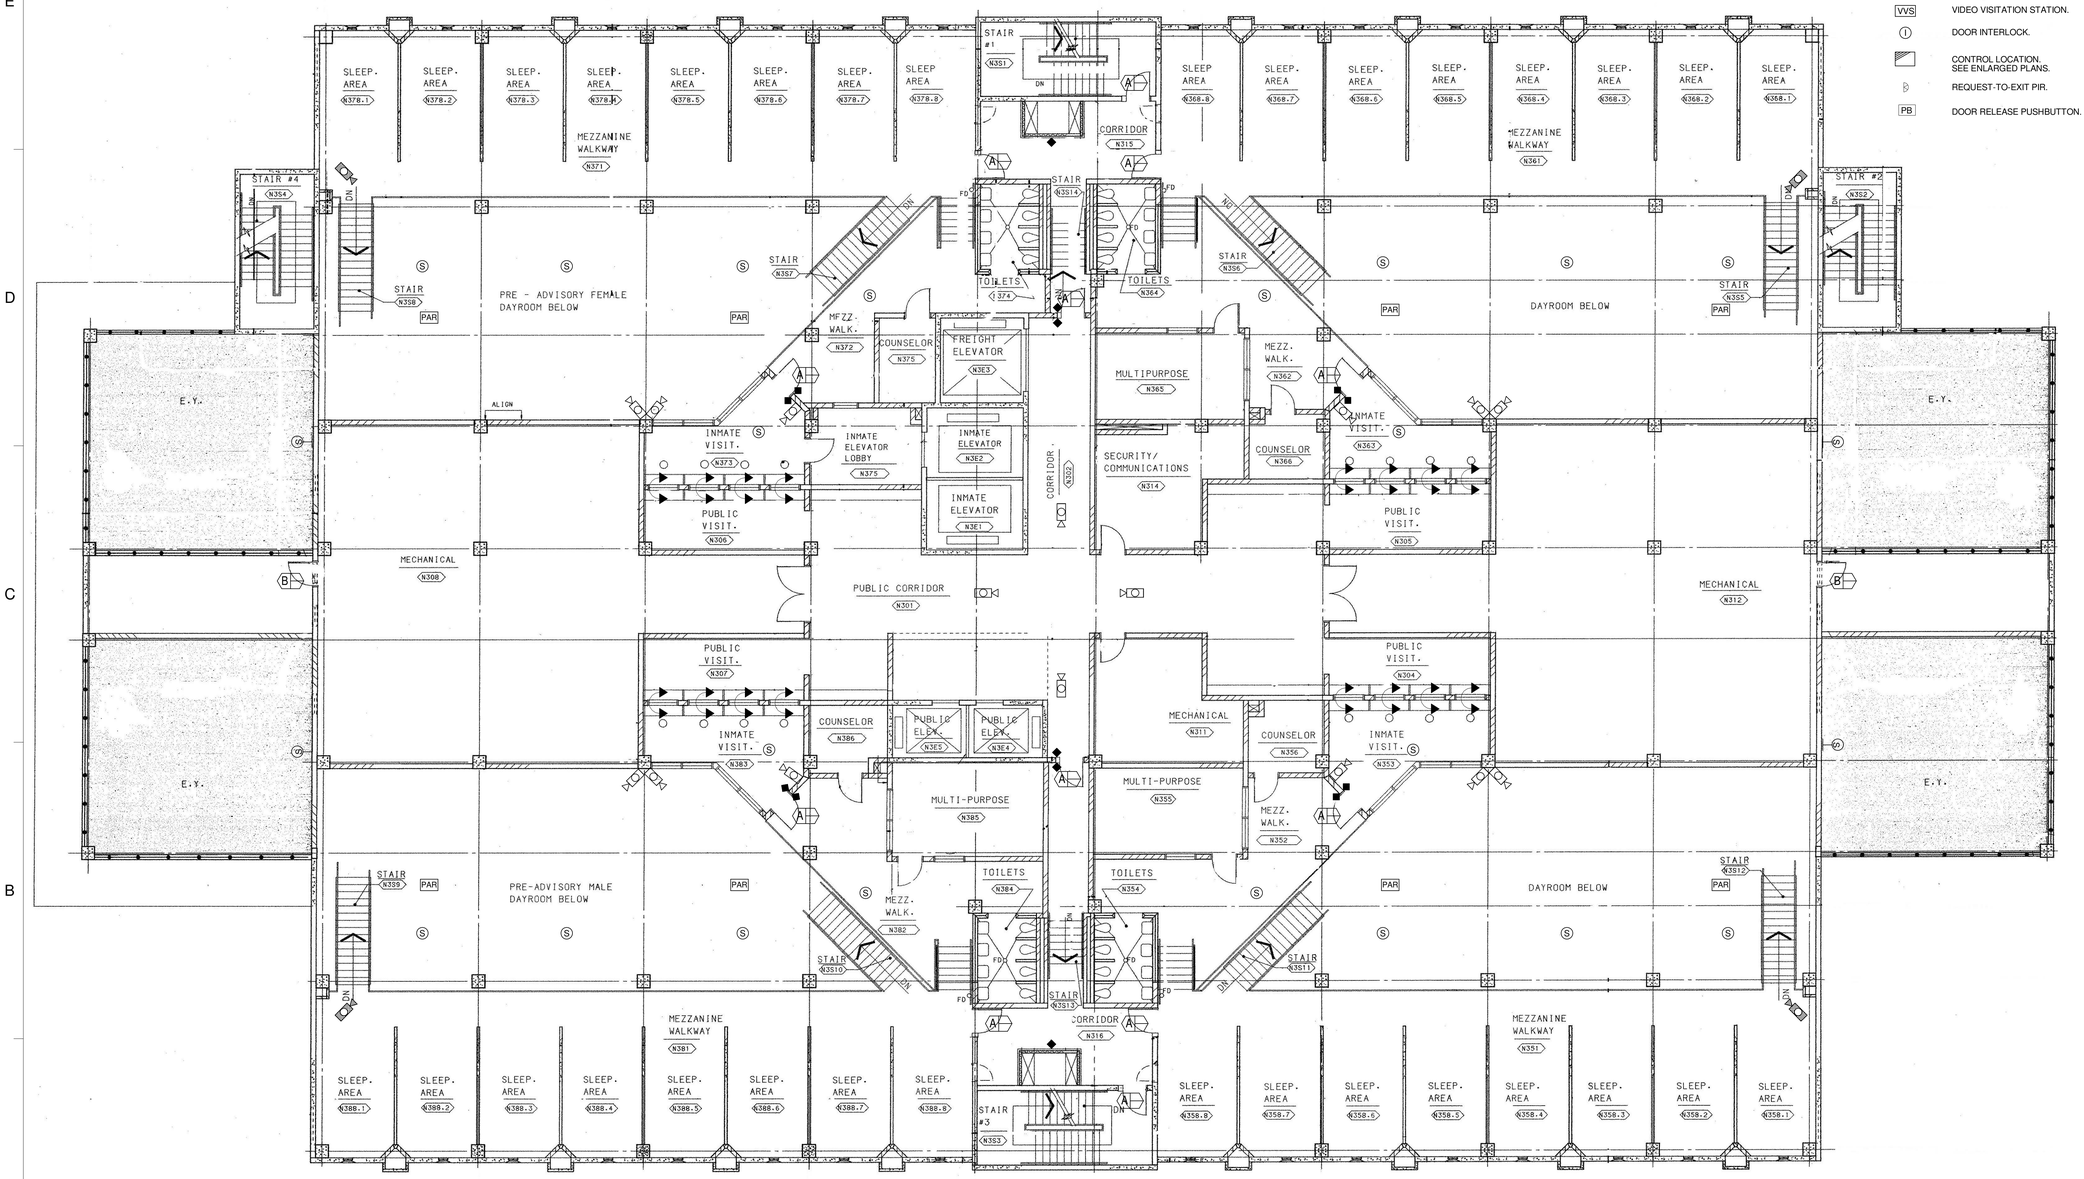

1 3RD FLOOR - SECURITY
Scale: 1/8" = 1'-0"

Dewberry

ARC3 architecture

TLC ENGINEERING FOR ARCHITECTURE

Pinellas County

Upgrade Jail Campus Infastructure
Phase I Design Criteria

114400 North 49th Street
Clearwater, FL.

SEAL

PRELIMINARY DOCUMENTS
NOT FOR CONSTRUCTION

KEY PLAN

SCALE

As indicated

No.	Description	Date

REVISIONS

DRAWN BY	CAC
APPROVED BY	JMP
CHECKED BY	TWS
DATE	3/19/2014

TITLE

3RD FLOOR - SECURITY - CENTRAL BLDG

PROJECT NO. 50057109

TY-114C

SHEET NO.

SECURITY SYMBOL LEGEND:

- A — CONTROLLED AND MONITORED DOOR. (6" JAMB) SEE HARWARE SETS.
- B — MONITORED ONLY DOOR. SEE HARWARE SETS.
- C — CONTROLLED AND MONITORED ARCHITECTURAL DOOR.
- D — CONTROLLED AND MONITORED SLIDE DOOR DEVICE. SEE HARWARE SETS.
- O — CONTROLLED AND MONITORED OVERHEAD DOOR. ESSC PROVIDE DPS.
- PROXIMITY CARD READER.
- DA — DURESS ALARM PUSHBUTTON.
- EXISTING PAN-TILT-ZOOM CCTV CAMERA.
- EXISTING FIXED CCTV CAMERA.
- NEW FIXED CCTV CAMERA.
- 180 — NEW 180 DEGREE CCTV CAMERA.
- VMS — VIDEO MANAGEMENT WORK STATION.
- INTERCOM SUB-STATION. DETENTION GRADE W/CALL BUTTON DOOR FRAME MOUNT AT 8" JAMB FRAMES. FLUSH IN WALL ALL OTHERS.
- INTERCOM MASTER STATION.
- S — CEILING MOUNTED PAGING SPEAKER.
- S — WALL MOUNTED PAGING SPEAKER.
- VVS — VIDEO VISITATION STATION.
- I — DOOR INTERLOCK.
- CONTROL LOCATION. SEE ENLARGED PLANS.
- REQUEST-TO-EXIT PIR.
- PB — DOOR RELEASE PUSHBUTTON.

1 4TH FLOOR - SECURITY
Scale: 1/8" = 1'-0"

Dewberry

ARC3 architecture

TLC ENGINEERING FOR ARCHITECTURE

Pinellas County

Upgrade Jail Campus Infastructure
Phase I Design Criteria

114400 North 49th Street

Clearwater, FL.

SEAL

PRELIMINARY DOCUMENTS
NOT FOR CONSTRUCTION

KEY PLAN

SCALE

As indicated

No.	Description	Date

REVISIONS

DRAWN BY	CAC
APPROVED BY	JMP
CHECKED BY	TWS
DATE	3/19/2014

TITLE

4TH FLOOR - SECURITY - CENTRAL BLDG

PROJECT NO. 50057109

TY-115C

SHEET NO.

SECURITY SYMBOL LEGEND:

- A — CONTROLLED AND MONITORED DOOR. (8" JAMB) SEE HARWARE SETS.
- B — MONITORED ONLY DOOR. SEE HARWARE SETS.
- C — CONTROLLED AND MONITORED ARCHITECTURAL DOOR.
- D — CONTROLLED AND MONITORED SLIDE DOOR DEVICE. SEE HARWARE SETS.
- O — CONTROLLED AND MONITORED OVERHEAD DOOR. ESSC PROVIDE DPS.
- PROXIMITY CARD READER.
- DA — DURESS ALARM PUSHBUTTON.
- EXISTING PAN-TILT-ZOOM CCTV CAMERA.
- EXISTING FIXED CCTV CAMERA.
- NEW FIXED CCTV CAMERA.
- NEW 180 DEGREE CCTV CAMERA. (180)
- VMS — VIDEO MANAGEMENT WORK STATION.
- INTERCOM SUB-STATION. DETENTION GRADE W/CALL BUTTON DOOR FRAME MOUNT AT 8" JAMB FRAMES. FLUSH IN WALL ALL OTHERS.
- INTERCOM MASTER STATION.
- S — CEILING MOUNTED PAGING SPEAKER.
- S — WALL MOUNTED PAGING SPEAKER.
- VVS — VIDEO VISITATION STATION.
- I — DOOR INTERLOCK.
- CONTROL LOCATION. SEE ENLARGED PLANS.
- REQUEST-TO-EXIT PIR.
- PB — DOOR RELEASE PUSHBUTTON.

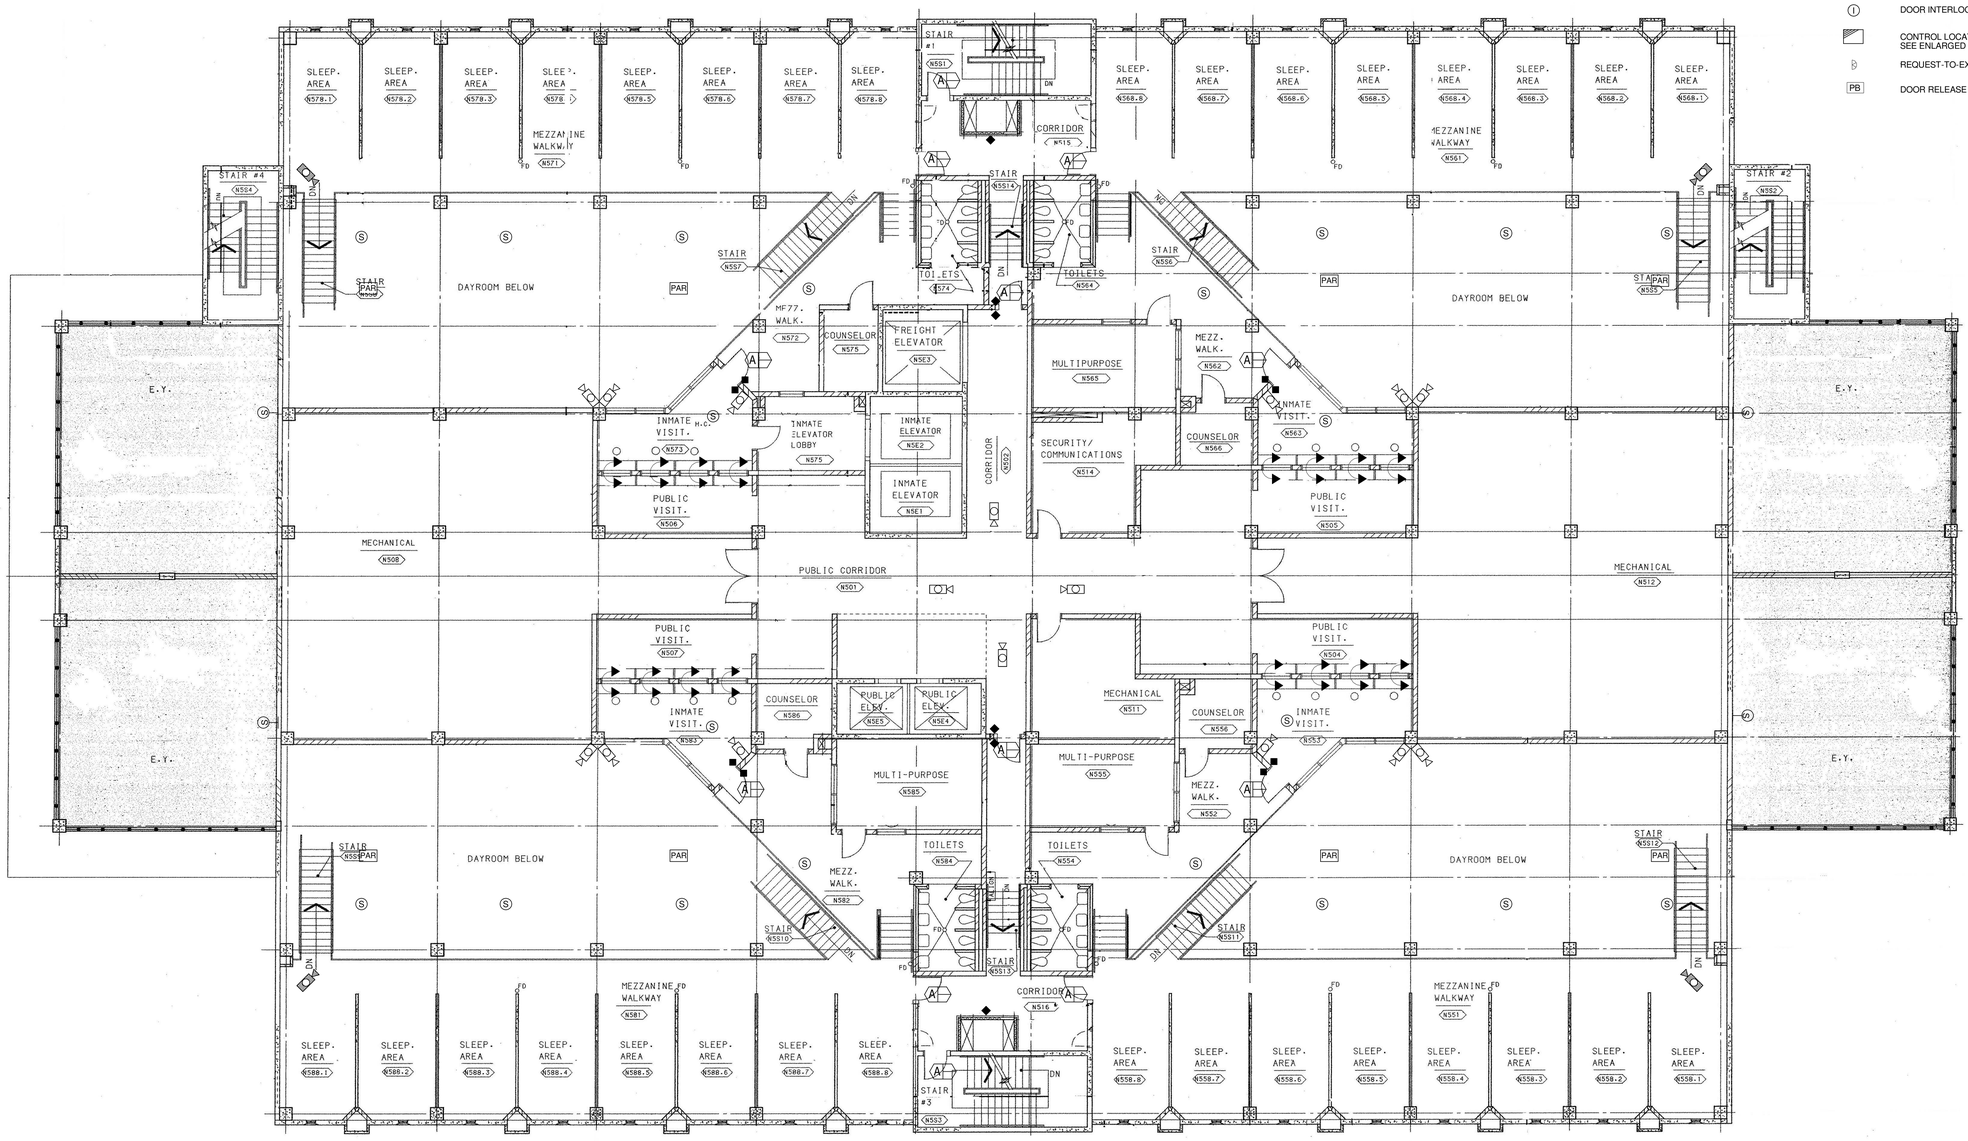

1 5TH FLOOR - SECURITY
Scale: 1/8" = 1'-0"

Dewberry

ARC3 architecture

TLC ENGINEERING FOR ARCHITECTURE

Pinellas County

Upgrade Jail Campus Infastructure
Phase I Design Criteria

114400 North 49th Street
Clearwater, FL.

SEAL

PRELIMINARY DOCUMENTS
NOT FOR CONSTRUCTION

KEY PLAN

SCALE

As indicated

No.	Description	Date

REVISIONS

DRAWN BY	CAC
APPROVED BY	JMP
CHECKED BY	TWS
DATE	3/19/2014

TITLE

5TH FLOOR - SECURITY - CENTRAL BLDG

PROJECT NO. 50057109

TY-116C

SHEET NO.

SECURITY SYMBOL LEGEND:

- A — CONTROLLED AND MONITORED DOOR. (8" JAMB) SEE HARWARE SETS.
- B — MONITORED ONLY DOOR. SEE HARWARE SETS.
- C — CONTROLLED AND MONITORED ARCHITECTURAL DOOR.
- D — CONTROLLED AND MONITORED SLIDE DOOR DEVICE. SEE HARWARE SETS.
- O — CONTROLLED AND MONITORED OVERHEAD DOOR. ESSC PROVIDE DPS.
- PROXIMITY CARD READER.
- DA — DURESS ALARM PUSHBUTTON.
- EXISTING PAN-TILT-ZOOM CCTV CAMERA.
- EXISTING FIXED CCTV CAMERA.
- NEW FIXED CCTV CAMERA.
- 180 — NEW 180 DEGREE CCTV CAMERA.
- VMS — VIDEO MANAGEMENT WORK STATION.
- INTERCOM SUB-STATION. DETENTION GRADE W/CALL BUTTON DOOR FRAME MOUNT AT 8" JAMB FRAMES. FLUSH IN WALL ALL OTHERS.
- INTERCOM MASTER STATION.
- S — CEILING MOUNTED PAGING SPEAKER.
- S — WALL MOUNTED PAGING SPEAKER.
- VVS — VIDEO VISITATION STATION.
- I — DOOR INTERLOCK.
- CONTROL LOCATION. SEE ENLARGED PLANS.
- REQUEST-TO-EXIT PIR.
- PB — DOOR RELEASE PUSHBUTTON.

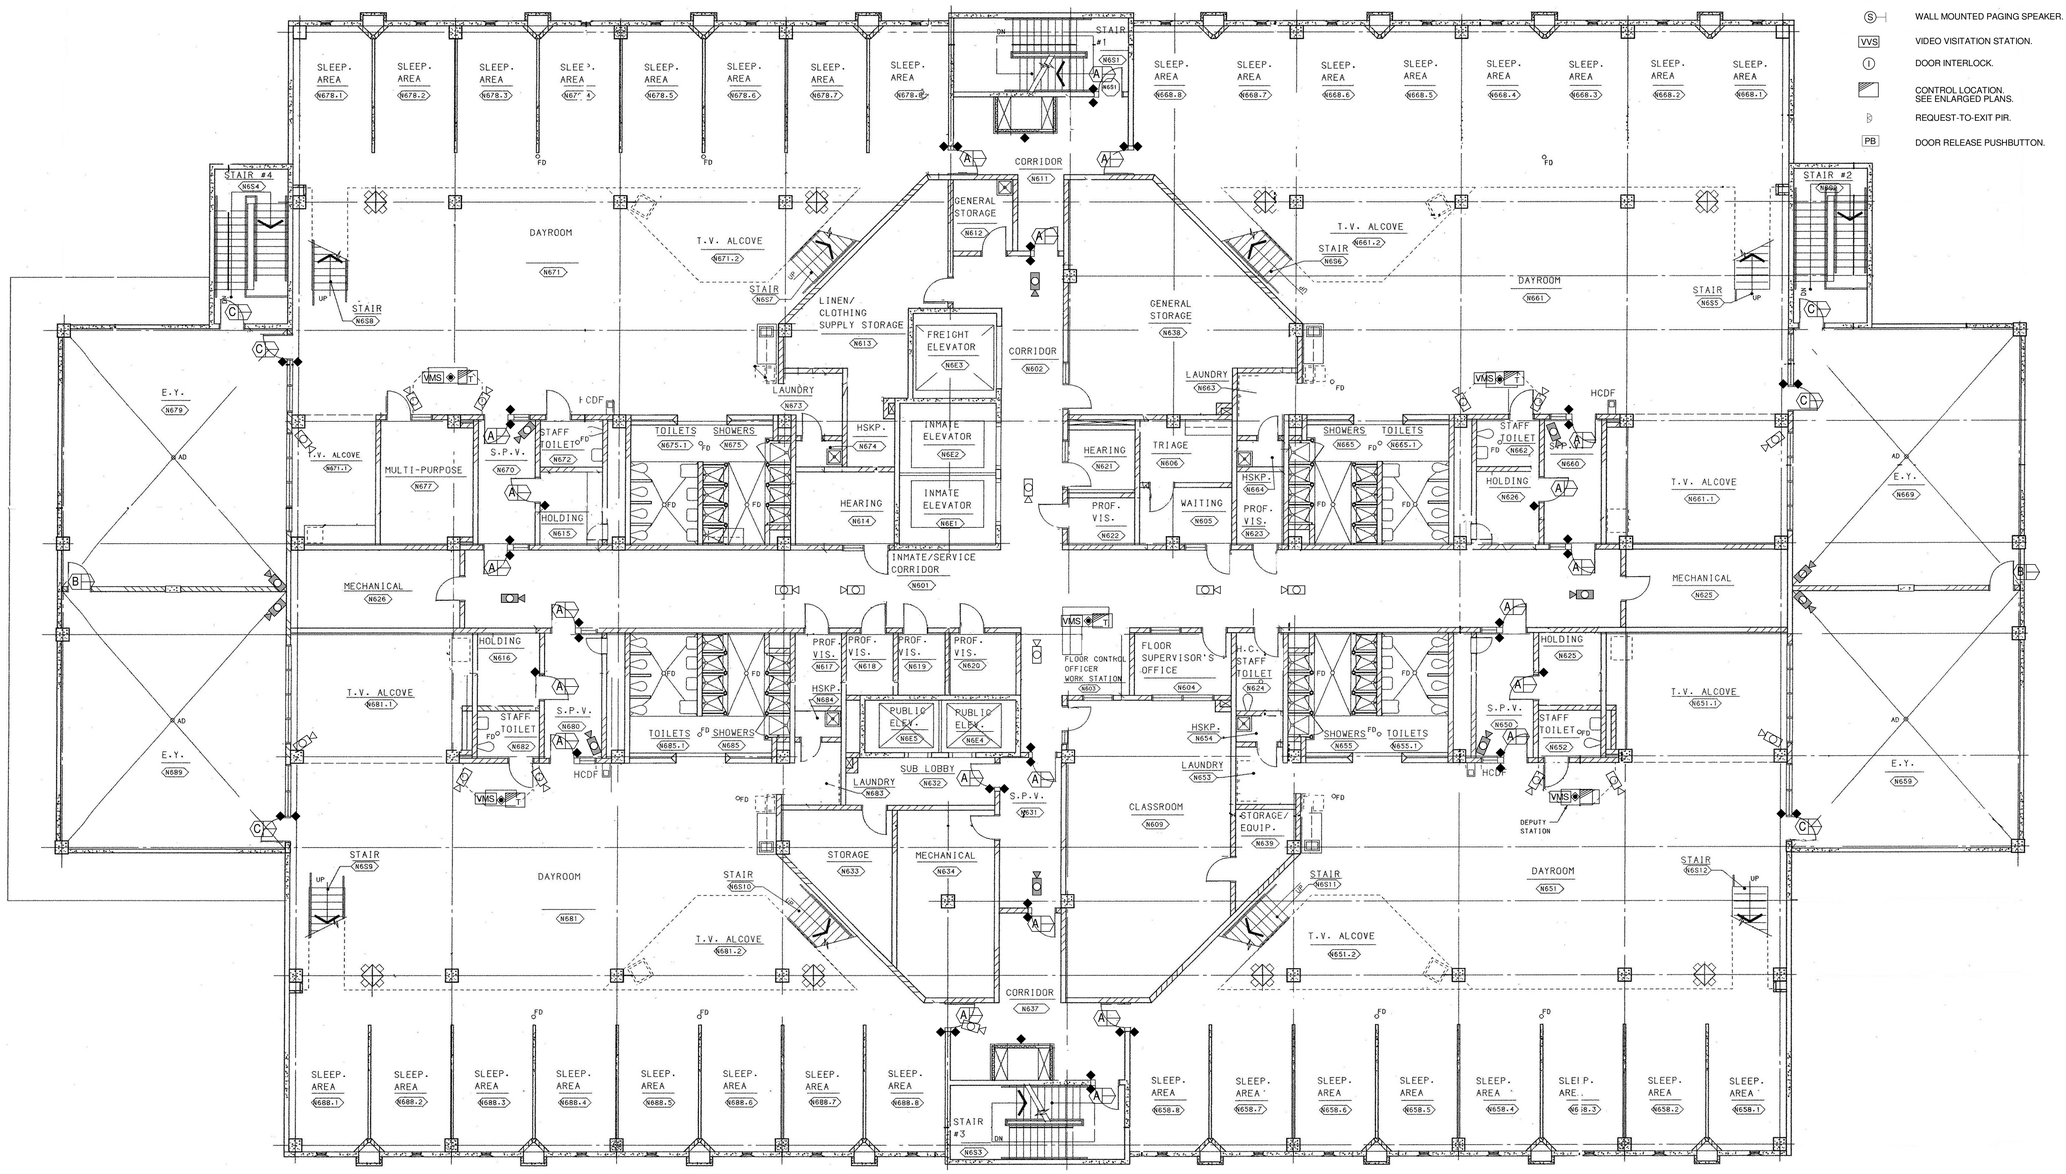

1 6TH FLOOR - SECURITY
Scale: 1/8" = 1'-0"

Dewberry

ARC3 architecture

TLC ENGINEERING FOR ARCHITECTURE

Pinellas County

Upgrade Jail Campus Infastructure
Phase I Design Criteria

114400 North 49th Street
Clearwater, FL.

SEAL

PRELIMINARY DOCUMENTS
NOT FOR CONSTRUCTION

KEY PLAN

SCALE

As indicated

No.	Description	Date

REVISIONS

DRAWN BY	CAC
APPROVED BY	JMP
CHECKED BY	TWS
DATE	3/19/2014

TITLE

6TH FLOOR - SECURITY - CENTRAL BLDG

PROJECT NO. 50057109

TY-117C

SHEET NO.

SECURITY SYMBOL LEGEND:

- A — CONTROLLED AND MONITORED DOOR. (8" JAMB) SEE HARWARE SETS.
- B — MONITORED ONLY DOOR. SEE HARWARE SETS.
- C — CONTROLLED AND MONITORED ARCHITECTURAL DOOR.
- D — CONTROLLED AND MONITORED SLIDE DOOR DEVICE. SEE HARWARE SETS.
- O — CONTROLLED AND MONITORED OVERHEAD DOOR. ESSC PROVIDE DPS.
- PROXIMITY CARD READER.
- DA — DURESS ALARM PUSHBUTTON.
- EXISTING PAN-TILT-ZOOM CCTV CAMERA.
- EXISTING FIXED CCTV CAMERA.
- NEW FIXED CCTV CAMERA.
- 180 — NEW 180 DEGREE CCTV CAMERA.
- VMS — VIDEO MANAGEMENT WORK STATION.
- INTERCOM SUB-STATION. DETENTION GRADE W/CALL BUTTON DOOR FRAME MOUNT AT 8" JAMB FRAMES. FLUSH IN WALL ALL OTHERS.
- INTERCOM MASTER STATION.
- S — CEILING MOUNTED PAGING SPEAKER.
- S — WALL MOUNTED PAGING SPEAKER.
- VVS — VIDEO VISITATION STATION.
- I — DOOR INTERLOCK.
- CONTROL LOCATION. SEE ENLARGED PLANS.
- REQUEST-TO-EXIT PIR.
- PB — DOOR RELEASE PUSHBUTTON.

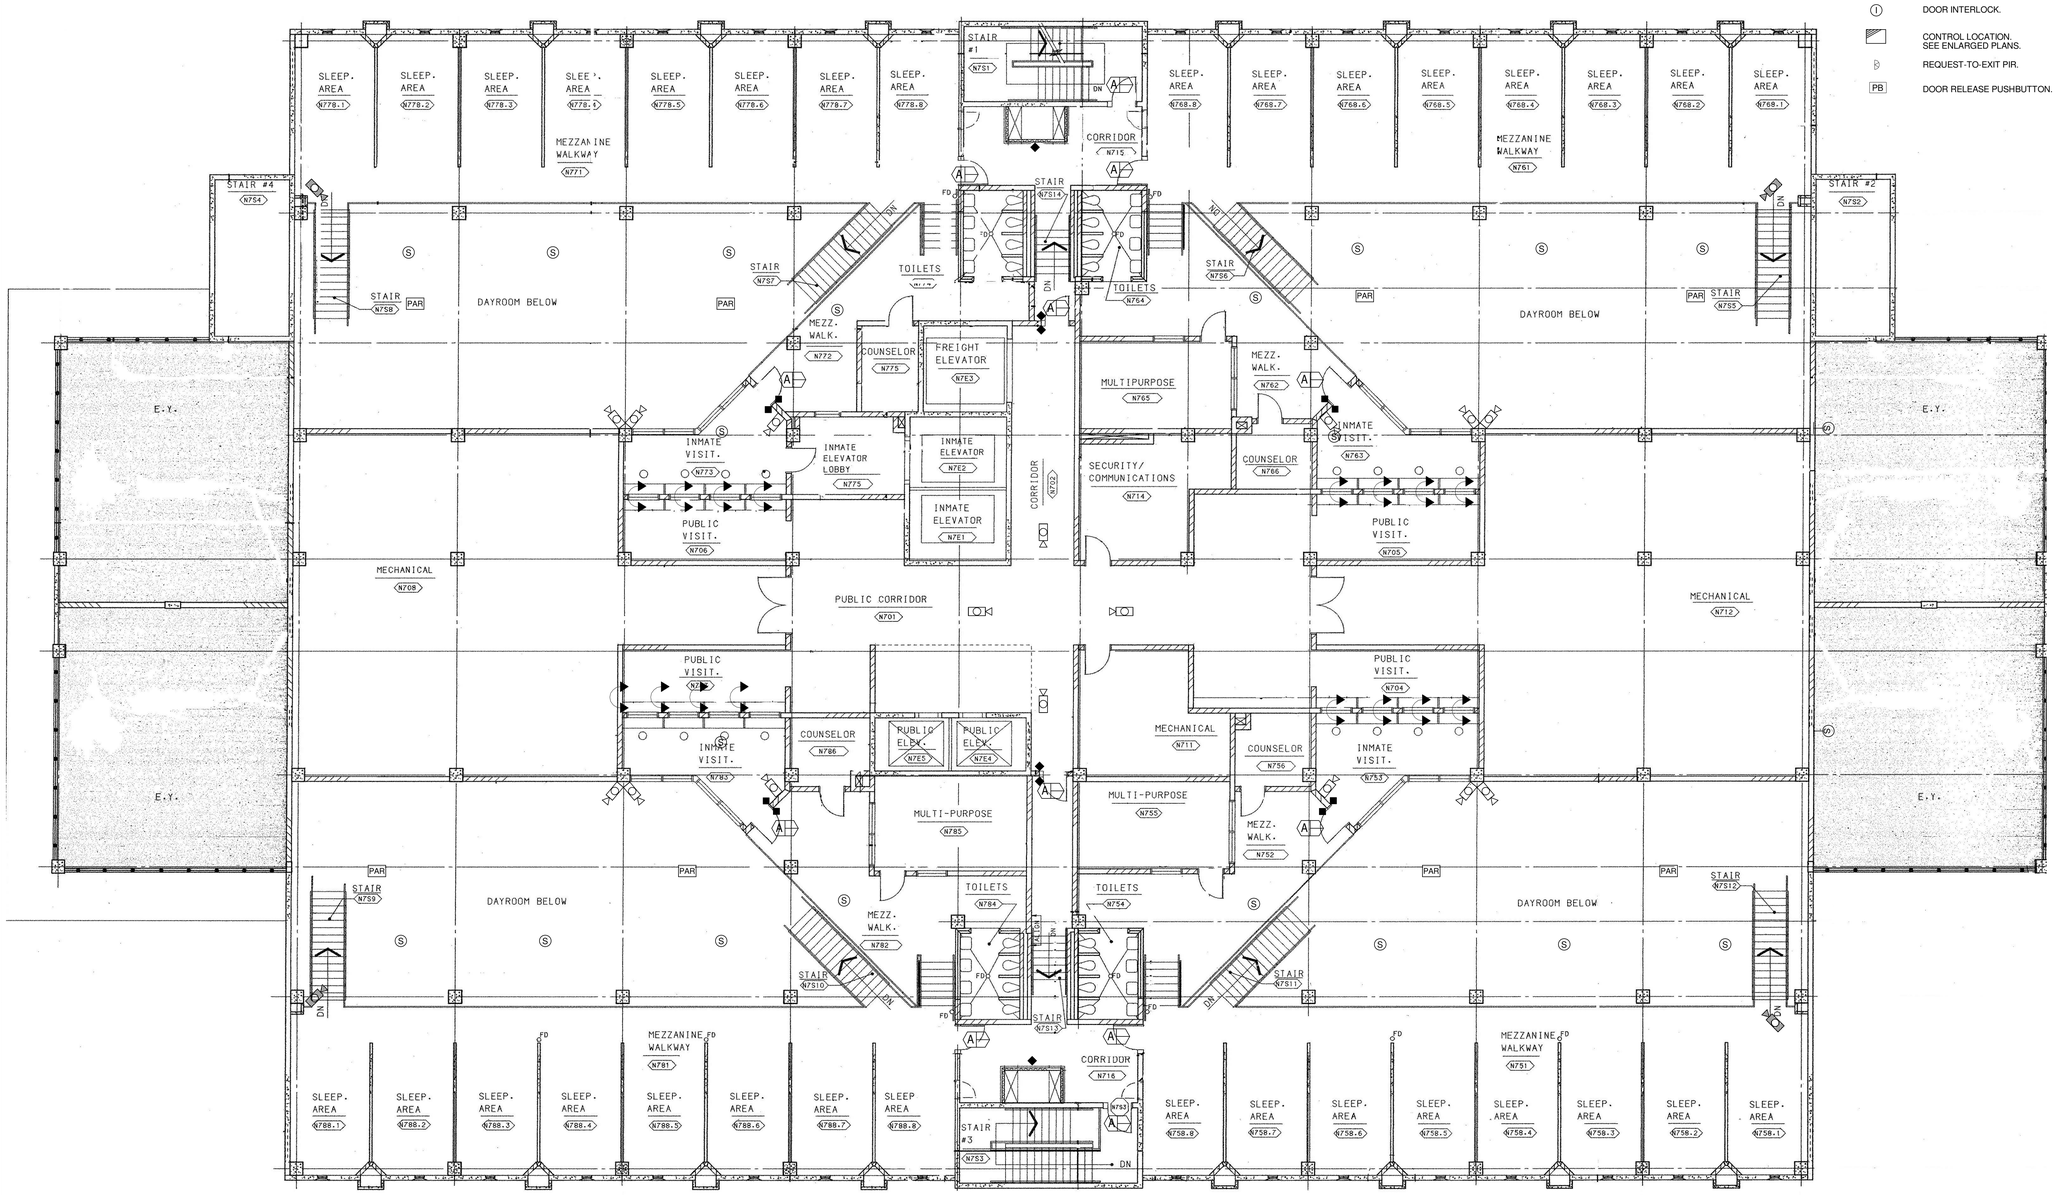

1 7TH FLOOR - SECURITY
Scale: 1/8" = 1'-0"

Dewberry

ARC3 architecture

TLC ENGINEERING FOR ARCHITECTURE

Pinellas County

Upgrade Jail Campus Infastructure
Phase I Design Criteria

114400 North 49th Street
Clearwater, FL.

SEAL

PRELIMINARY DOCUMENTS
NOT FOR CONSTRUCTION

KEY PLAN

SCALE

As indicated

No.	Description	Date

REVISIONS

DRAWN BY	CAC
APPROVED BY	JMP
CHECKED BY	TWS
DATE	3/19/2014

TITLE

7TH FLOOR - SECURITY - CENTRAL BLDG

PROJECT NO. 50057109

TY-118C

SHEET NO.

SECURITY SYMBOL LEGEND:

A	CONTROLLED AND MONITORED DOOR. (8" JAMB) SEE HARWARE SETS.
B	MONITORED ONLY DOOR. SEE HARWARE SETS.
C	CONTROLLED AND MONITORED ARCHITECTURAL DOOR.
D	CONTROLLED AND MONITORED SLIDE DOOR DEVICE. SEE HARWARE SETS.
O	CONTROLLED AND MONITORED OVERHEAD DOOR. ESSC PROVIDE DPS.
	PROXIMITY CARD READER.
DA	DURESS ALARM PUSHBUTTON.
	EXISTING PAN-TILT-ZOOM CCTV CAMERA.
	EXISTING FIXED CCTV CAMERA.
	NEW FIXED CCTV CAMERA.
180	NEW 180 DEGREE CCTV CAMERA.
VMS	VIDEO MANAGEMENT WORK STATION.
	INTERCOM SUB-STATION. DETENTION GRADE W/CALL BUTTON DOOR FRAME MOUNT AT 8" JAMB FRAMES. FLUSH IN WALL ALL OTHERS.
	INTERCOM MASTER STATION.
S	CEILING MOUNTED PAGING SPEAKER.
S	WALL MOUNTED PAGING SPEAKER.
VVS	VIDEO VISITATION STATION.
I	DOOR INTERLOCK.
	CONTROL LOCATION. SEE ENLARGED PLANS.
	REQUEST-TO-EXIT PIR.
PB	DOOR RELEASE PUSHBUTTON.

1 FIRST FLOOR PLAN - AREA A
Scale: 1/8" = 1'-0"

Dewberry

Dewberry Architects Inc.

401 SW Water St,
Suite 701
Peoria IL, 61602
309.282.8000 Phone
309.282.8001 Fax

ARC3 architecture

TLC ENGINEERING FOR ARCHITECTURE

Pinellas County

Upgrade Jail Campus Infastructure
Phase I Design Criteria

114400 North 49th Steet

Clearwater, FL.

SEAL

PRELIMINARY DOCUMENTS
NOT FOR CONSTRUCTION

KEY PLAN

SCALE

As indicated

No.	Description	Date

REVISIONS

DRAWN BY	CAC
APPROVED BY	JMP
CHECKED BY	TWS
DATE	3/19/2014

TITLE

FIRST FLOOR MAX. SOUTH HOUSING AREA A - SECURITY

PROJECT NO. 50057109

TY-110D

SHEET NO.

SECURITY SYMBOL LEGEND:

- A — CONTROLLED AND MONITORED DOOR. (8" JAMB) SEE HARWARE SETS.
- B — MONITORED ONLY DOOR. SEE HARWARE SETS.
- C — CONTROLLED AND MONITORED ARCHITECTURAL DOOR.
- D — CONTROLLED AND MONITORED SLIDE DOOR DEVICE. SEE HARWARE SETS.
- O — CONTROLLED AND MONITORED OVERHEAD DOOR. ESSC PROVIDE DPS.
- PROXIMITY CARD READER.
- DA — DURESS ALARM PUSHBUTTON.
- EXISTING PAN-TILT-ZOOM CCTV CAMERA.
- EXISTING FIXED CCTV CAMERA.
- NEW FIXED CCTV CAMERA.
- 180 — NEW 180 DEGREE CCTV CAMERA.
- VMS — VIDEO MANAGEMENT WORK STATION.
- INTERCOM SUB-STATION. DETENTION GRADE W/CALL BUTTON DOOR FRAME MOUNT AT 8" JAMB FRAMES. FLUSH IN WALL ALL OTHERS.
- INTERCOM MASTER STATION.
- S — CEILING MOUNTED PAGING SPEAKER.
- S — WALL MOUNTED PAGING SPEAKER.
- VVS — VIDEO VISITATION STATION.
- I — DOOR INTERLOCK.
- G — CONTROL LOCATION. SEE ENLARGED PLANS.
- REQUEST-TO-EXIT PIR.
- PB — DOOR RELEASE PUSHBUTTON.

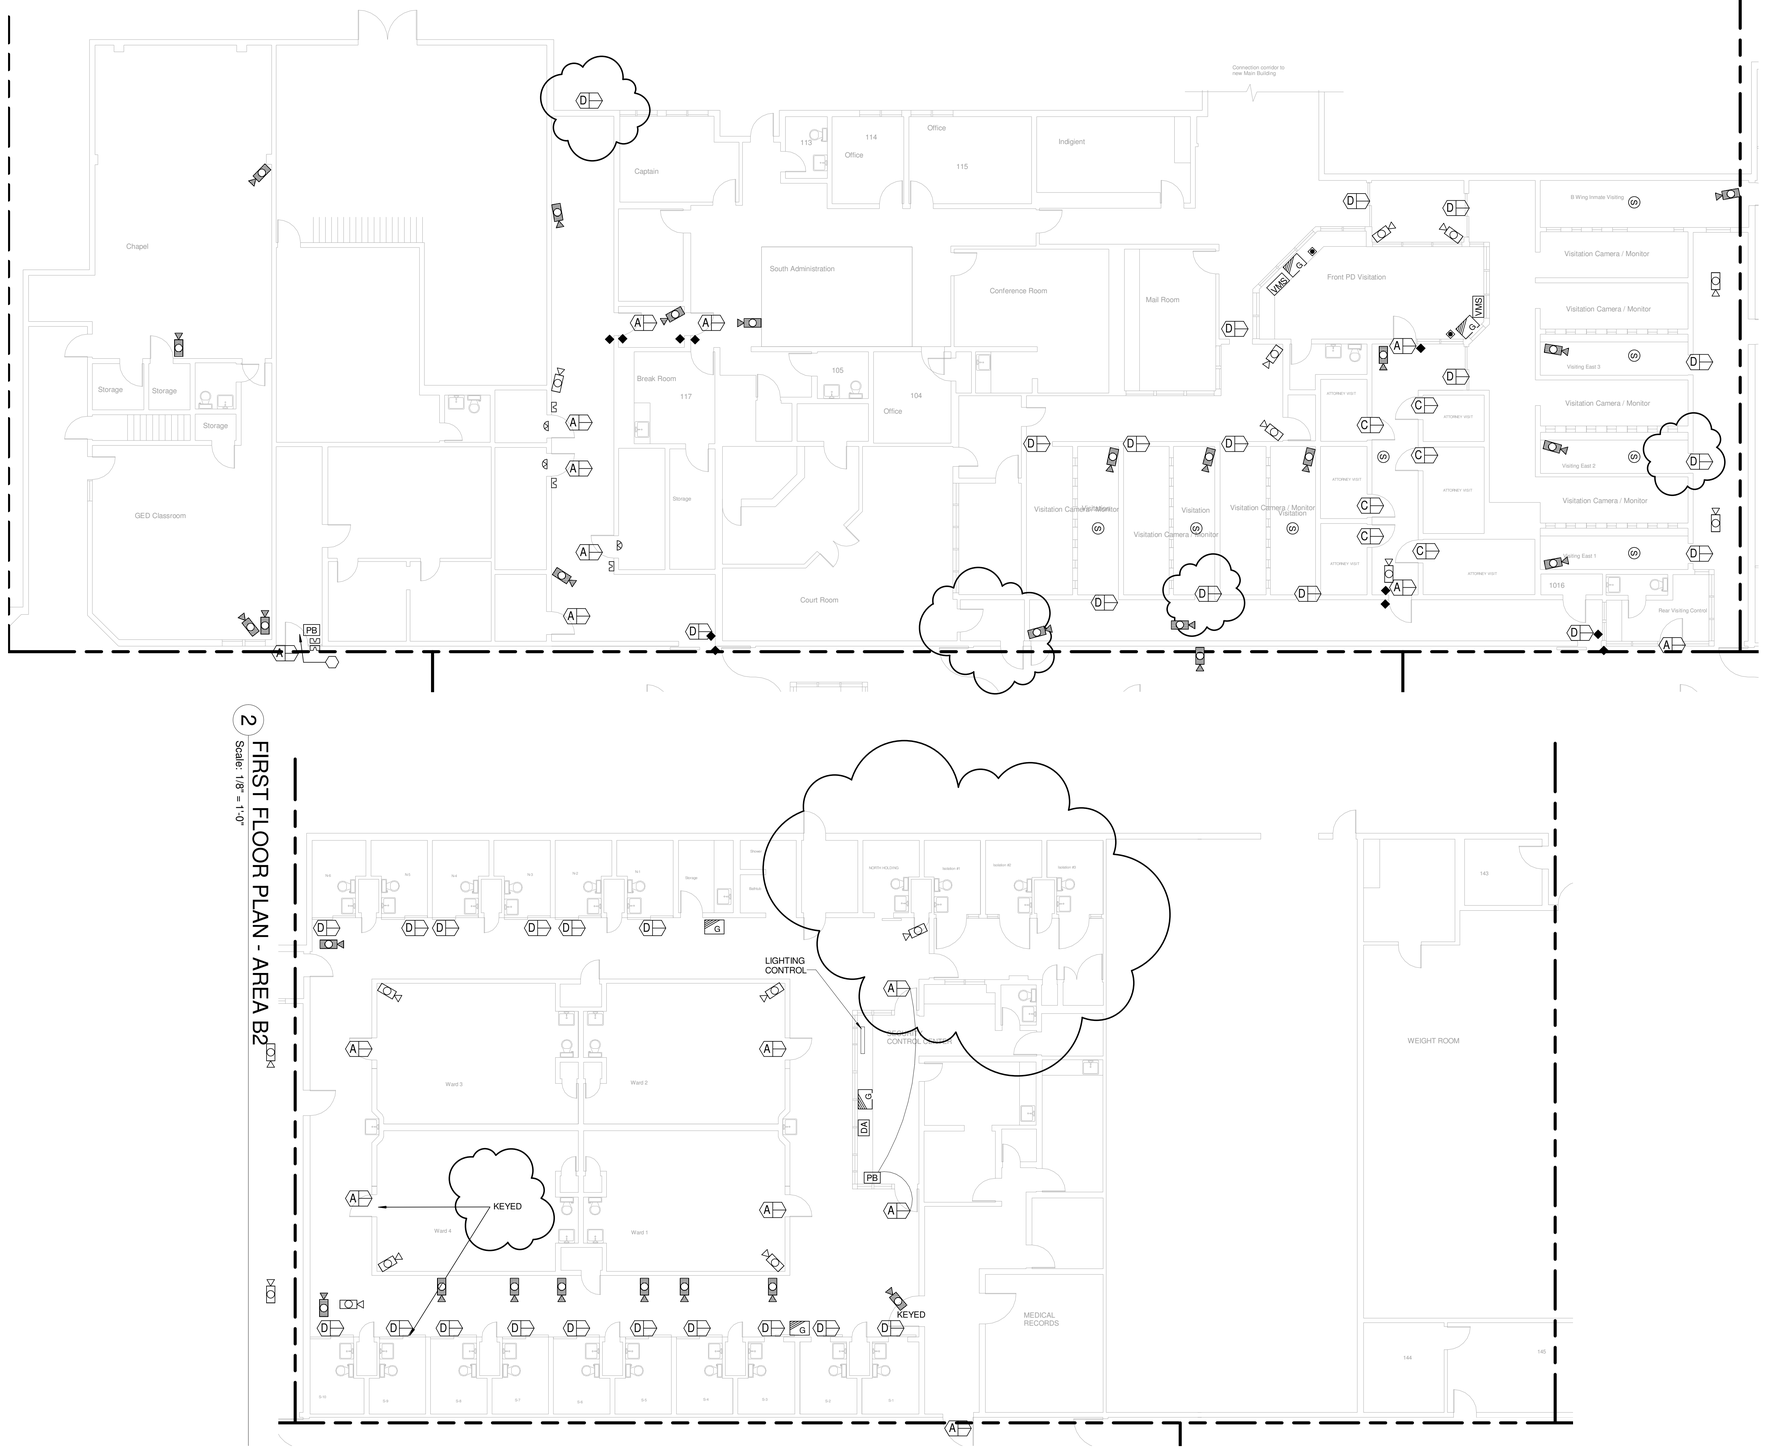

1 FIRST FLOOR PLAN - AREA B1
Scale: 1/8" = 1'-0"

2 FIRST FLOOR PLAN - AREA B2
Scale: 1/8" = 1'-0"

Dewberry

Dewberry Architects Inc.

401 SW Water St.
Suite 701
Peoria IL. 61602
309.282.8000 Phone
309.282.8001 Fax

ARC3 architecture

TLC ENGINEERING FOR ARCHITECTURE

Pinellas County

Upgrade Jail Campus Infastructure
Phase I Design Criteria

114400 North 49th Steet

Clearwater, FL.

SEAL

PRELIMINARY DOCUMENTS
NOT FOR CONSTRUCTION

KEY PLAN

SCALE

As indicated

No.	Description	Date
1	Revision 1	Date 1

REVISIONS

DRAWN BY	CAC
APPROVED BY	JMP
CHECKED BY	TWS
DATE	3/19/2014

TITLE

FIRST FLOOR MAX. SOUTH HOUSING AREA B - SECURITY

PROJECT NO. 50057109

TY-111D

SHEET NO.

SECURITY SYMBOL LEGEND:

- A — CONTROLLED AND MONITORED DOOR. (8" JAMB) SEE HARWARE SETS.
- B — MONITORED ONLY DOOR. SEE HARWARE SETS.
- C — CONTROLLED AND MONITORED ARCHITECTURAL DOOR.
- D — CONTROLLED AND MONITORED SLIDE DOOR DEVICE. SEE HARWARE SETS.
- O — CONTROLLED AND MONITORED OVERHEAD DOOR. ESSC PROVIDE DPS.
- PROXIMITY CARD READER.
- DA — DURESS ALARM PUSHBUTTON.
- EXISTING PAN-TILT-ZOOM CCTV CAMERA.
- EXISTING FIXED CCTV CAMERA.
- NEW FIXED CCTV CAMERA.
- 180 — NEW 180 DEGREE CCTV CAMERA.
- VMS — VIDEO MANAGEMENT WORK STATION.
- INTERCOM SUB-STATION. DETENTION GRADE W/CALL BUTTON DOOR FRAME MOUNT AT 8" JAMB FRAMES. FLUSH IN WALL ALL OTHERS.
- INTERCOM MASTER STATION.
- S — CEILING MOUNTED PAGING SPEAKER.
- S — WALL MOUNTED PAGING SPEAKER.
- VVS — VIDEO VISITATION STATION.
- I — DOOR INTERLOCK.
- CONTROL LOCATION. SEE ENLARGED PLANS.
- REQUEST-TO-EXIT PIR.
- PB — DOOR RELEASE PUSHBUTTON.

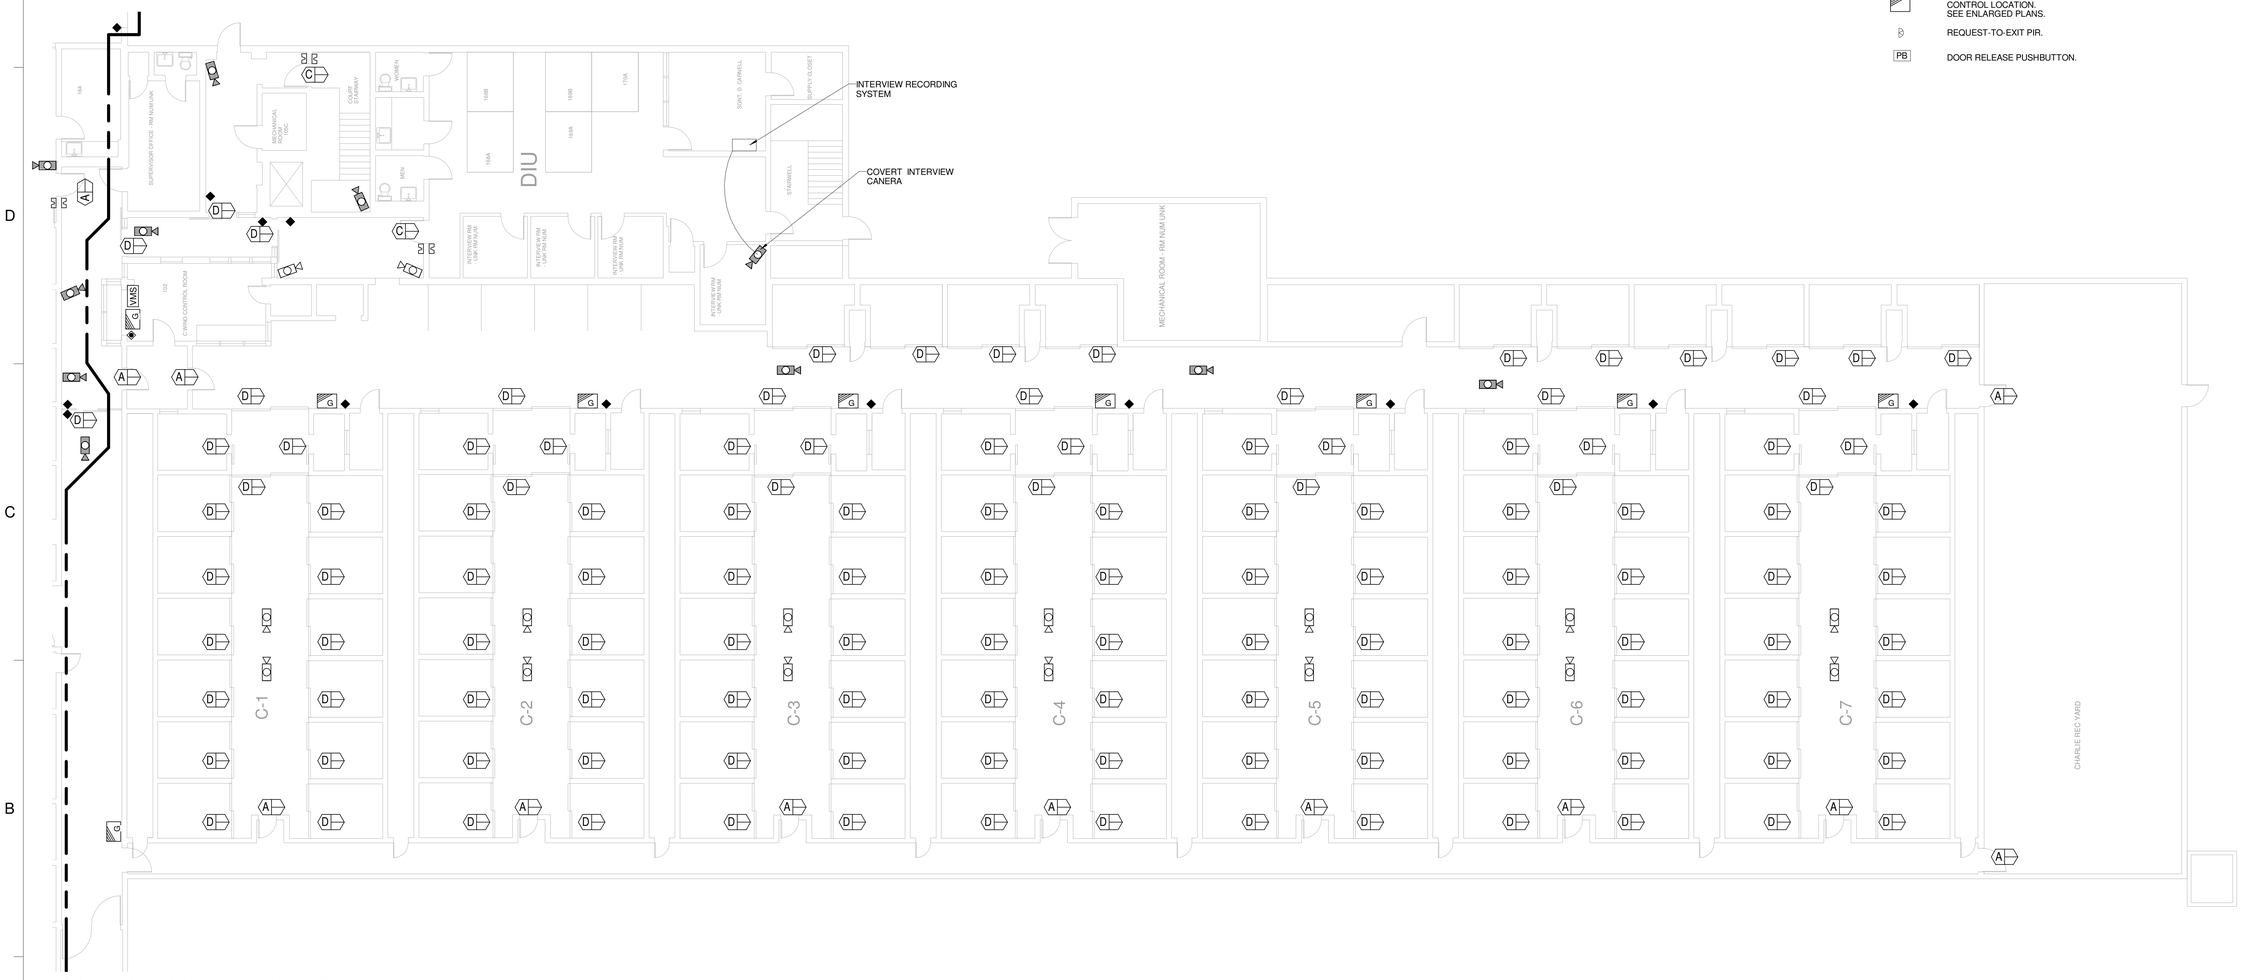

1 FIRST FLOOR PLAN - AREA C

Scale: 1/8" = 1'-0"

Dewberry

Dewberry Architects Inc.

401 SW Water St.
Suite 701
Peoria IL. 61602
309.282.8000 Phone
309.282.8001 Fax

ARC3 architecture

TLC ENGINEERING FOR ARCHITECTURE

Pinellas County

Upgrade Jail Campus Infastructure
Phase I Design Criteria

114400 North 49th Steet

Clearwater, FL.

SEAL

PRELIMINARY DOCUMENTS
NOT FOR CONSTRUCTION

KEY PLAN

SCALE

As indicated

No.	Description	Date

REVISIONS

DRAWN BY	Author
APPROVED BY	Approver
CHECKED BY	Checker
DATE	3/19/2014

TITLE

FIRST FLOOR MAX. SOUTH HOUSING AREA C - SECURITY

PROJECT NO. 50057109

TY-112D

SHEET NO.

SECURITY SYMBOL LEGEND:

- A — CONTROLLED AND MONITORED DOOR. (8" JAMB) SEE HARWARE SETS.
- B — MONITORED ONLY DOOR. SEE HARWARE SETS.
- C — CONTROLLED AND MONITORED ARCHITECTURAL DOOR.
- D — CONTROLLED AND MONITORED SLIDE DOOR DEVICE. SEE HARWARE SETS.
- O — CONTROLLED AND MONITORED OVERHEAD DOOR. ESSC PROVIDE DPS.
- PROXIMITY CARD READER.
- DA — DURESS ALARM PUSHBUTTON.
- EXISTING PAN-TILT-ZOOM CCTV CAMERA.
- EXISTING FIXED CCTV CAMERA.
- NEW FIXED CCTV CAMERA.
- 180 — NEW 180 DEGREE CCTV CAMERA.
- VMS — VIDEO MANAGEMENT WORK STATION.
- INTERCOM SUB-STATION. DETENTION GRADE W/CALL BUTTON DOOR FRAME MOUNT AT 8" JAMB FRAMES. FLUSH IN WALL ALL OTHERS.
- INTERCOM MASTER STATION.
- S — CEILING MOUNTED PAGING SPEAKER.
- S — WALL MOUNTED PAGING SPEAKER.
- VVS — VIDEO VISITATION STATION.
- I — DOOR INTERLOCK.
- G — CONTROL LOCATION. SEE ENLARGED PLANS.
- REQUEST-TO-EXIT PIR.
- PB — DOOR RELEASE PUSHBUTTON.

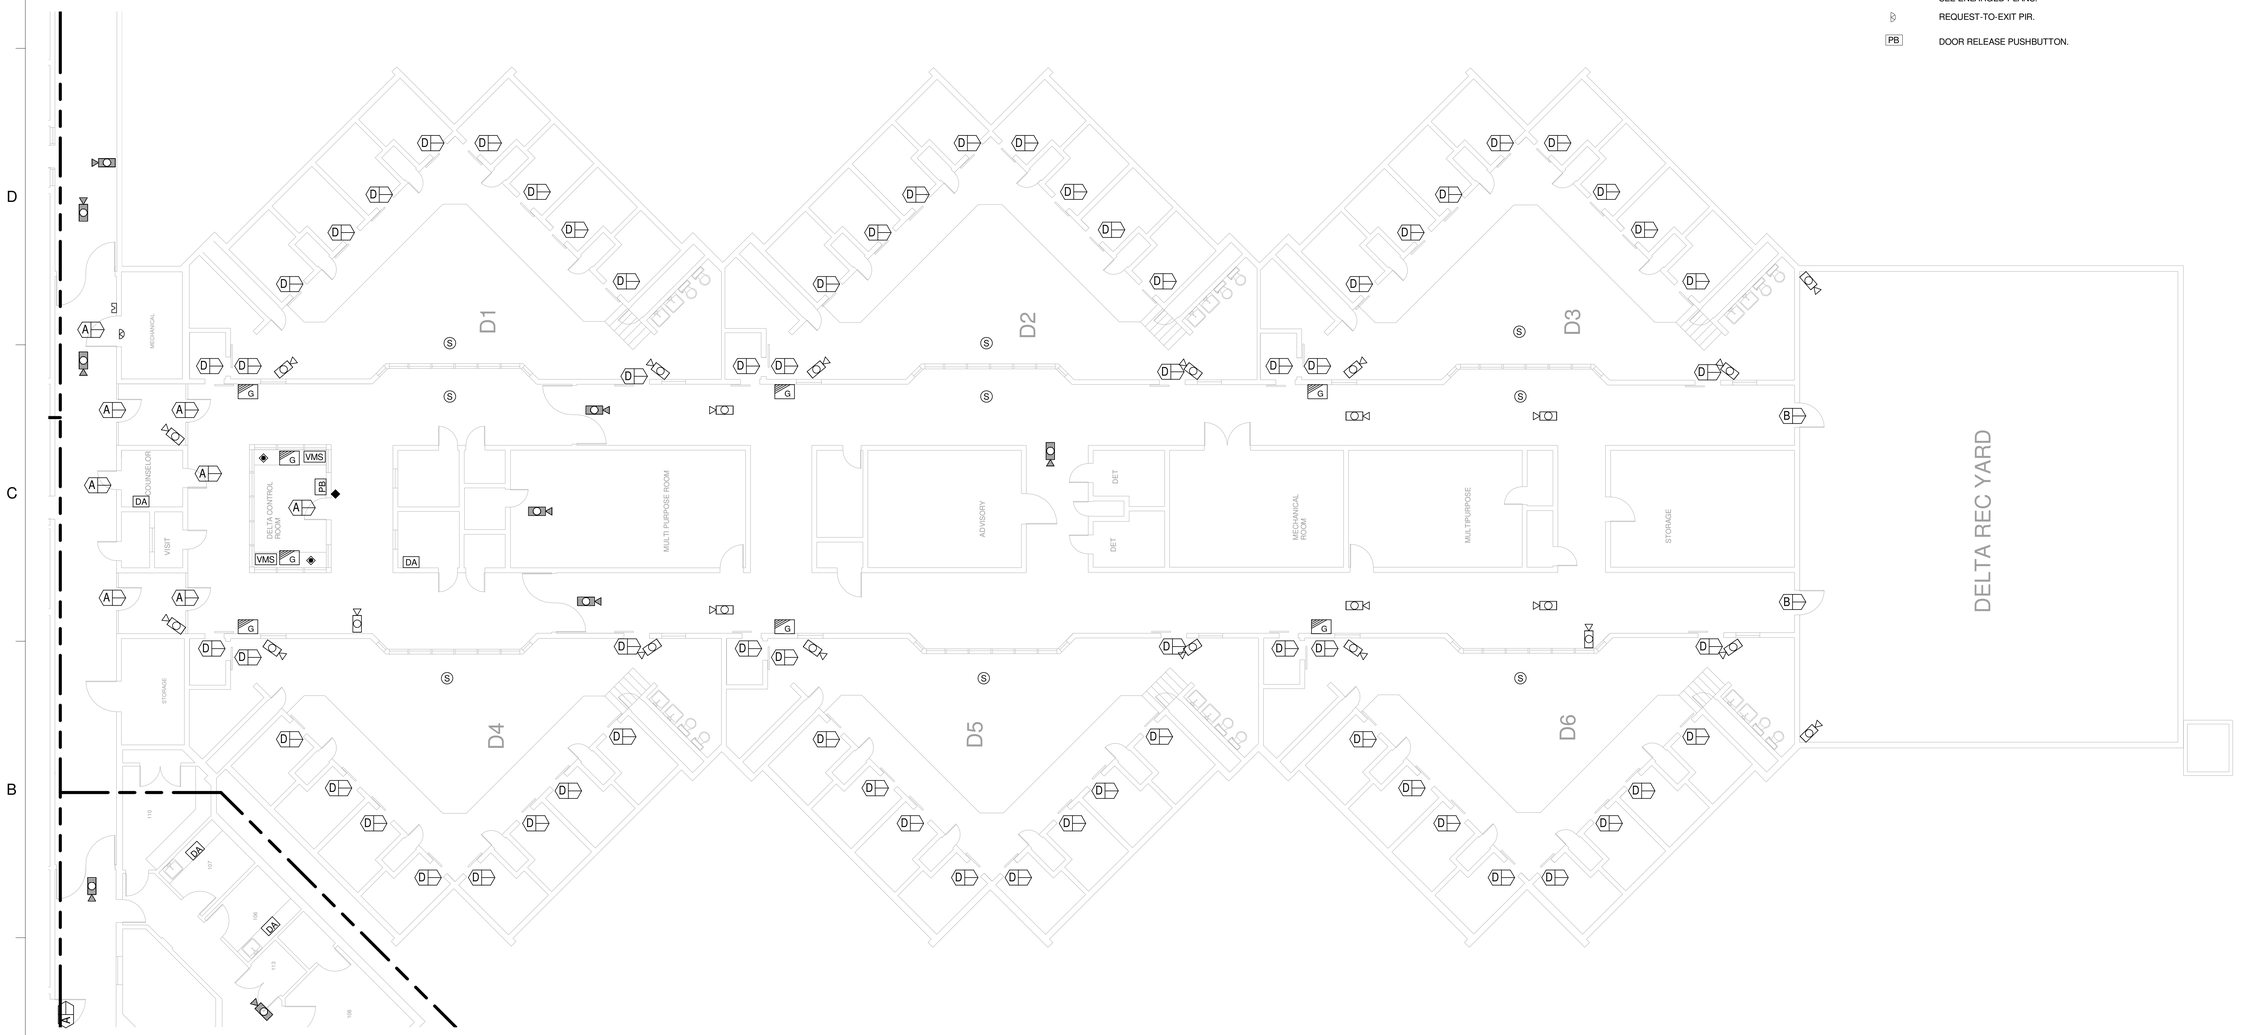

1 FIRST FLOOR PLAN - AREA D

Scale: 1/8" = 1'-0"

Dewberry

Dewberry Architects Inc.

401 SW Water St.
Suite 701
Peoria IL. 61602
309.282.8000 Phone
309.282.8001 Fax

ARC3 architecture

TLC ENGINEERING FOR ARCHITECTURE

Pinellas County

Upgrade Jail Campus Infastructure
Phase I Design Criteria

114400 North 49th Steet

Clearwater, FL.

SEAL

PRELIMINARY DOCUMENTS
NOT FOR CONSTRUCTION

KEY PLAN

SCALE

As indicated

No.	Description	Date

REVISIONS

DRAWN BY	Author
APPROVED BY	Approver
CHECKED BY	Checker
DATE	3/19/2014

TITLE

FIRST FLOOR MAX. SOUTH HOUSING AREA D - SECURITY

PROJECT NO. 50057109

TY-113D

SHEET NO.

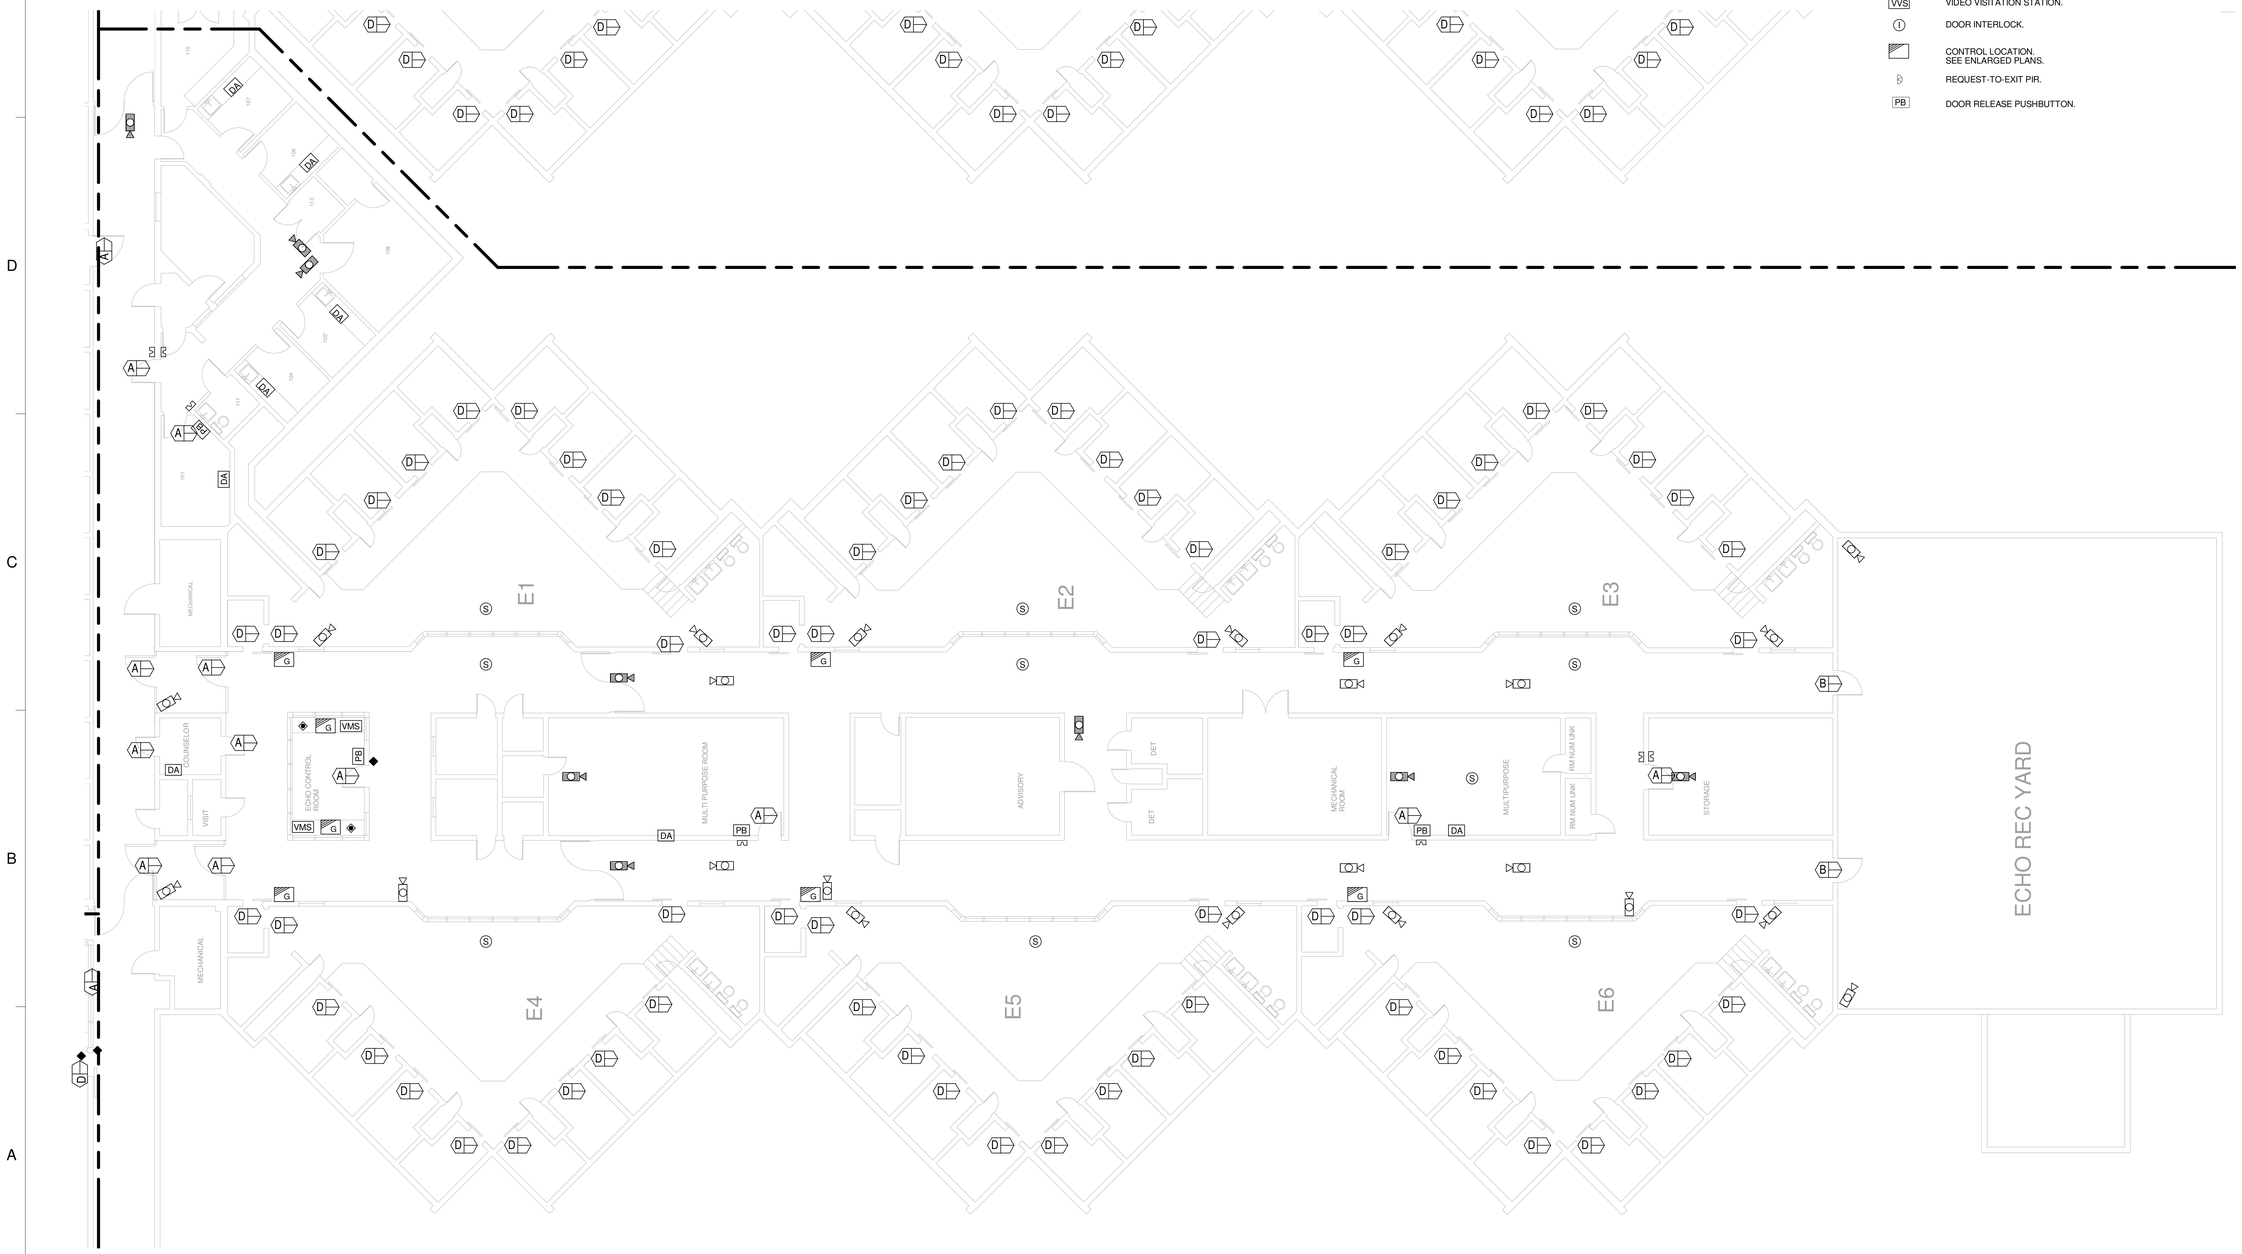

SECURITY SYMBOL LEGEND:

- A — CONTROLLED AND MONITORED DOOR. (8" JAMB) SEE HARWARE SETS.
- B — MONITORED ONLY DOOR. SEE HARWARE SETS.
- C — CONTROLLED AND MONITORED ARCHITECTURAL DOOR.
- D — CONTROLLED AND MONITORED SLIDE DOOR DEVICE. SEE HARWARE SETS.
- O — CONTROLLED AND MONITORED OVERHEAD DOOR. ESSC PROVIDE DPS.
- PROXIMITY CARD READER.
- DA — DURESS ALARM PUSHBUTTON.
- EXISTING PAN-TILT-ZOOM CCTV CAMERA.
- EXISTING FIXED CCTV CAMERA.
- NEW FIXED CCTV CAMERA.
- 180 — NEW 180 DEGREE CCTV CAMERA.
- VMS — VIDEO MANAGEMENT WORK STATION.
- INTERCOM SUB-STATION. DETENTION GRADE W/CALL BUTTON DOOR FRAME MOUNT AT 8" JAMB FRAMES. FLUSH IN WALL ALL OTHERS.
- INTERCOM MASTER STATION.
- S — CEILING MOUNTED PAGING SPEAKER.
- S — WALL MOUNTED PAGING SPEAKER.
- VVS — VIDEO VISITATION STATION.
- I — DOOR INTERLOCK.
- CONTROL LOCATION. SEE ENLARGED PLANS.
- REQUEST-TO-EXIT PIR.
- PB — DOOR RELEASE PUSHBUTTON.

1 FIRST FLOOR PLAN - AREA E

Scale: 1/8" = 1'-0"

Dewberry

Dewberry Architects Inc.

401 SW Water St,
Suite 701
Peoria IL, 61602
309.282.8000 Phone
309.282.8001 Fax

ARC3 architecture

TLC ENGINEERING FOR ARCHITECTURE

Pinellas County

Upgrade Jail Campus Infastructure
Phase I Design Criteria

114400 North 49th Steet

Clearwater, FL.

SEAL

PRELIMINARY DOCUMENTS
NOT FOR CONSTRUCTION

KEY PLAN

SCALE

As indicated

No.	Description	Date

REVISIONS

DRAWN BY	Author
APPROVED BY	Approver
CHECKED BY	Checker
DATE	3/19/2014

TITLE

FIRST FLOOR MAX. SOUTH HOUSING AREA E - SECURITY

PROJECT NO. 50057109

TY-114D

SHEET NO.

SECURITY SYMBOL LEGEND:

- A — CONTROLLED AND MONITORED DOOR. (8" JAMB) SEE HARWARE SETS.
- B — MONITORED ONLY DOOR. SEE HARWARE SETS.
- C — CONTROLLED AND MONITORED ARCHITECTURAL DOOR.
- D — CONTROLLED AND MONITORED SLIDE DOOR DEVICE. SEE HARWARE SETS.
- O — CONTROLLED AND MONITORED OVERHEAD DOOR. ESSC PROVIDE DPS.
- PROXIMITY CARD READER.
- DA — DURESS ALARM PUSHBUTTON.
- EXISTING PAN-TILT-ZOOM CCTV CAMERA.
- EXISTING FIXED CCTV CAMERA.
- NEW FIXED CCTV CAMERA.
- 180 — NEW 180 DEGREE CCTV CAMERA.
- VMS — VIDEO MANAGEMENT WORK STATION.
- INTERCOM SUB-STATION. DETENTION GRADE W/CALL BUTTON DOOR FRAME MOUNT AT 8" JAMB FRAMES. FLUSH IN WALL ALL OTHERS.
- INTERCOM MASTER STATION.
- S — CEILING MOUNTED PAGING SPEAKER.
- S — WALL MOUNTED PAGING SPEAKER.
- VVS — VIDEO VISITATION STATION.
- DOOR INTERLOCK.
- CONTROL LOCATION. SEE ENLARGED PLANS.
- REQUEST-TO-EXIT PIR.
- PB — DOOR RELEASE PUSHBUTTON.

1 FIRST FLOOR PLAN - AREA F
Scale: 1/8" = 1'-0"

Dewberry

Dewberry Architects Inc.

401 SW Water St.
Suite 701
Peoria IL. 61602
309.282.8000 Phone
309.282.8001 Fax

ARC3 architecture

TLC ENGINEERING FOR ARCHITECTURE

Pinellas County

Upgrade Jail Campus Infastructure
Phase I Design Criteria

114400 North 49th Steet

Clearwater, FL.

SEAL

PRELIMINARY DOCUMENTS
NOT FOR CONSTRUCTION

KEY PLAN

SCALE

As indicated

No.	Description	Date
1	Revision 1	Date 1

REVISIONS

DRAWN BY	Author
APPROVED BY	Approver
CHECKED BY	Checker
DATE	3/19/2014

TITLE

FIRST FLOOR MAX. SOUTH HOUSING AREA F - SECURITY

PROJECT NO. 50057109

TY-115D

SHEET NO.

1 FIRST FLOOR PLAN - AREA G

Scale: 1/8" = 1'-0"

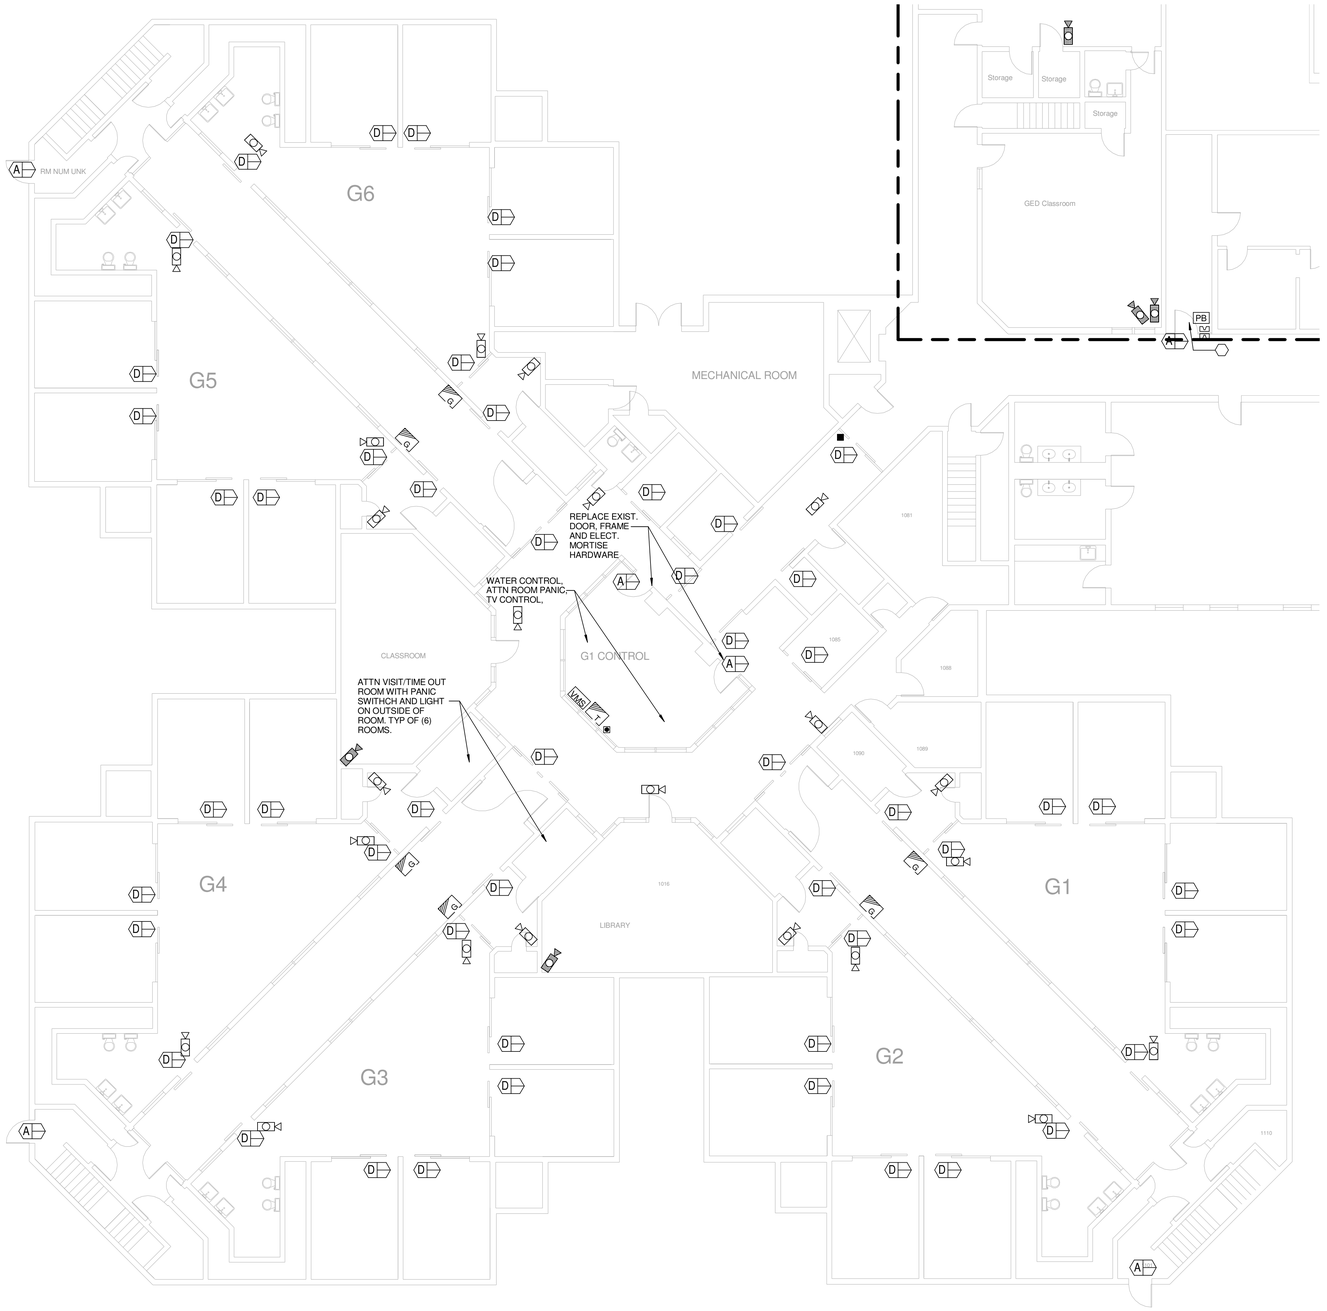

SECURITY SYMBOL LEGEND:

- A — CONTROLLED AND MONITORED DOOR. (8" JAMB) SEE HARWARE SETS.
- B — MONITORED ONLY DOOR. SEE HARWARE SETS.
- C — CONTROLLED AND MONITORED ARCHITECTURAL DOOR.
- D — CONTROLLED AND MONITORED SLIDE DOOR DEVICE. SEE HARWARE SETS.
- O — CONTROLLED AND MONITORED OVERHEAD DOOR. ESSC PROVIDE DPS.
- PROXIMITY CARD READER.
- DA — DURESS ALARM PUSHBUTTON.
- EXISTING PAN-TILT-ZOOM CCTV CAMERA.
- EXISTING FIXED CCTV CAMERA.
- NEW FIXED CCTV CAMERA.
- 180 — NEW 180 DEGREE CCTV CAMERA.
- VMS — VIDEO MANAGEMENT WORK STATION.
- INTERCOM SUB-STATION. DETENTION GRADE W/CALL BUTTON DOOR FRAME MOUNT AT 8" JAMB FRAMES. FLUSH IN WALL ALL OTHERS.
- INTERCOM MASTER STATION.
- S — CEILING MOUNTED PAGING SPEAKER.
- S — WALL MOUNTED PAGING SPEAKER.
- VVS — VIDEO VISITATION STATION.
- I — DOOR INTERLOCK.
- CONTROL LOCATION. SEE ENLARGED PLANS.
- REQUEST-TO-EXIT PIR.
- PB — DOOR RELEASE PUSHBUTTON.

Dewberry

Dewberry Architects Inc.

401 SW Water St,
Suite 701
Peoria IL, 61602
309.282.8000 Phone
309.282.8001 Fax

ARC3 architecture

TLC ENGINEERING FOR ARCHITECTURE

Pinellas County

Upgrade Jail Campus Infastructure
Phase I Design Criteria

114400 North 49th Steet

Clearwater, FL.

SEAL

PRELIMINARY DOCUMENTS
NOT FOR CONSTRUCTION

KEY PLAN

SCALE

As indicated

No.	Description	Date

REVISIONS

DRAWN BY	Author
APPROVED BY	Approver
CHECKED BY	Checker
DATE	3/19/2014

TITLE

FIRST FLOOR MAX. SOUTH HOUSING AREA G - SECURITY

PROJECT NO. 50057109

TY-116D

SHEET NO.

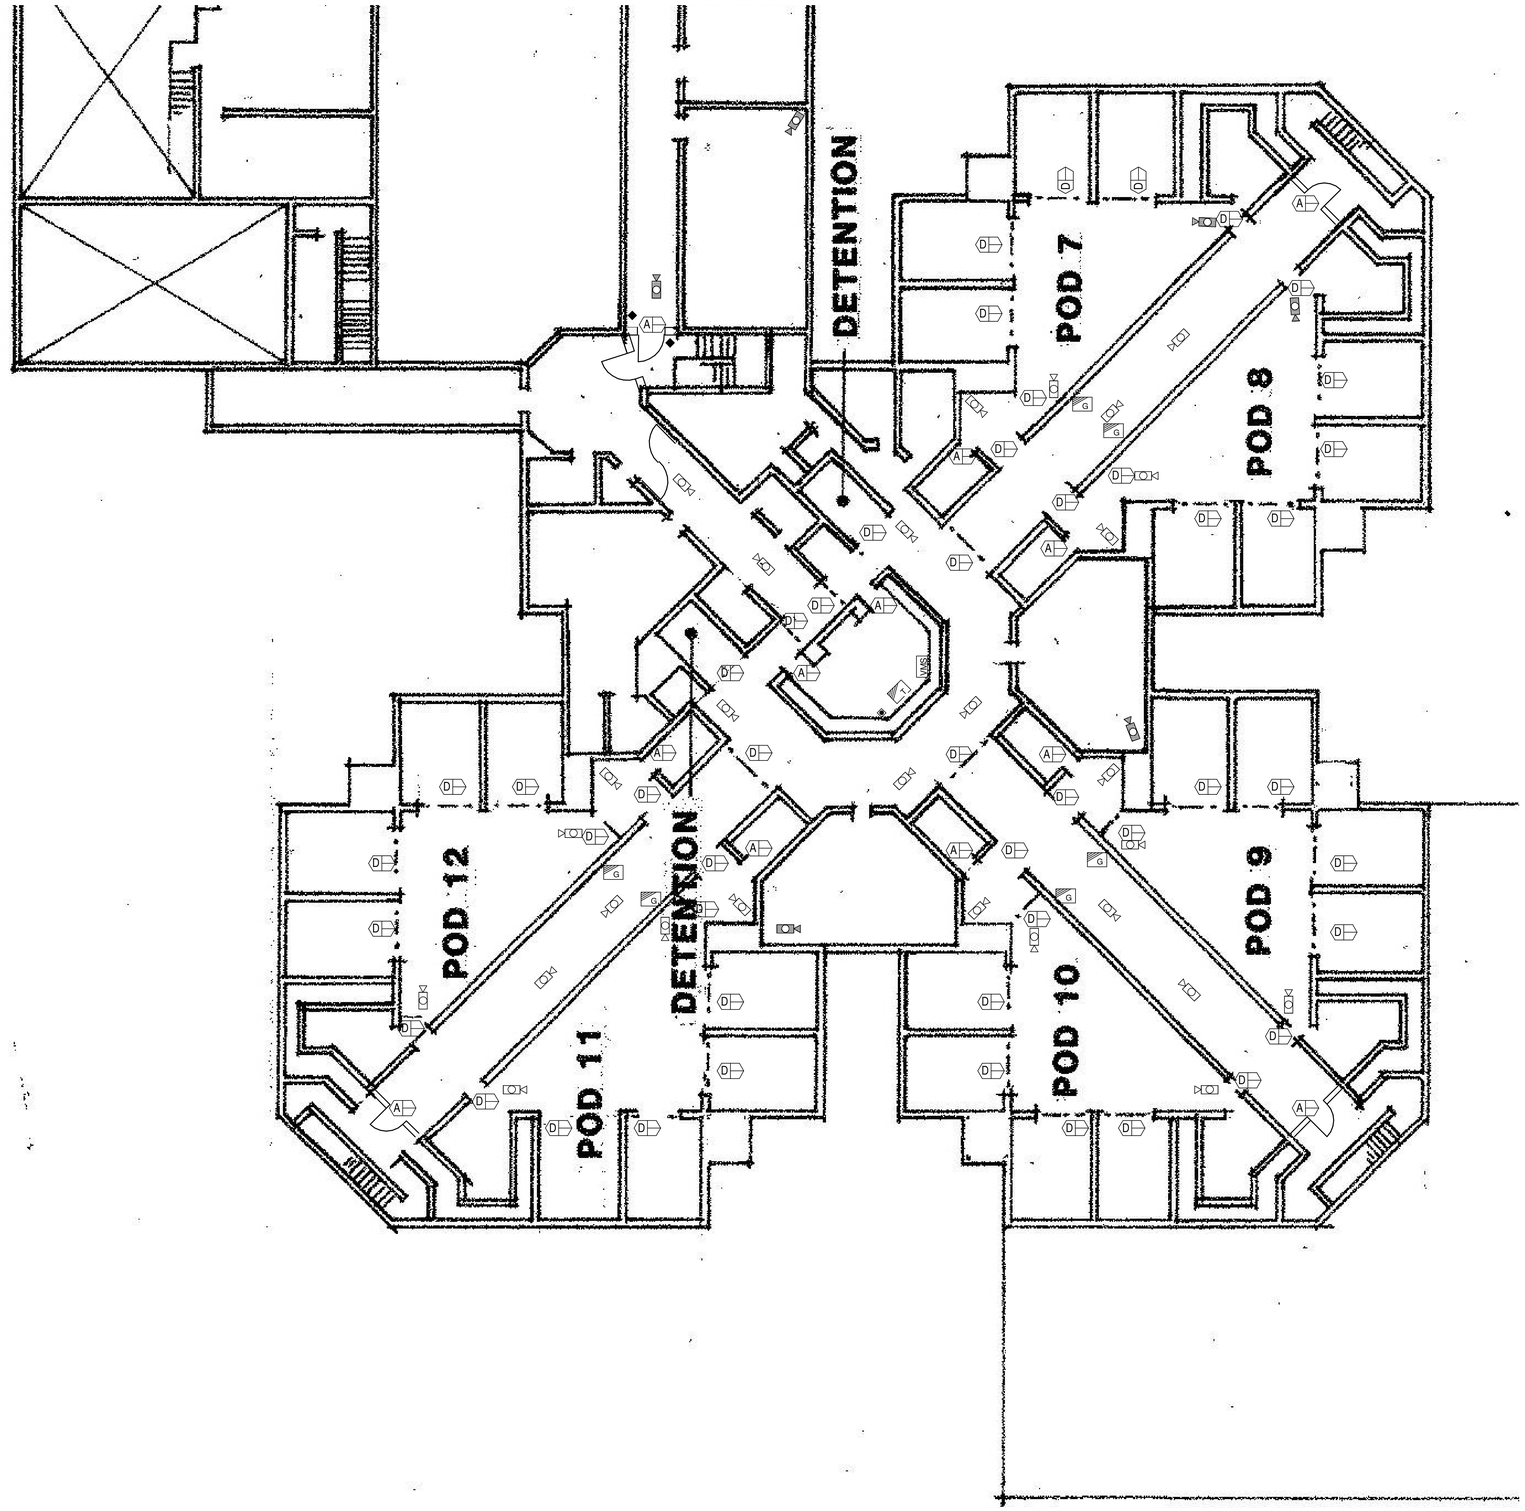

1 SECOND FLOOR MAX SOUTH HOUSING AREA G - SECURITY
Scale: 1/8" = 1'-0"

SECURITY SYMBOL LEGEND:

- A — CONTROLLED AND MONITORED DOOR. (8" JAMB) SEE HARWARE SETS.
- B — MONITORED ONLY DOOR. SEE HARWARE SETS.
- C — CONTROLLED AND MONITORED ARCHITECTURAL DOOR.
- D — CONTROLLED AND MONITORED SLIDE DOOR DEVICE. SEE HARWARE SETS.
- O — CONTROLLED AND MONITORED OVERHEAD DOOR. ESSC PROVIDE DPS.
- PROXIMITY CARD READER.
- DA — DURESS ALARM PUSHBUTTON.
- EXISTING PAN-TILT-ZOOM CCTV CAMERA.
- EXISTING FIXED CCTV CAMERA.
- NEW FIXED CCTV CAMERA.
- 180 — NEW 180 DEGREE CCTV CAMERA.
- VMS — VIDEO MANAGEMENT WORK STATION.
- INTERCOM SUB-STATION. DETENTION GRADE W/CALL BUTTON DOOR FRAME MOUNT AT 8" JAMB FRAMES. FLUSH IN WALL ALL OTHERS.
- INTERCOM MASTER STATION.
- S — CEILING MOUNTED PAGING SPEAKER.
- S — WALL MOUNTED PAGING SPEAKER.
- VVS — VIDEO VISITATION STATION.
- I — DOOR INTERLOCK.
- CONTROL LOCATION. SEE ENLARGED PLANS.
- REQUEST-TO-EXIT PIR.
- PB — DOOR RELEASE PUSHBUTTON.

Dewberry

Dewberry Architects Inc.

401 SW Water St.
Suite 701
Peoria IL. 61602
309.282.8000 Phone
309.282.8001 Fax

ARC3 architecture

TLC ENGINEERING FOR ARCHITECTURE

Pinellas County

Upgrade Jail Campus Infastructure
Phase I Design Criteria

114400 North 49th Steet

Clearwater, FL.

SEAL

PRELIMINARY DOCUMENTS
NOT FOR CONSTRUCTION

KEY PLAN

SCALE

As indicated

No.	Description	Date

REVISIONS

DRAWN BY	CAC
APPROVED BY	JMP
CHECKED BY	TWS
DATE	3/19/2014

TITLE

SECOND FLOOR MAX. SOUTH HOUSING AREA G - SECURITY

PROJECT NO. 50057109

TY-117D

SHEET NO.

SECURITY SYMBOL LEGEND:

A	CONTROLLED AND MONITORED DOOR. (8" JAMB) SEE HARWARE SETS.
B	MONITORED ONLY DOOR. SEE HARWARE SETS.
C	CONTROLLED AND MONITORED ARCHITECTURAL DOOR.
D	CONTROLLED AND MONITORED SLIDE DOOR DEVICE. SEE HARWARE SETS.
O	CONTROLLED AND MONITORED OVERHEAD DOOR. ESSC PROVIDE DPS.
	PROXIMITY CARD READER.
DA	DURESS ALARM PUSHBUTTON.
	EXISTING PAN-TILT-ZOOM CCTV CAMERA.
	EXISTING FIXED CCTV CAMERA.
	NEW FIXED CCTV CAMERA.
180	NEW 180 DEGREE CCTV CAMERA.
VMS	VIDEO MANAGEMENT WORK STATION.
	INTERCOM SUB-STATION. DETENTION GRADE W/CALL BUTTON DOOR FRAME MOUNT AT 8" JAMB FRAMES. FLUSH IN WALL ALL OTHERS.
	INTERCOM MASTER STATION.
S	CEILING MOUNTED PAGING SPEAKER.
S	WALL MOUNTED PAGING SPEAKER.
VVS	VIDEO VISITATION STATION.
I	DOOR INTERLOCK.
	CONTROL LOCATION. SEE ENLARGED PLANS.
	REQUEST-TO-EXIT PIR.
PB	DOOR RELEASE PUSHBUTTON.

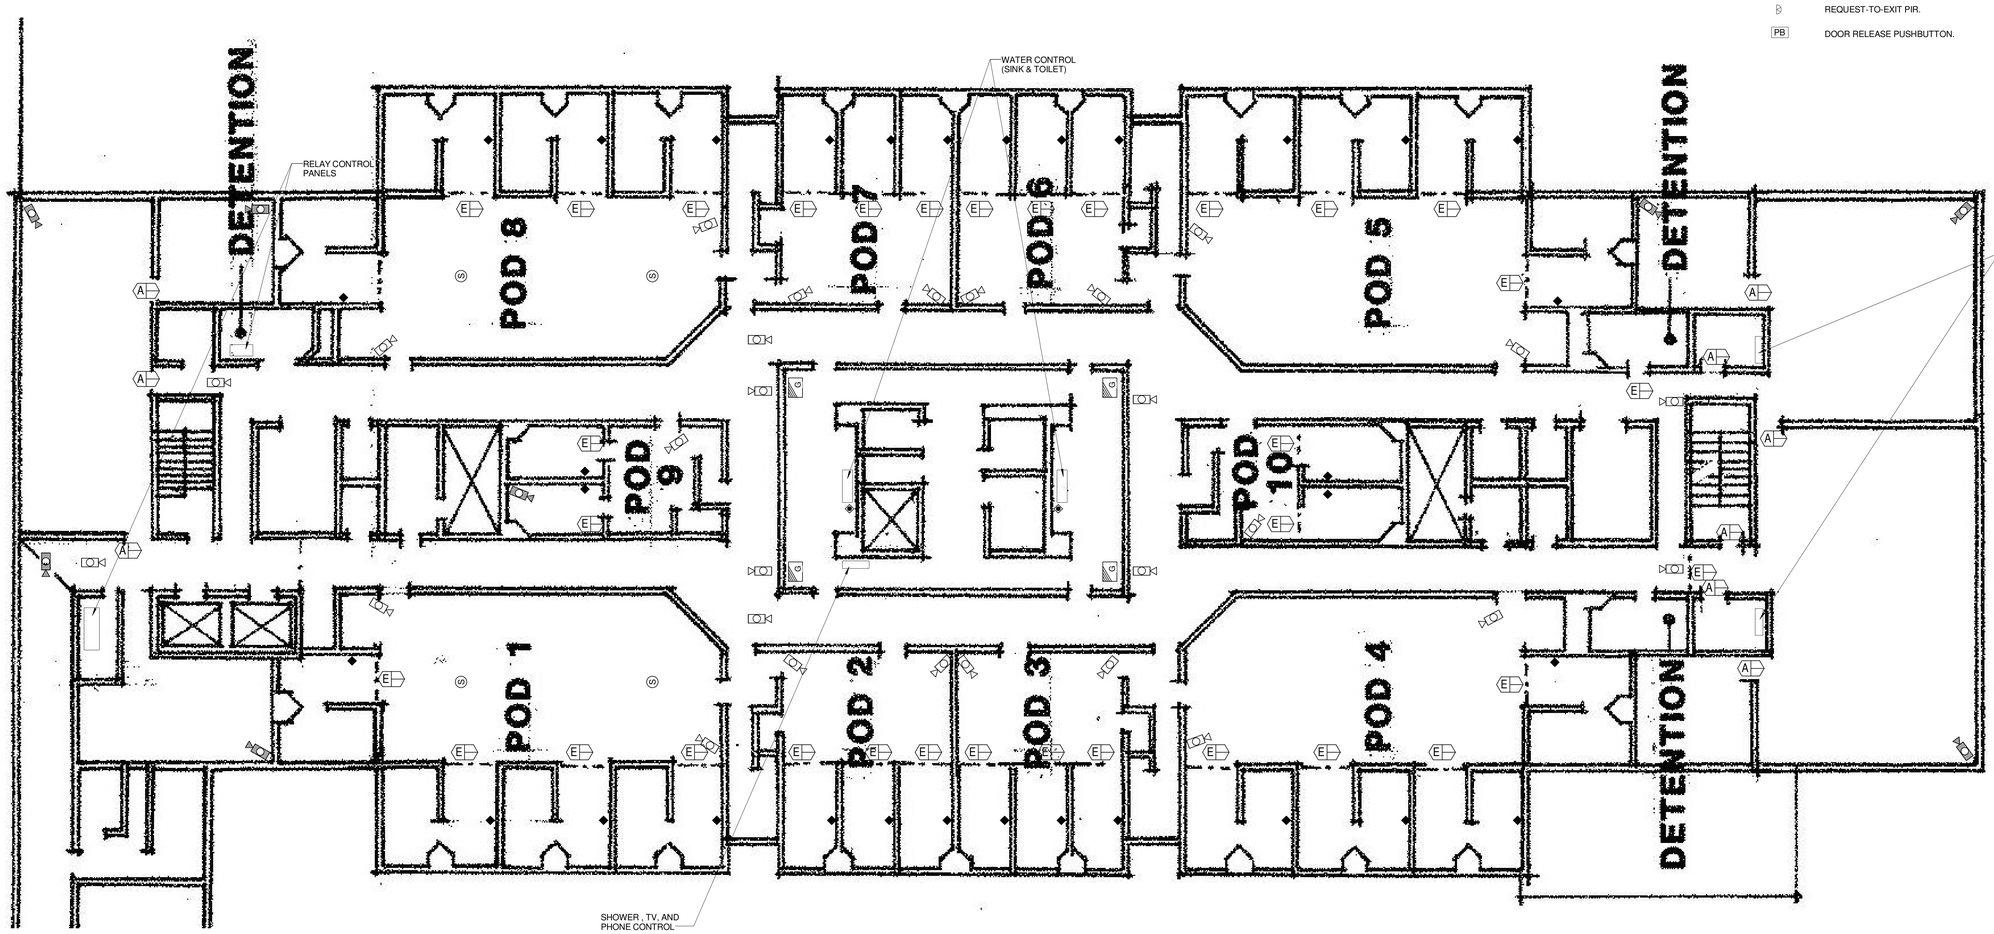

1 SECOND FLOOR MAX SOUTH HOUSING AREA F - SECURITY
Scale: 1/8" = 1'-0"

Dewberry

Dewberry Architects Inc.

401 SW Water St.
Suite 701
Peoria IL. 61602
309.282.8000 Phone
309.282.8001 Fax

ARC3 architecture

TLC ENGINEERING FOR ARCHITECTURE

Pinellas County

Upgrade Jail Campus Infastructure
Phase I Design Criteria

114400 North 49th Steet
Clearwater, FL.

SEAL

PRELIMINARY DOCUMENTS
NOT FOR CONSTRUCTION

KEY PLAN

SCALE

As indicated

No.	Description	Date

REVISIONS

DRAWN BY	Author
APPROVED BY	Approver
CHECKED BY	Checker
DATE	3/19/2014

TITLE

SECOND FLOOR MAX. SOUTH HOUSING AREA F - SECURITY

PROJECT NO. 50057109

TY-118D

SHEET NO.

SECURITY SYMBOL LEGEND:

- A — CONTROLLED AND MONITORED DOOR. (8" JAMB) SEE HARWARE SETS.
- B — MONITORED ONLY DOOR. SEE HARWARE SETS.
- C — CONTROLLED AND MONITORED ARCHITECTURAL DOOR.
- D — CONTROLLED AND MONITORED SLIDE DOOR DEVICE. SEE HARWARE SETS.
- O — CONTROLLED AND MONITORED OVERHEAD DOOR. ESSC PROVIDE DPS.
- PROXIMITY CARD READER.
- DA — DURESS ALARM PUSHBUTTON.
- EXISTING PAN-TILT-ZOOM CCTV CAMERA.
- EXISTING FIXED CCTV CAMERA.
- NEW FIXED CCTV CAMERA.
- 180 — NEW 180 DEGREE CCTV CAMERA.
- VMS — VIDEO MANAGEMENT WORK STATION.
- INTERCOM SUB-STATION. DETENTION GRADE W/CALL BUTTON DOOR FRAME MOUNT AT 8" JAMB FRAMES. FLUSH IN WALL ALL OTHERS.
- INTERCOM MASTER STATION.
- S — CEILING MOUNTED PAGING SPEAKER.
- S — WALL MOUNTED PAGING SPEAKER.
- VVS — VIDEO VISITATION STATION.
- I — DOOR INTERLOCK.
- CONTROL LOCATION. SEE ENLARGED PLANS.
- REQUEST-TO-EXIT PIR.
- PB — DOOR RELEASE PUSHBUTTON.

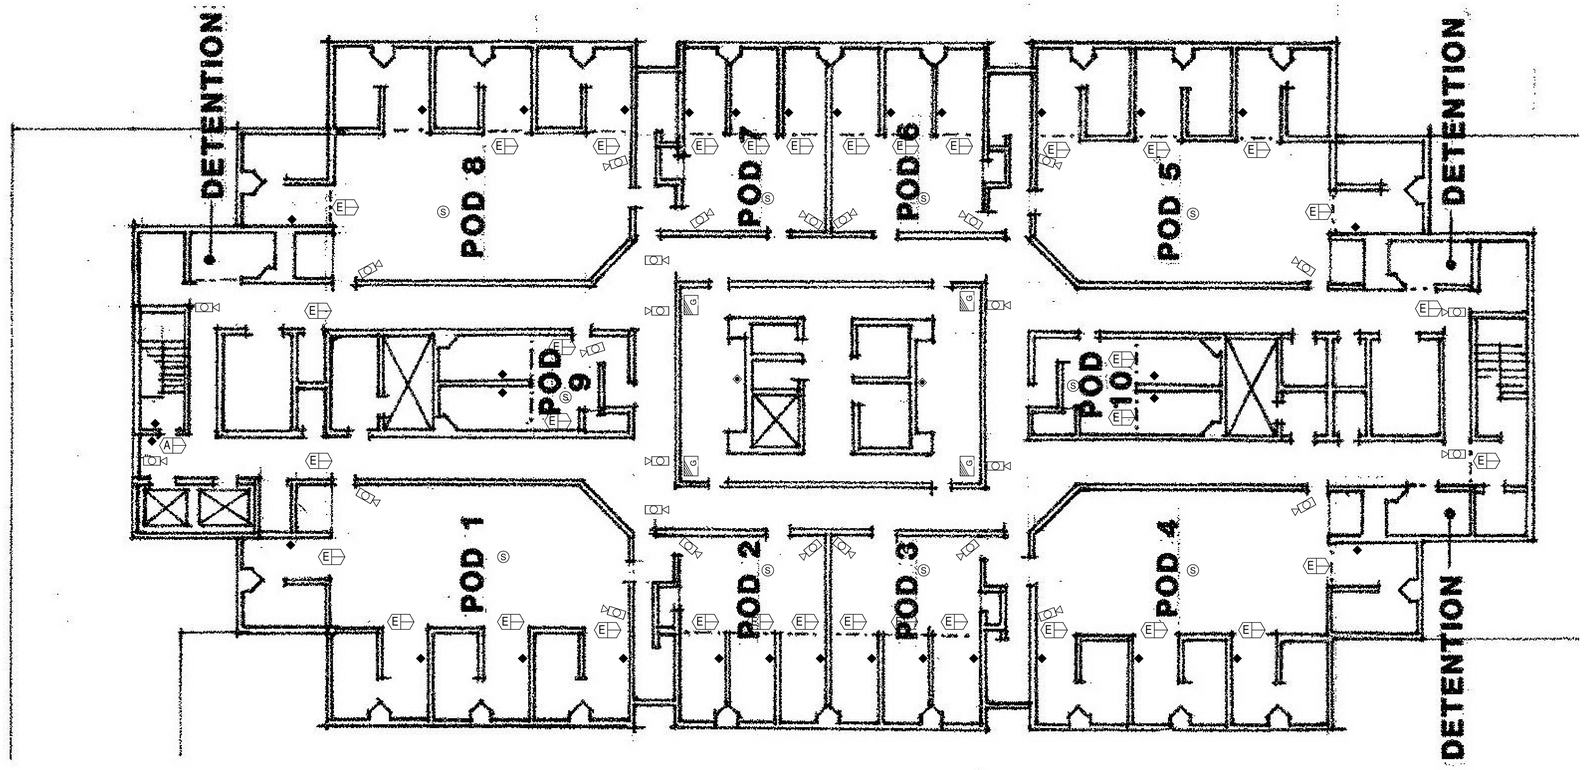

1 THIRD, FOURTH & FIFTH FLOOR MAX SOUTH HOUSING AREA F - SECURITY
Scale: 1/8" = 1'-0"

Dewberry

Dewberry Architects Inc.

401 SW Water St.
Suite 701
Peoria IL, 61602
309.282.8000 Phone
309.282.8001 Fax

ARC3 architecture

TLC ENGINEERING FOR ARCHITECTURE

Pinellas County

Upgrade Jail Campus Infastructure
Phase I Design Criteria

114400 North 49th Steet

Clearwater, FL.

SEAL

PRELIMINARY DOCUMENTS
NOT FOR CONSTRUCTION

KEY PLAN

SCALE

As indicated

No.	Description	Date

REVISIONS

DRAWN BY	CAC
APPROVED BY	JMP
CHECKED BY	TWS
DATE	3/19/2014

TITLE

3RD, 4TH & 5TH MAX. SOUTH HOUSING AREA F - SECURITY

PROJECT NO. 50057109

TY-119D

SHEET NO.